


REVISIONS				
DATE	BY	LIC.NO	BLOCK	LOT
12/2014	CHARLES A. ATKINSON-PLS	33994	96	14
01/2015	CHARLES A. ATKINSON-PLS	33994	96	13-16,18
10/2022	CHARLES E. ADAMSON	42627	105	3&4.01-CONSOL

THIS MAP HAS BEEN REDRAWN USING COMPUTER AIDED
DRAFTING / DESIGN (CAD/D) BASED ON THE MAP PREPARED
BY JOHN G. REUTTER & ASSOCIATES DATED SEPTEMBER 1999

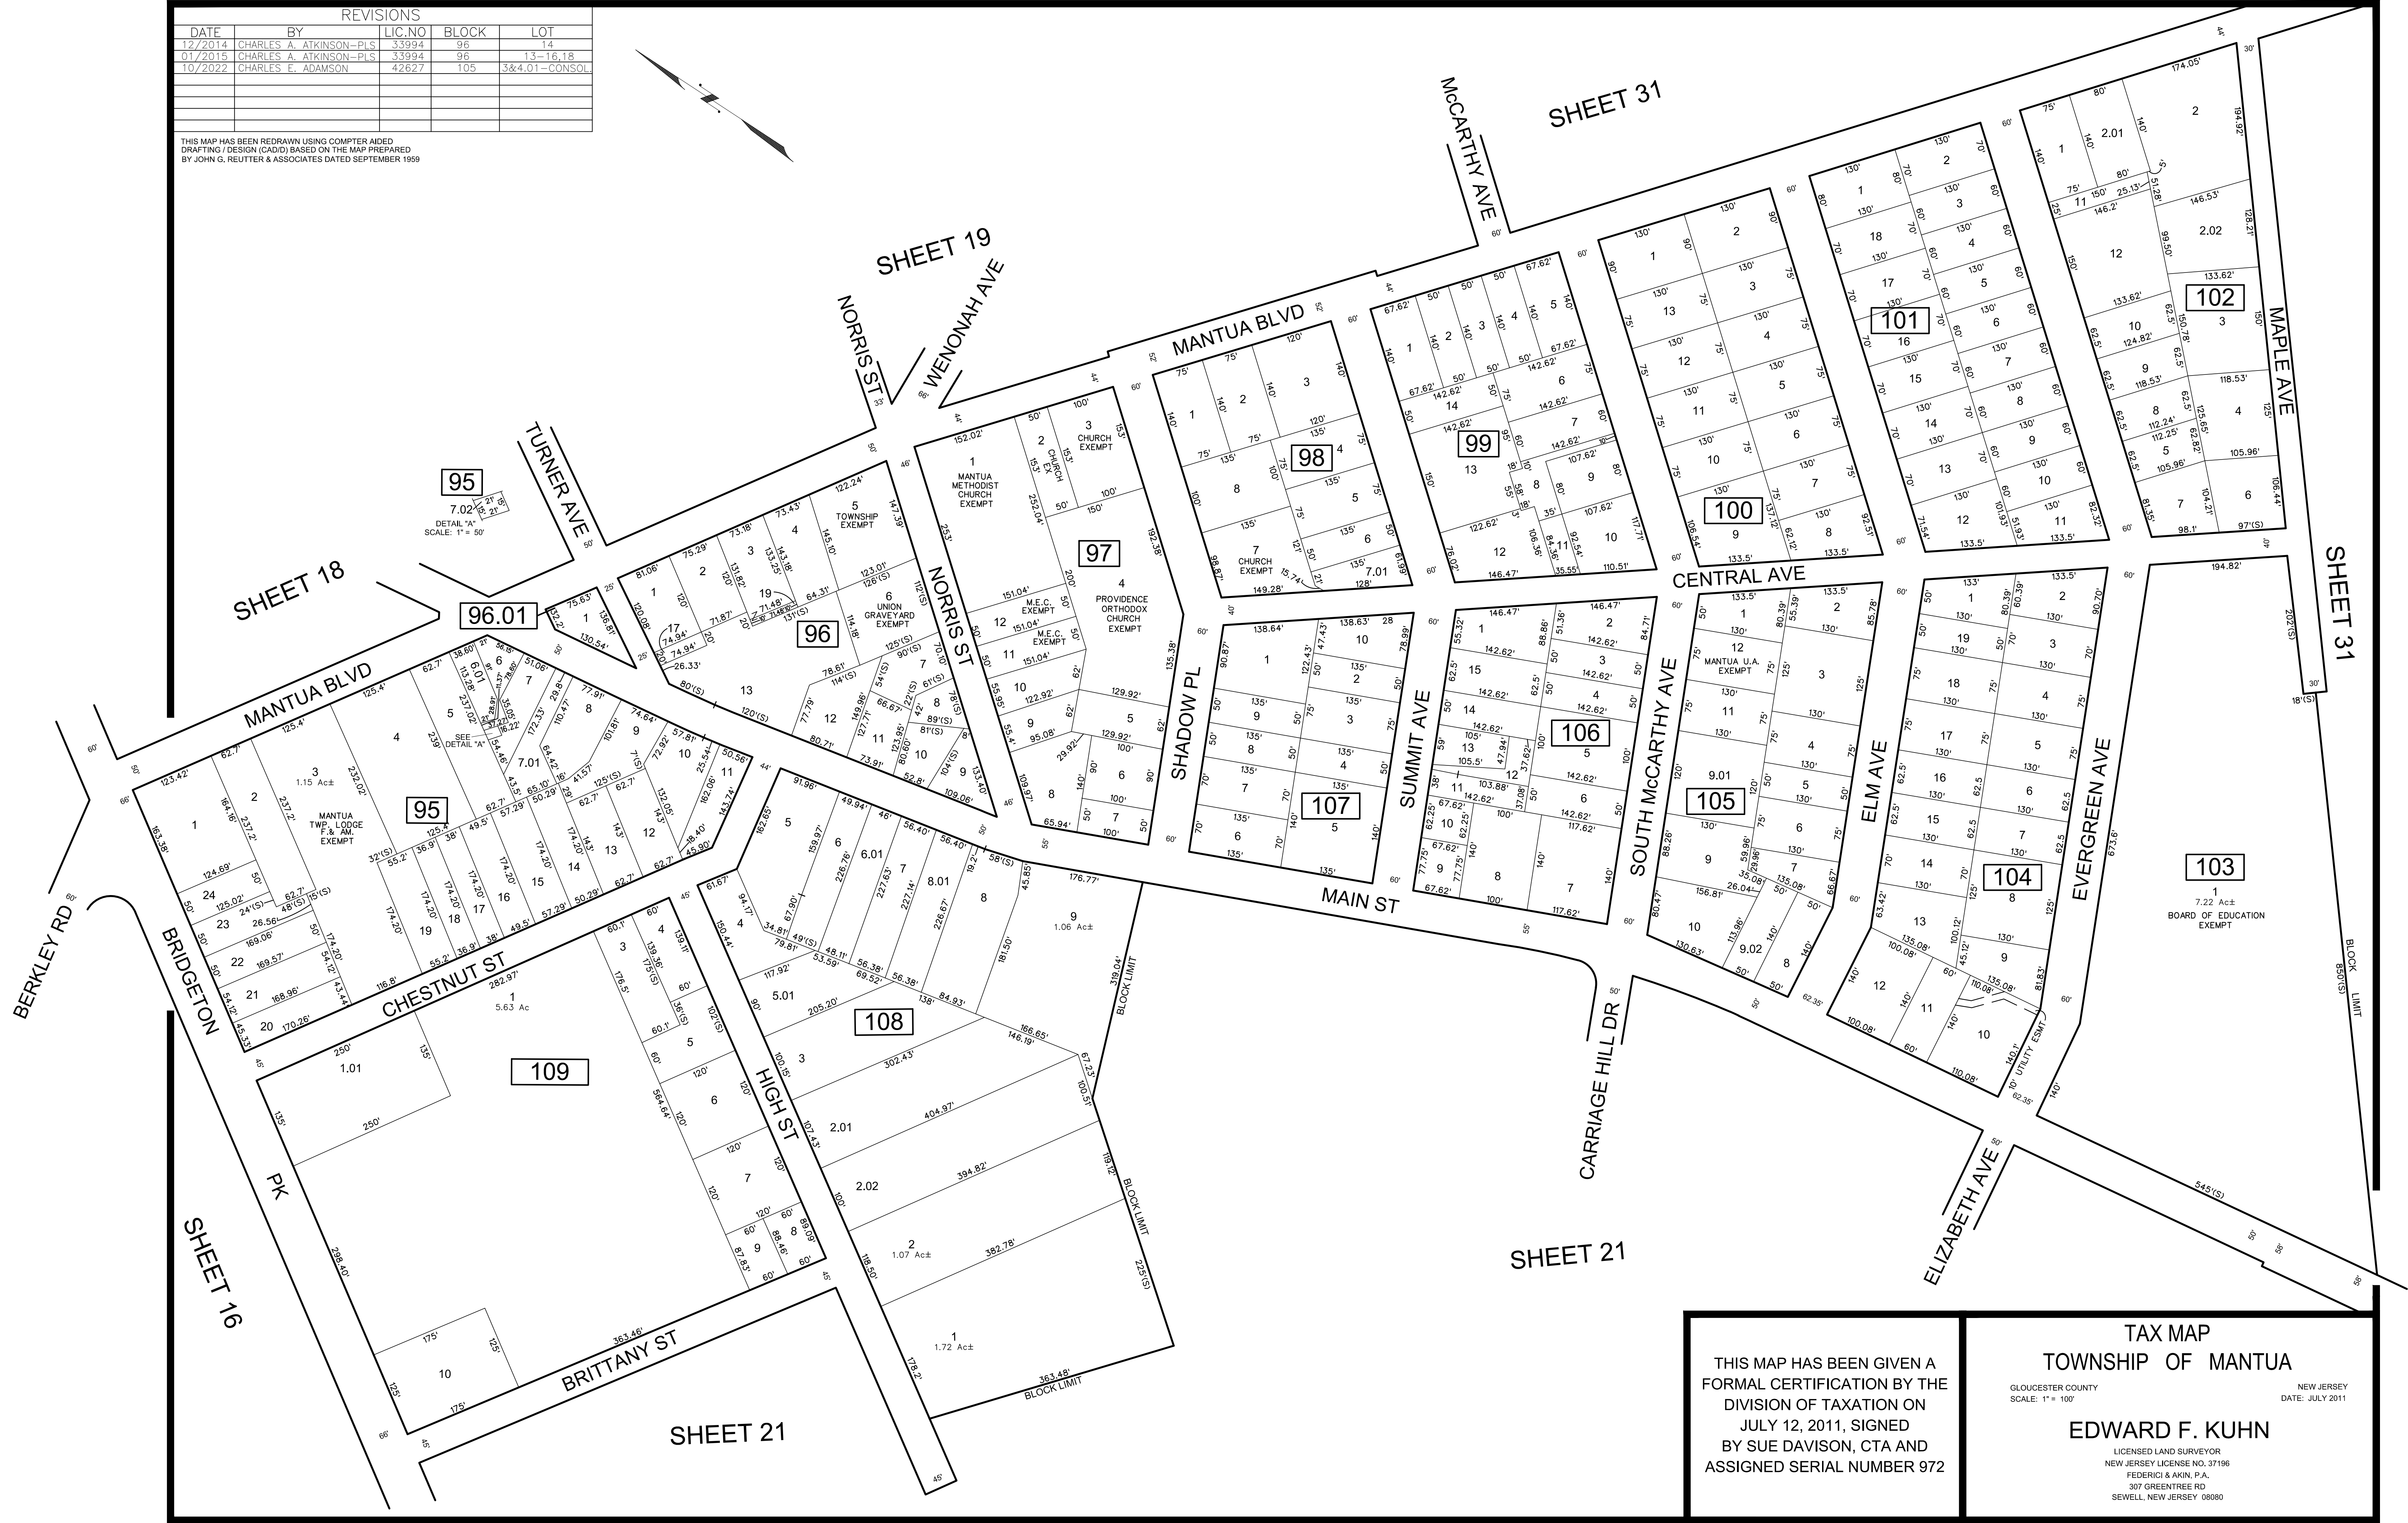

THIS MAP HAS BEEN GIVEN A
FORMAL CERTIFICATION BY THE
DIVISION OF TAXATION ON
JULY 12, 2011, SIGNED
BY SUE DAVISON, CTA AND
ASSIGNED SERIAL NUMBER 972

TAX MAP
TOWNSHIP OF MANTUA

GLOUCESTER COUNTY
SCALE: 1" = 100'

NEW JERSEY
DATE: JULY 2011

EDWARD F. KUHN

LICENSED LAND SURVEYOR
NEW JERSEY LICENSE NO. 37196
FEDERICI & AKIN, P.A.
307 GREENTREE RD
SEWELL, NEW JERSEY 08080