

TAX MAP

BOROUGH OF GLASSBORO

GLoucester County NEW JERSEY

SCALE: 1" = 100' DATE: 4-26-2007

CHARLES E. ADAMSON NJ PROFESSIONAL LAND SURVEYOR LIC. NO. 42627

REMINGTON & VERNICK ENGINEERS

232 KING'S HIGHWAY EAST HADDONFIELD, N.J. 08033

(856) 795-9595, FAX (856) 795-1682


WEB SITE ADDRESS: WWW.RVE.COM

COAP# 24GA27973300

THIS MAP HAS BEEN GIVEN A
FORMAL CERTIFICATION BY THE
DIVISION OF TAXATION ON
OCTOBER 15, 2010, SIGNED
BY THOMAS S REILLY, CTA AND
ASSIGNED SERIAL NUMBER 959

REVISIONS				
DATE	BY	LIC.NO	BLOCK	LOT
09/2015	CHARLES A. ATKINSON-PLS	33994	Changed Ledden La to Smortz La	

* THIS SHEET HAS BEEN DRAWN USING COMPUTER AIDED DRAFTING/
DESIGN (CAD/D) AND COORDINATE GEOMETRY (COGO).

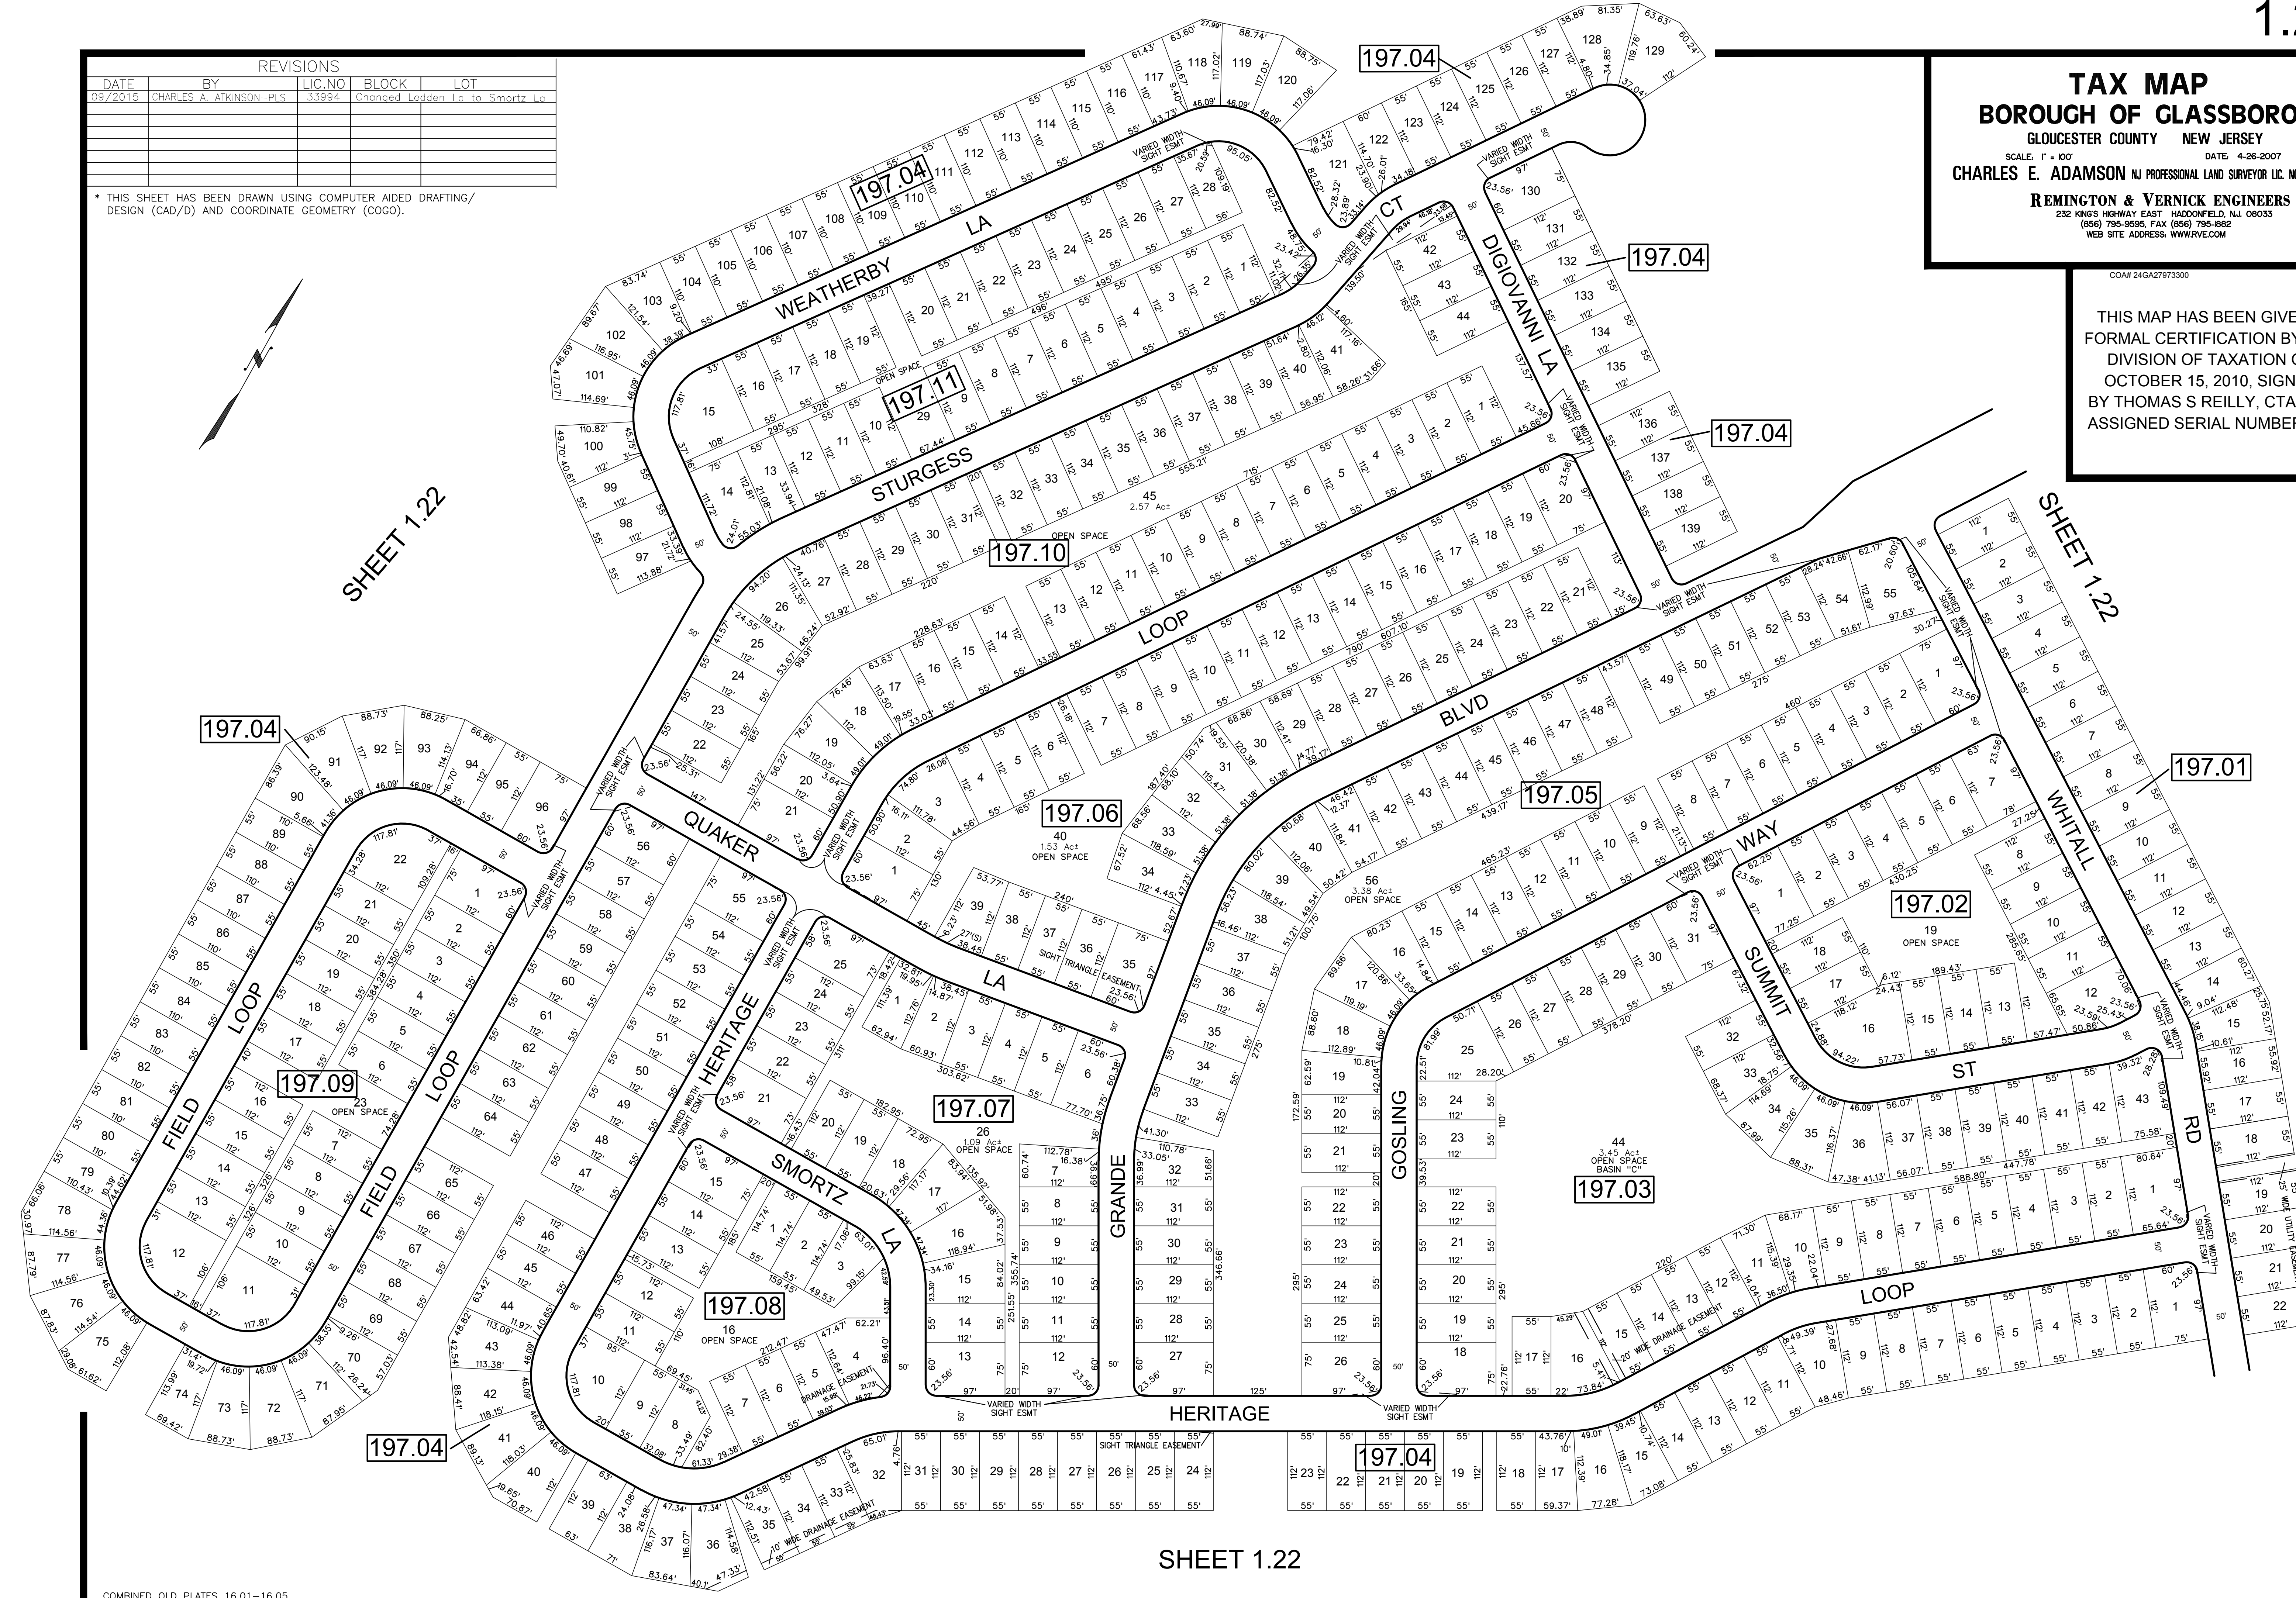

SHEET 1.22

COMBINED OLD PLATES 16.01-16.05