


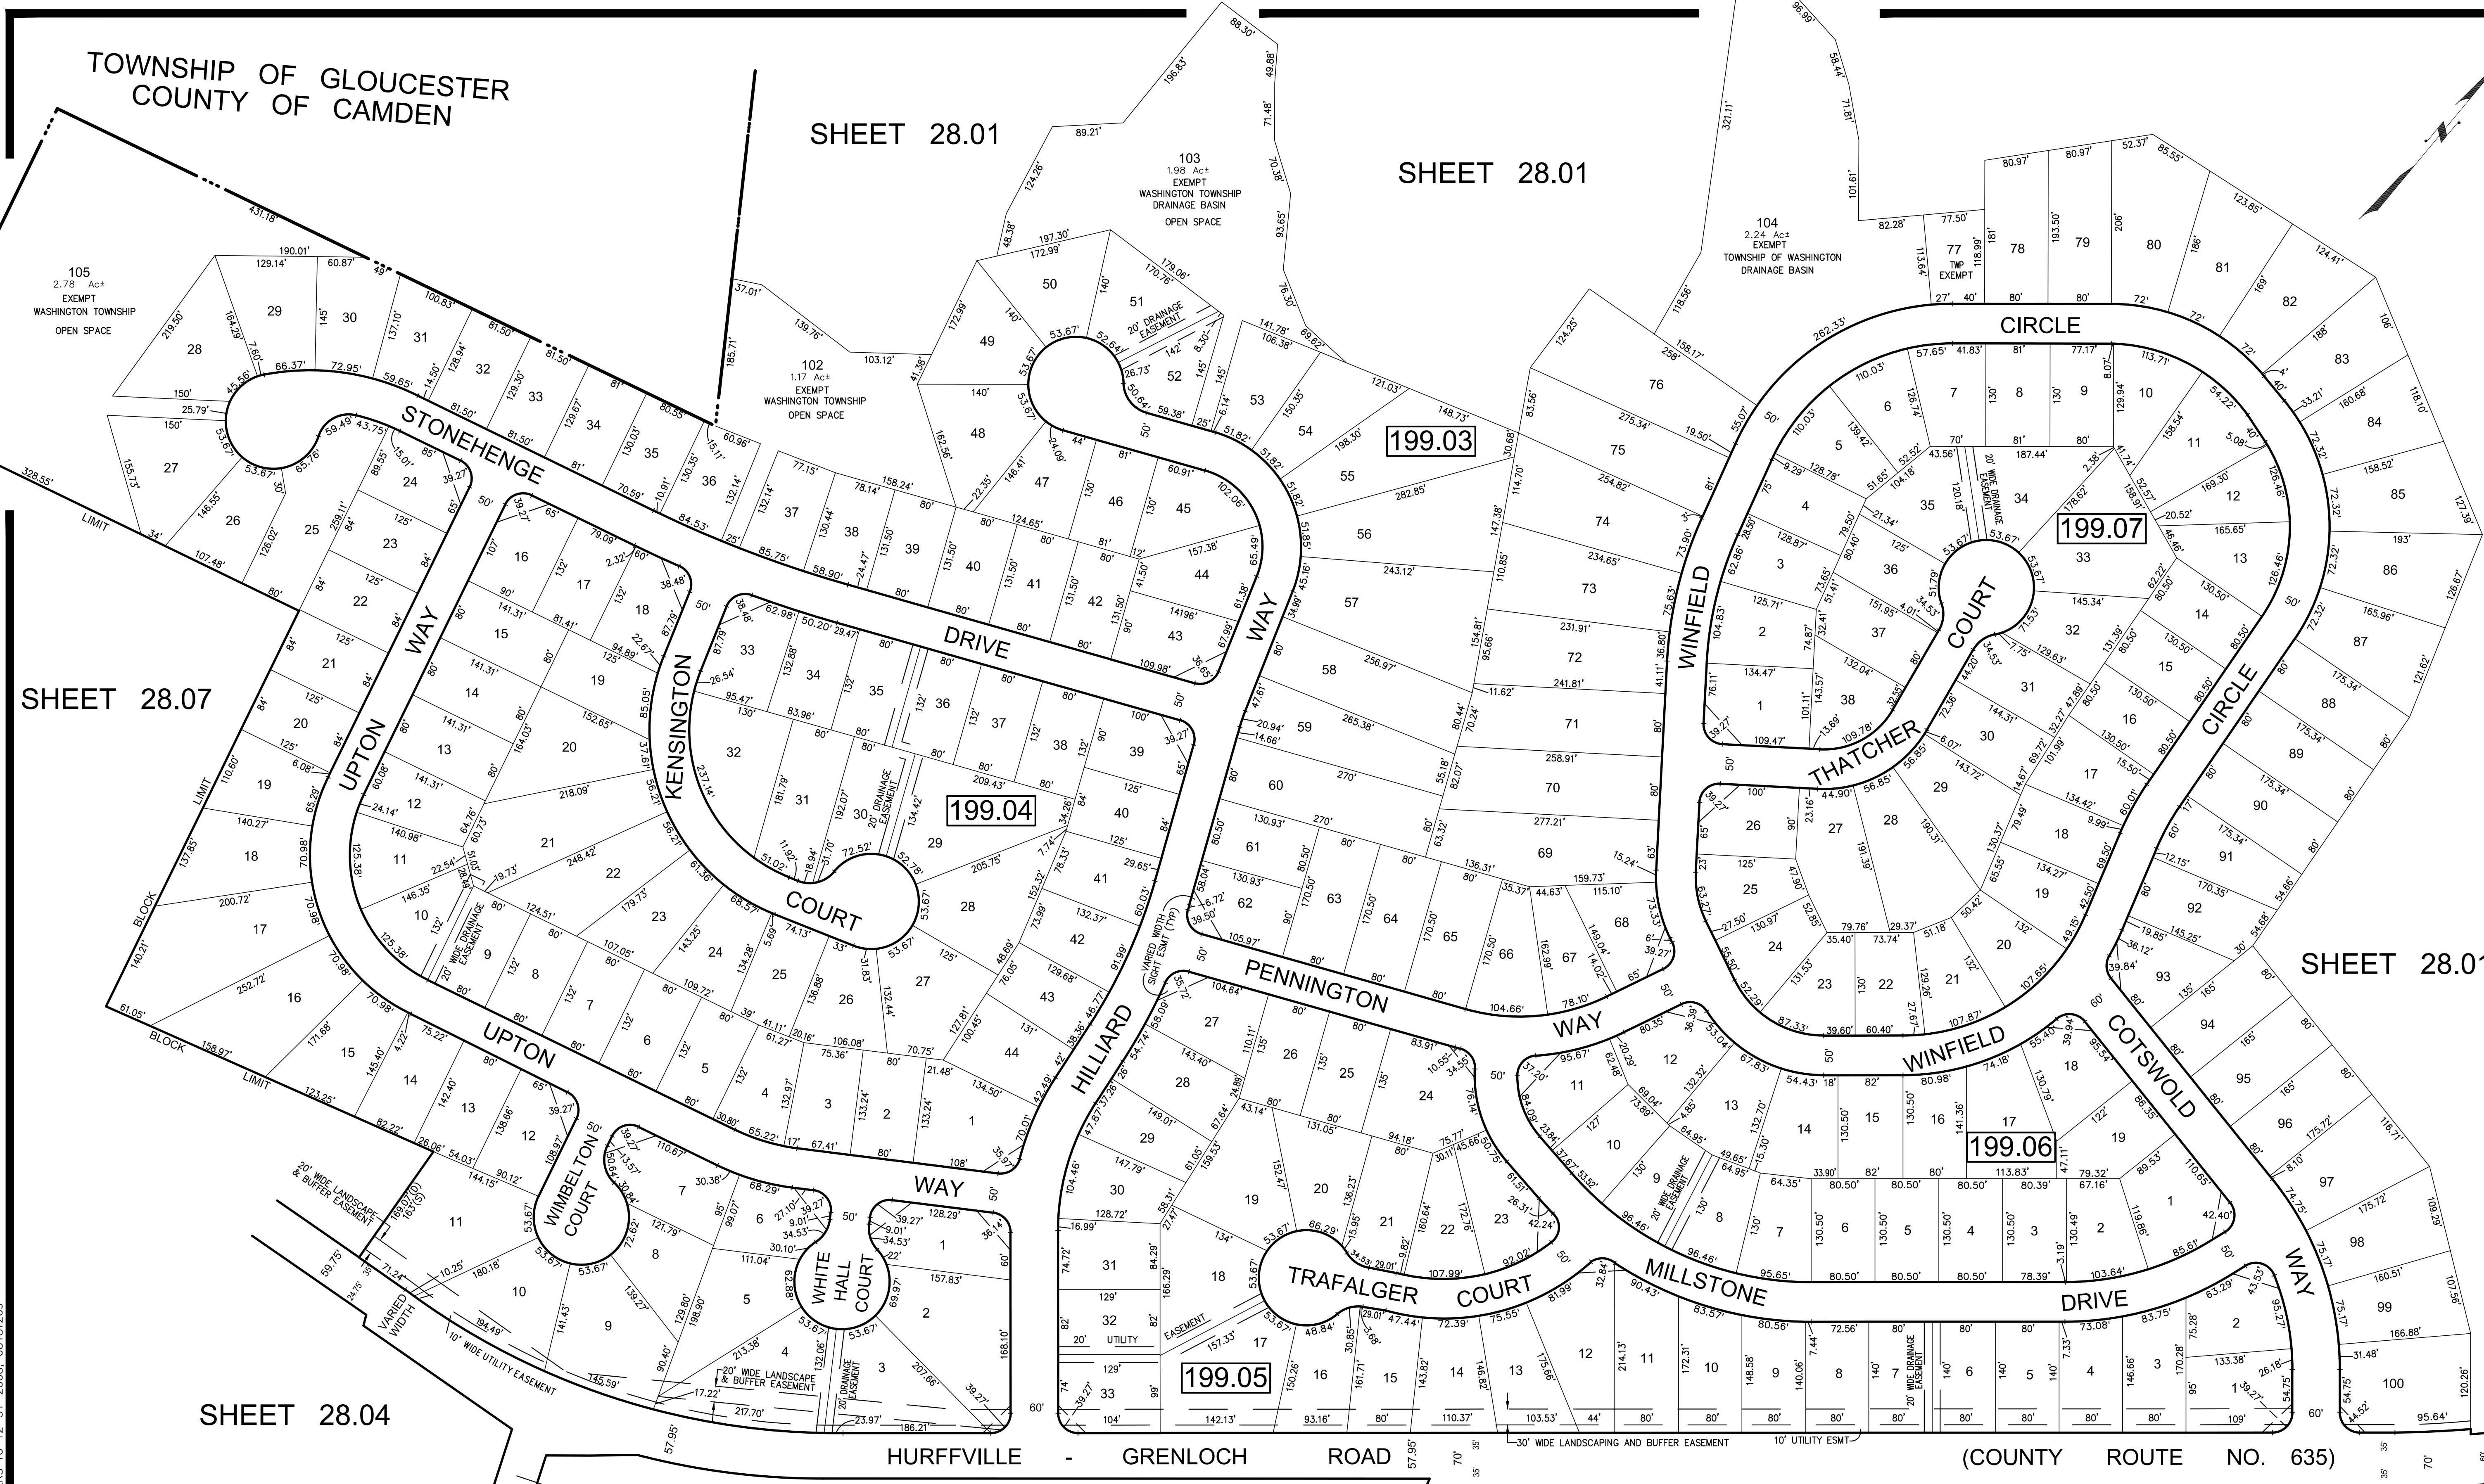

BATEMAN FARMS - SECTIONS 1 TO 10
COMBINED SHEET - TAKEN FROM OLD SHEETS 28.14, 28.15, 28.16, 28.17, 28.18 & 28.19

* THIS SHEET HAS BEEN DRAWN USING COMPUTER AIDED DRAFTING/
DESIGN (CAD/D) AND COORDINATE GEOMETRY (COGO).

REVISIONS				
DATE	BY	LIC.NO	BLOCK	LOT

SHEET 28.03

THIS MAP HAS BEEN GIVEN A
FORMAL CERTIFICATION BY THE
DIVISION OF TAXATION ON
JANUARY 9, 2003, SIGNED BY
SANTO C. DiDONATO, CTA AND
ASSIGNED SERIAL NUMBER 810

TAX MAP
TOWNSHIP OF WASHINGTON

GLOUCESTER COUNTY
SCALE: 1" = 100'
CRAIG F. REMINGTON
LAND SURVEYOR LIC. NO. 23924
REMINGTON & VERNICK ENGINEERS
232 KING'S HIGHWAY EAST HADDONFIELD, N.J. 08033
(856) 795-9595, FAX (856) 795-1882
WEB SITE ADDRESS: WWW.RVE.COM