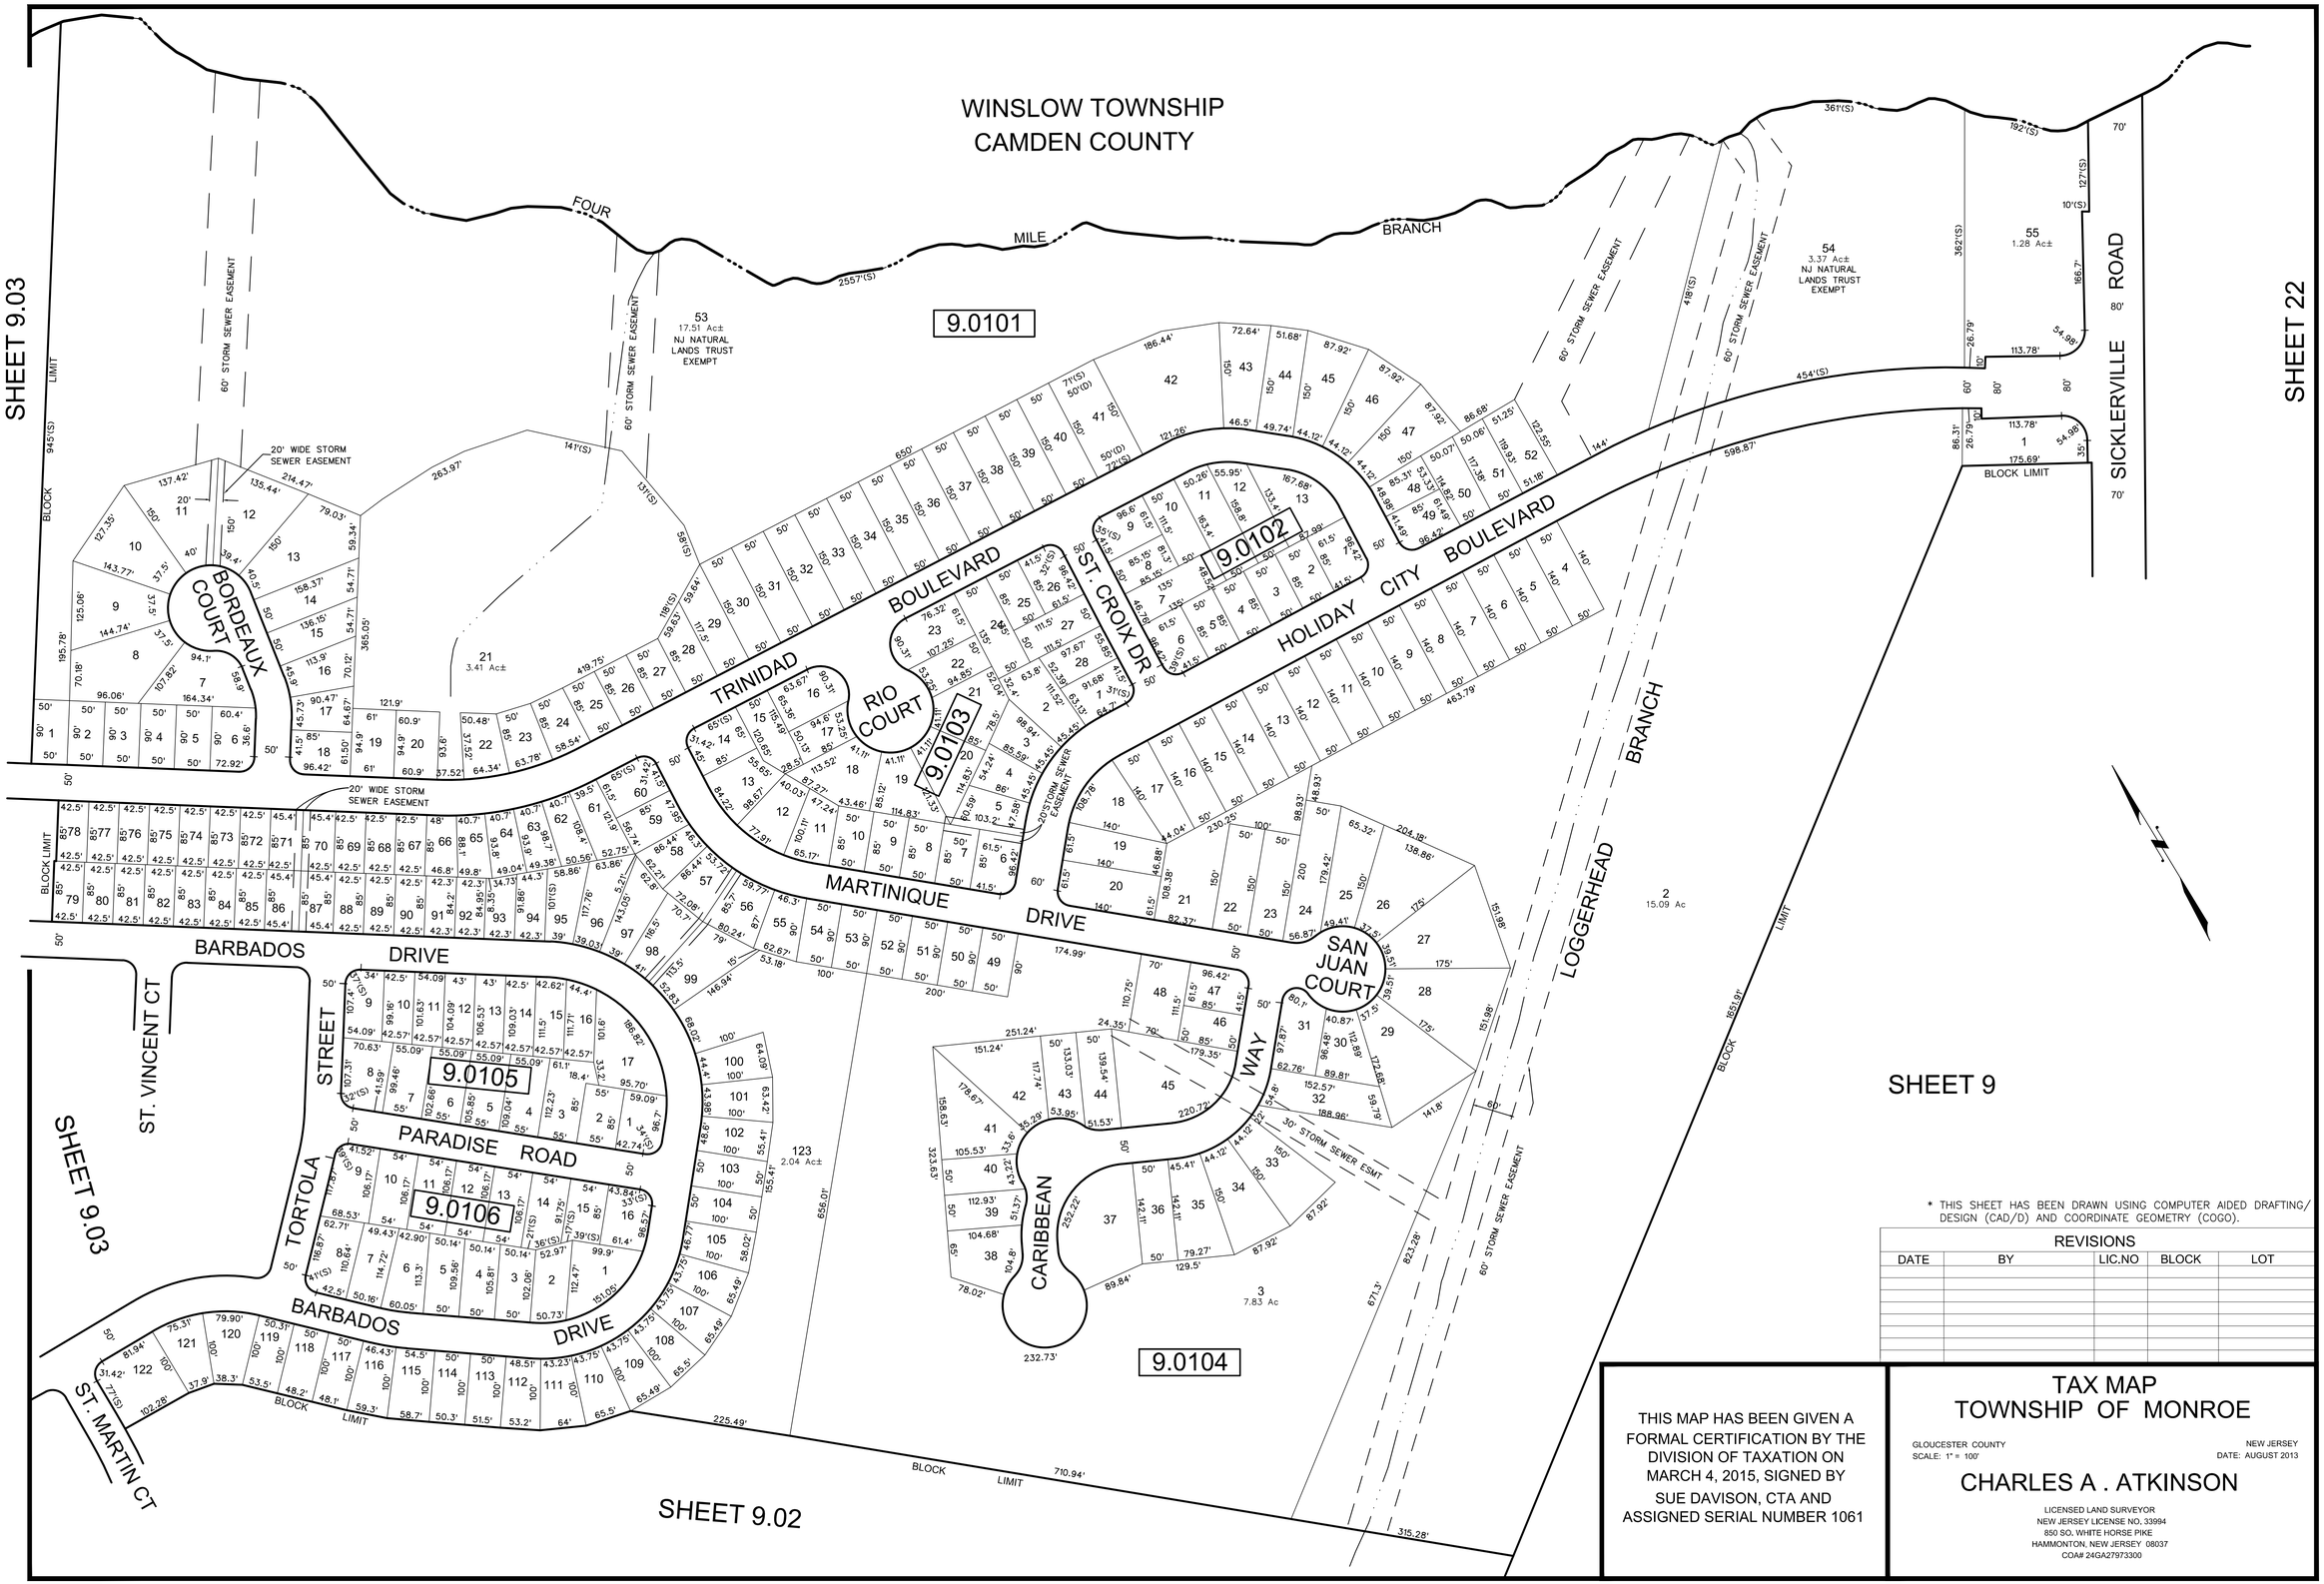

* THIS SHEET HAS BEEN DRAWN USING COMPUTER AIDED DRAFTING/ DESIGN (CAD/D) AND COORDINATE GEOMETRY (COGO).

REVISIONS				
DATE	BY	LIC.NO	BLOCK	LOT

THIS MAP HAS BEEN GIVEN A FORMAL CERTIFICATION BY THE DIVISION OF TAXATION ON MARCH 4, 2015, SIGNED BY SUE DAVISON, CTA AND ASSIGNED SERIAL NUMBER 1061

TAX MAP
TOWNSHIP OF MONROE

GLOUCESTER COUNTY — NEW JERSEY
SCALE: 1" = 100' — DATE: AUGUST 2013

CHARLES A . ATKINSON
LICENSED LAND SURVEYOR
NEW JERSEY LICENSE NO. 33994
850 SO. WHITE HORSE PIKE
HAMMONTON, NEW JERSEY 08037
COA# 24GA27973300