



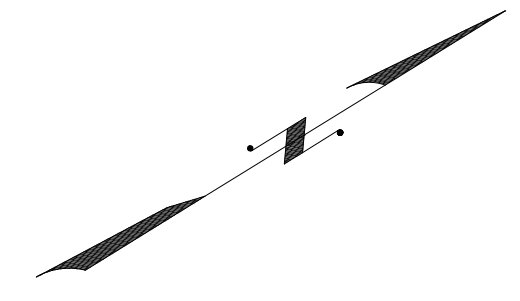

REVISIONS				
DATE	BY	LIC. NO.	BLOCK	LOT
04/2014	CHARLES A. ATKINSON-ARH	33994	52.08	1, 3
05/2019	CHARLES E. ADAMSON	42627	UPDATED PER CHANGE ON 6.01	

* THIS SHEET HAS BEEN DRAWN USING COMPUTER AIDED DRAFTING/ DESIGN (CAD/D) AND COORDINATE GEOMETRY (COGO).

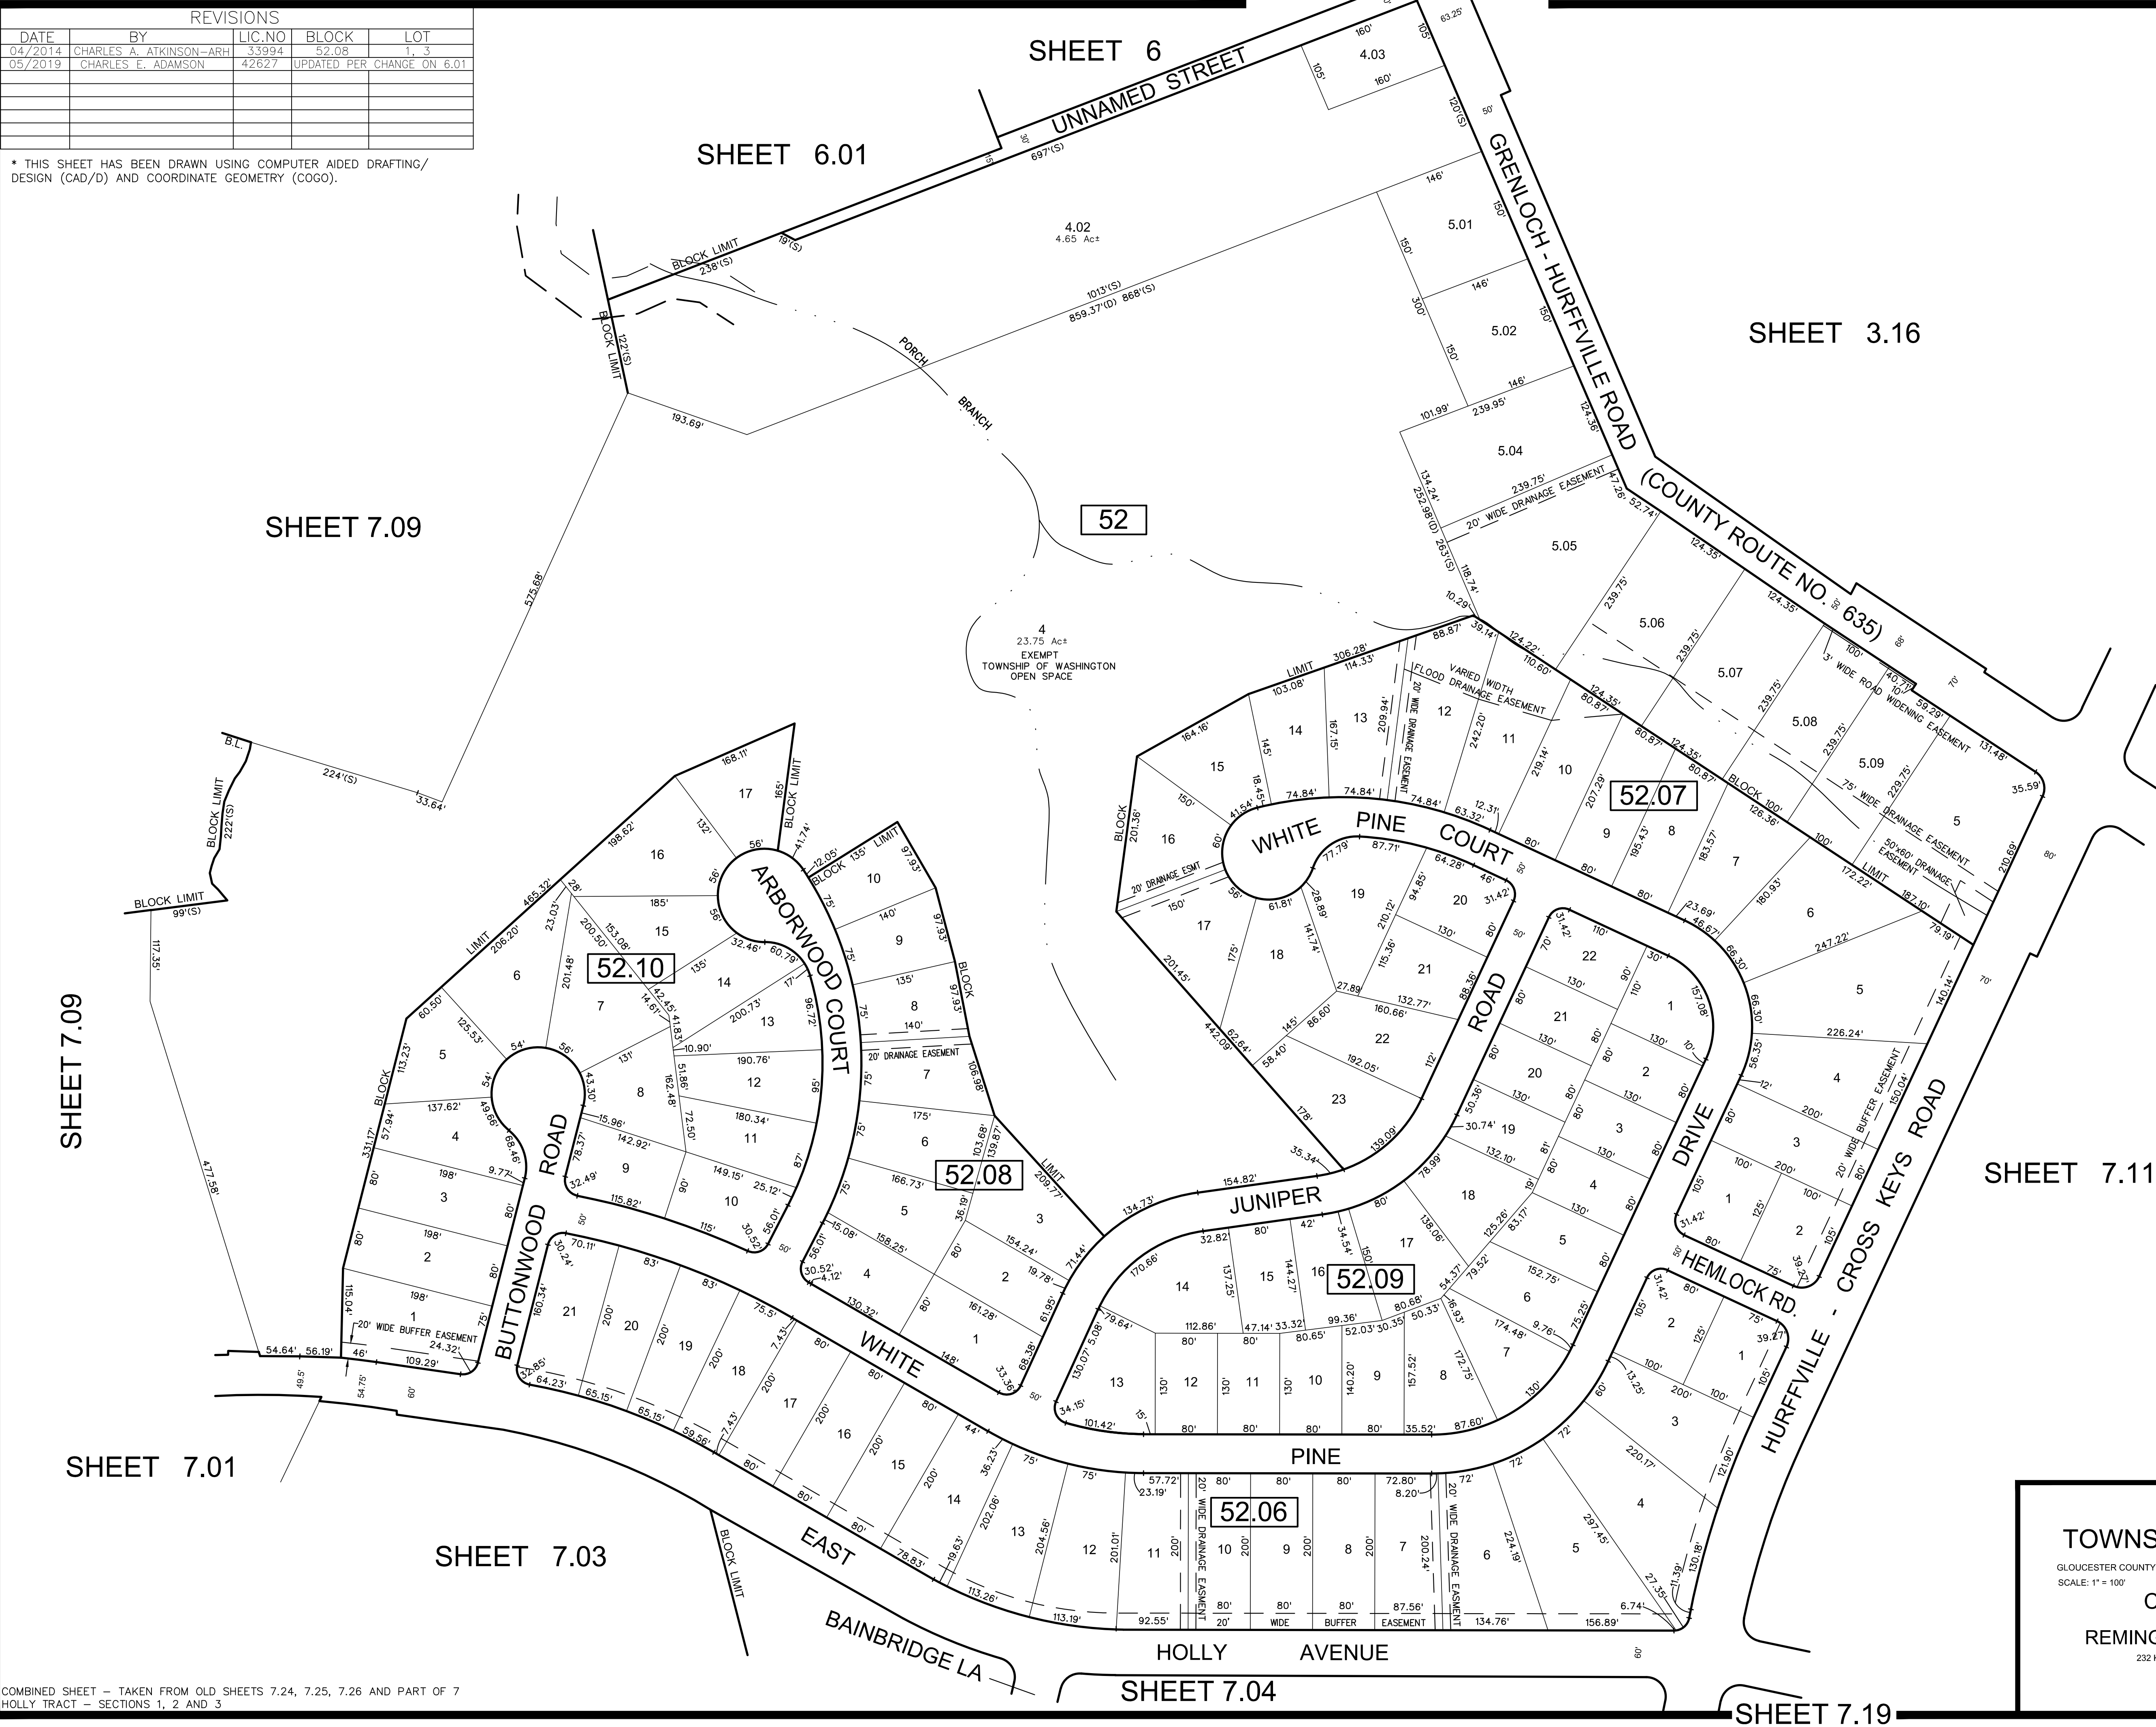

THIS MAP HAS BEEN GIVEN A FORMAL CERTIFICATION BY THE DIVISION OF TAXATION ON JANUARY 9, 2003, SIGNED BY SANTO C. DiDONATO, CTA AND ASSIGNED SERIAL NUMBER 810

TAX MAP

TOWNSHIP OF WASHINGTON

GLoucester County NEW JERSEY

SCALE: 1" = 100' DATE: 11/30/00

CRAIG F. REMINGTON

LAND SURVEYOR LIC. NO. 23924

REMINGTON & VERNICK ENGINEERS

232 KING'S HIGHWAY EAST HADDONFIELD, N.J. 08033

(856) 795-9595, FAX (856) 795-1882

WEB SITE ADDRESS: WWW.RVE.COM

REVISED BY REMINGTON AND VERNICK ENGINEERS TO 12-31-2010
REVISED BY REMINGTON AND VERNICK ENGINEERS TO 12-31-2008, 08/18/2008

COMBINED SHEET - TAKEN FROM OLD SHEETS 7.24, 7.25, 7.26 AND PART OF 7
HOLLY TRACT - SECTIONS 1, 2 AND 3