


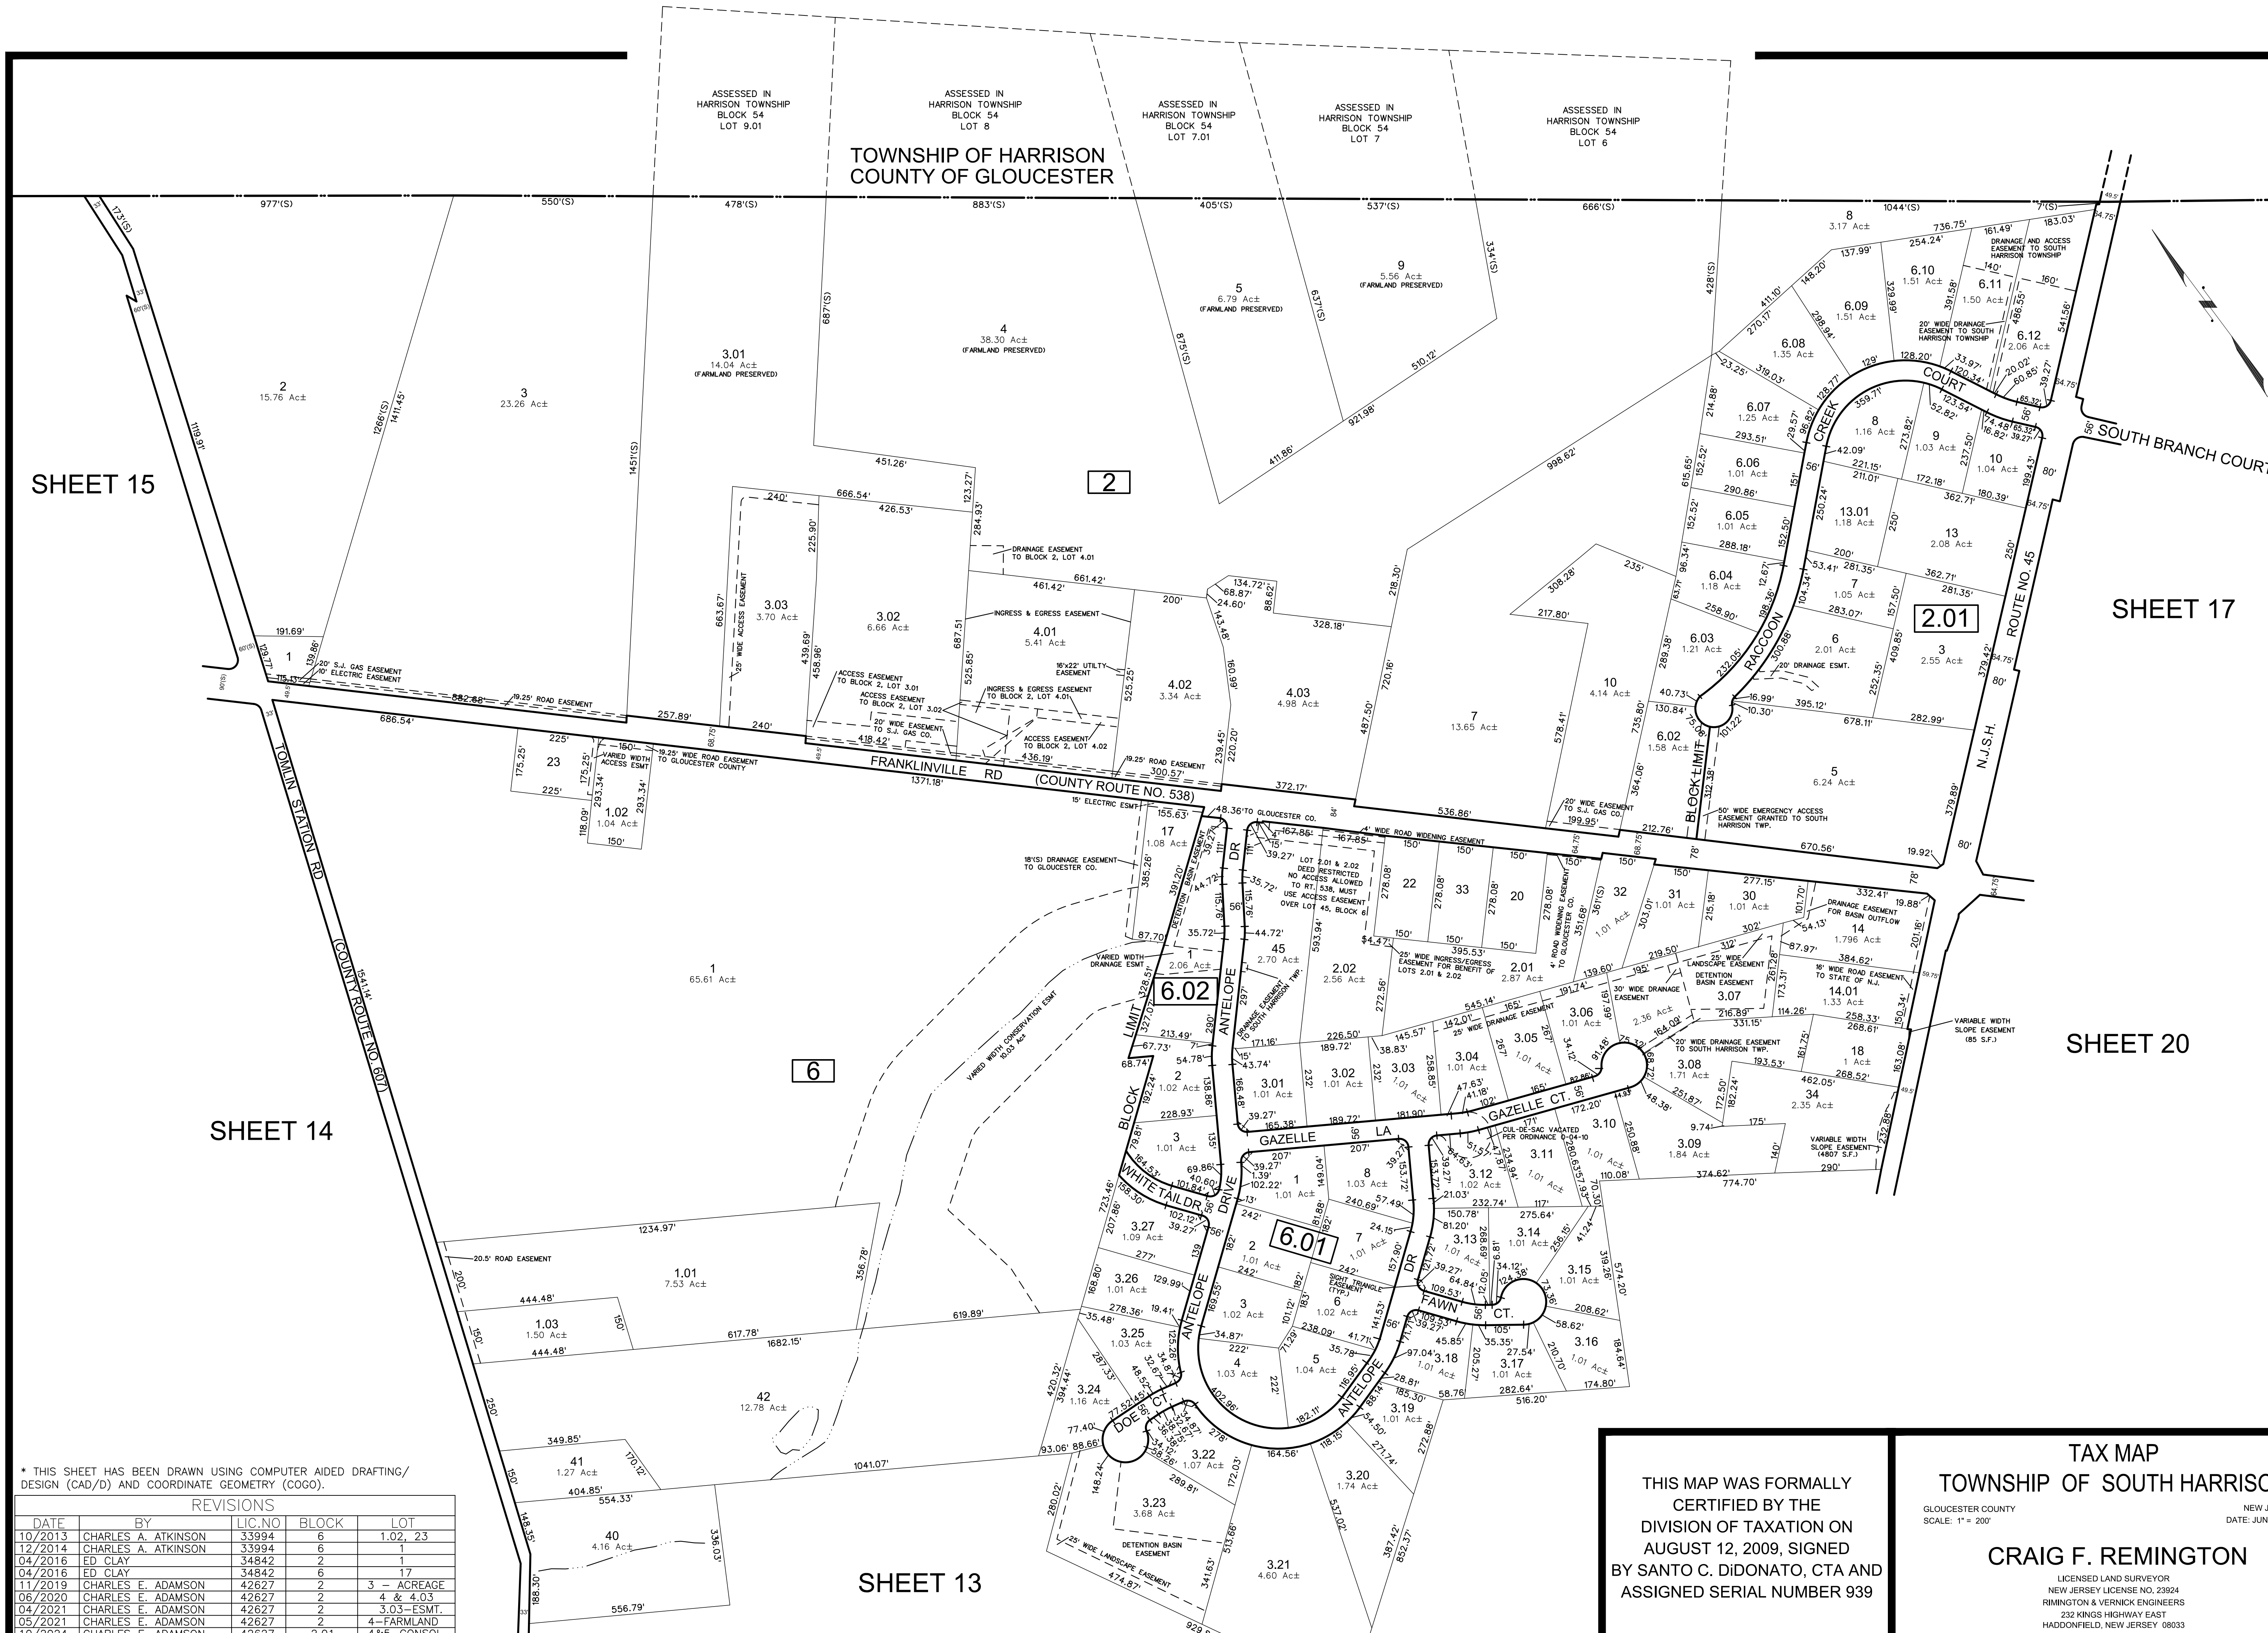

* THIS SHEET HAS BEEN DRAWN USING COMPUTER AIDED DRAFTING/ DESIGN (CAD/D) AND COORDINATE GEOMETRY (COGO).

REVISIONS				
DATE	BY	LIC.NO	BLOCK	LOT
10/2013	CHARLES A. ATKINSON	33994	6	1.02, 23
12/2014	CHARLES A. ATKINSON	33994	6	1
04/2016	ED CLAY	34842	2	1
04/2016	ED CLAY	34842	6	17
11/2019	CHARLES E. ADAMSON	42627	2	3 - ACREAGE
06/2020	CHARLES E. ADAMSON	42627	2	4 & 4.03
04/2021	CHARLES E. ADAMSON	42627	2	3.03-ESMT.
05/2021	CHARLES E. ADAMSON	42627	2	4-FARMLAND
10/2024	CHARLES E. ADAMSON	42627	2.01	4&5-CONSOL.

THIS MAP WAS FORMALLY
CERTIFIED BY THE
DIVISION OF TAXATION ON
AUGUST 12, 2009, SIGNED
BY SANTO C. DiDONATO, CTA AND
ASSIGNED SERIAL NUMBER 939

TAX MAP
TOWNSHIP OF SOUTH HARRISON
GLoucester COUNTY
SCALE: 1" = 200'
NEW JERSEY
DATE: JUNE 2008
CRAIG F. REMINGTON
LICENSED LAND SURVEYOR
NEW JERSEY LICENSE NO. 23924
RIMINGTON & VERNICK ENGINEERS
232 KINGS HIGHWAY EAST
HADDONFIELD, NEW JERSEY 08033