
REVISIONS				
DATE	BY	LIC.NO	BLOCK	LOT
10/2018	ED CLAY	34842	2402	10
06/2022	CHARLES E. ADAMSON	42627	2404	21
09/2023	CHARLES E. ADAMSON	42627	2402	1.01&2-LOT ADJ.

* THIS SHEET HAS BEEN DRAWN USING COMPUTER AIDED DRAFTING/ DESIGN (CAD/D) AND COORDINATE GEOMETRY (COGO).

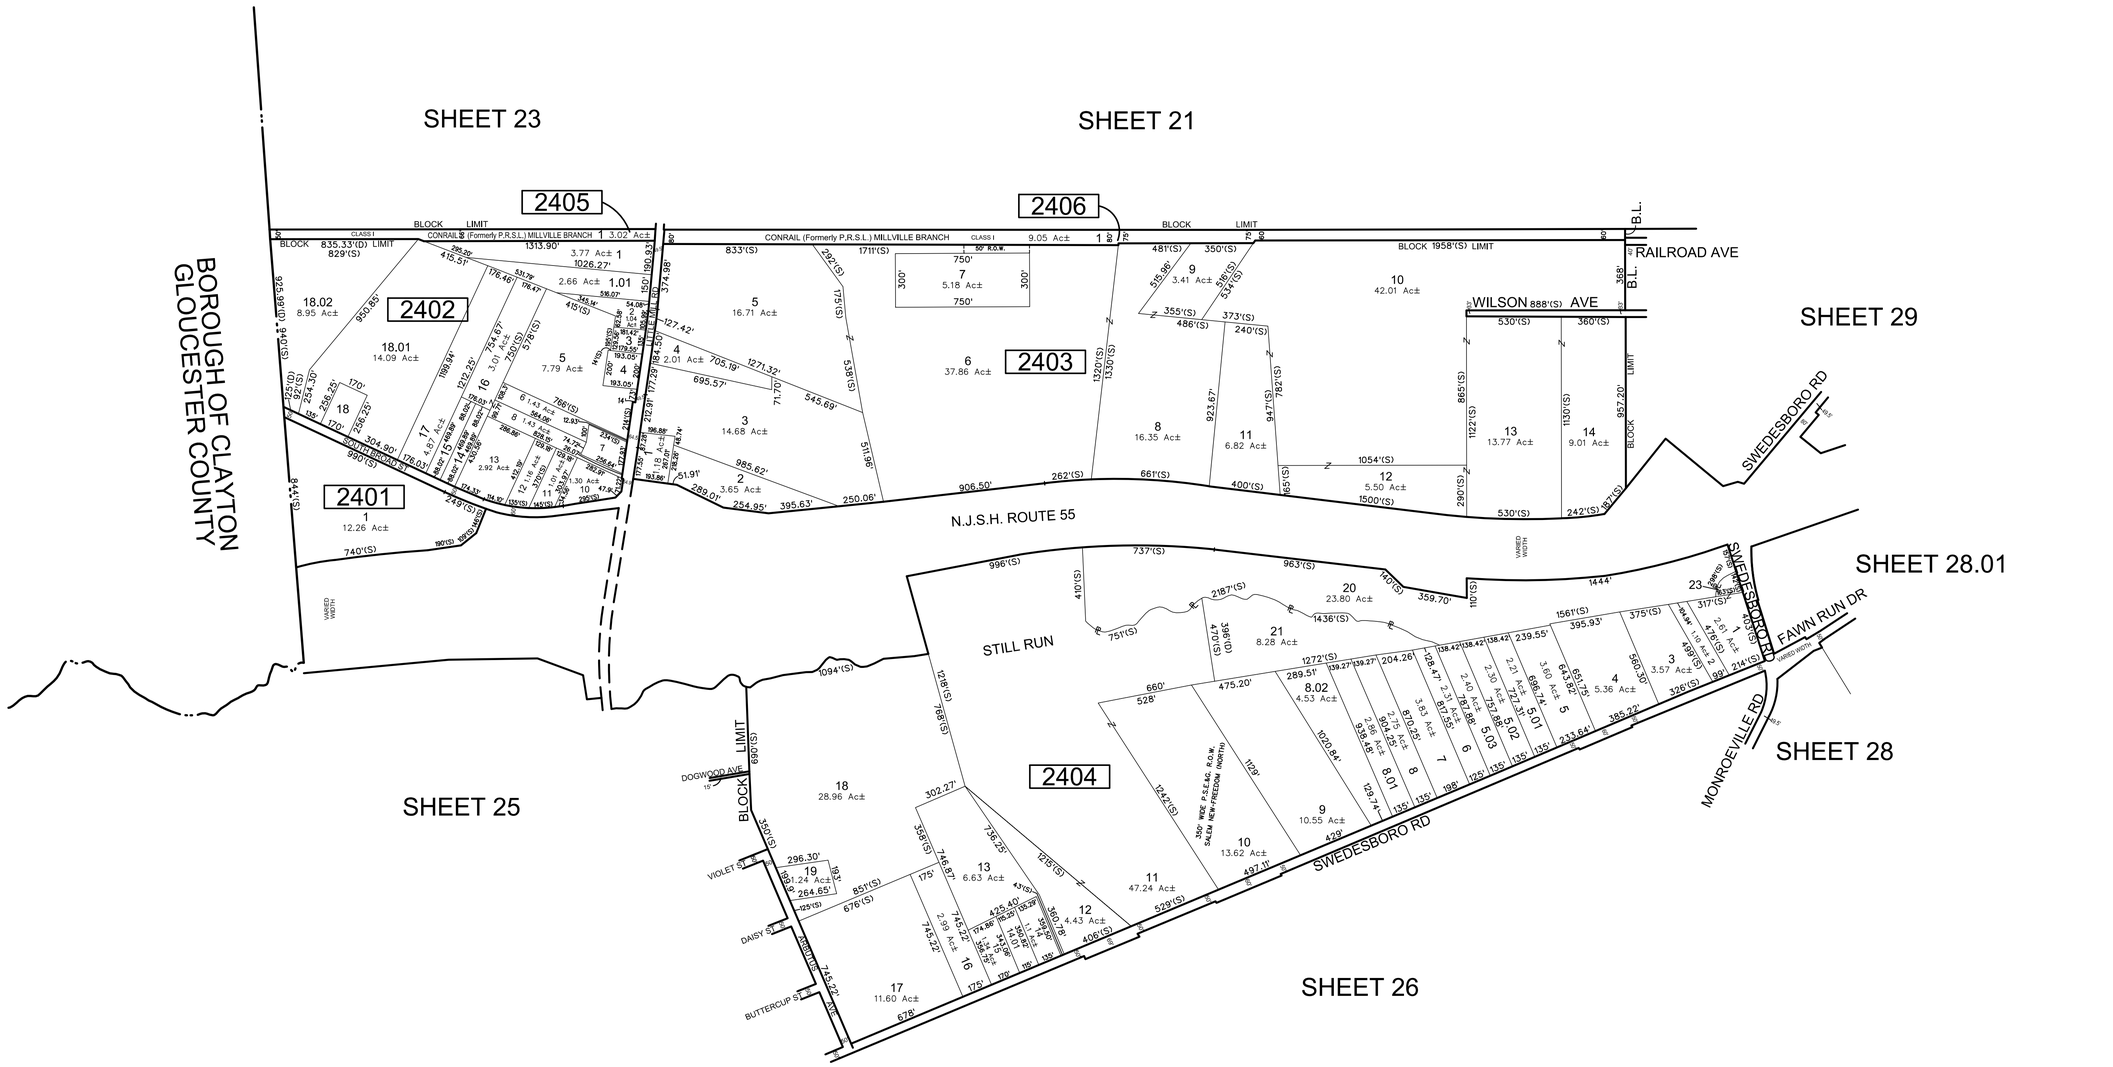

THIS MAP HAS BEEN GIVEN A FORMAL CERTIFICATION BY THE DIVISION OF TAXATION ON OCTOBER 1, 2014, SIGNED BY SUE DAVISON, CTA AND ASSIGNED SERIAL NUMBER 1048

TAX MAP
TOWNSHIP OF FRANKLIN

GLOUCESTER COUNTY — NEW JERSEY
SCALE: 1" = 400' — DATE: DECEMBER 2013

CHARLES A. ATKINSON
LICENSED LAND SURVEYOR
NEW JERSEY LICENSE NO. 33994
850 SO. WHITE HORSE PIKE
HAMMONTON, NEW JERSEY 08037
COA# 24GA27973300