


REVISIONS				
DATE	BY	LIC.NO	BLOCK	LOT


* THIS SHEET HAS BEEN DRAWN USING COMPUTER AIDED DRAFTING/ DESIGN (CAD/D) AND COORDINATE GEOMETRY (COGO).

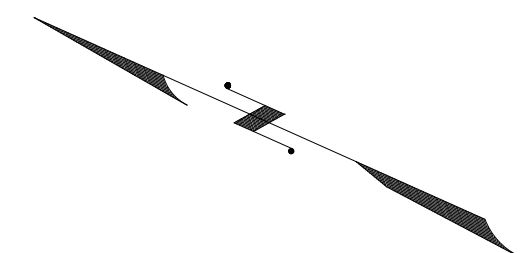

TAX MAP
TOWNSHIP OF WASHINGTON
GLOUCESTER COUNTY
SCALE: 1" = 100'

NEW JERSEY
DATE: 10/15/98
CRAIG F. REMINGTON
LAND SURVEYOR LIC. NO. 23924
REMINGTON & VERNICK ENGINEERS
232 KING'S HIGHWAY EAST HADDONFIELD, N.J. 08033
(856) 795-9595, FAX (856) 795-1882
WEB SITE ADDRESS: WWW.RVE.COM

THIS MAP HAS BEEN GIVEN A FORMAL CERTIFICATION BY THE DIVISION OF TAXATION ON JANUARY 9, 2003, SIGNED BY SANTO C. DIDONATO, CTA AND ASSIGNED SERIAL NUMBER 810

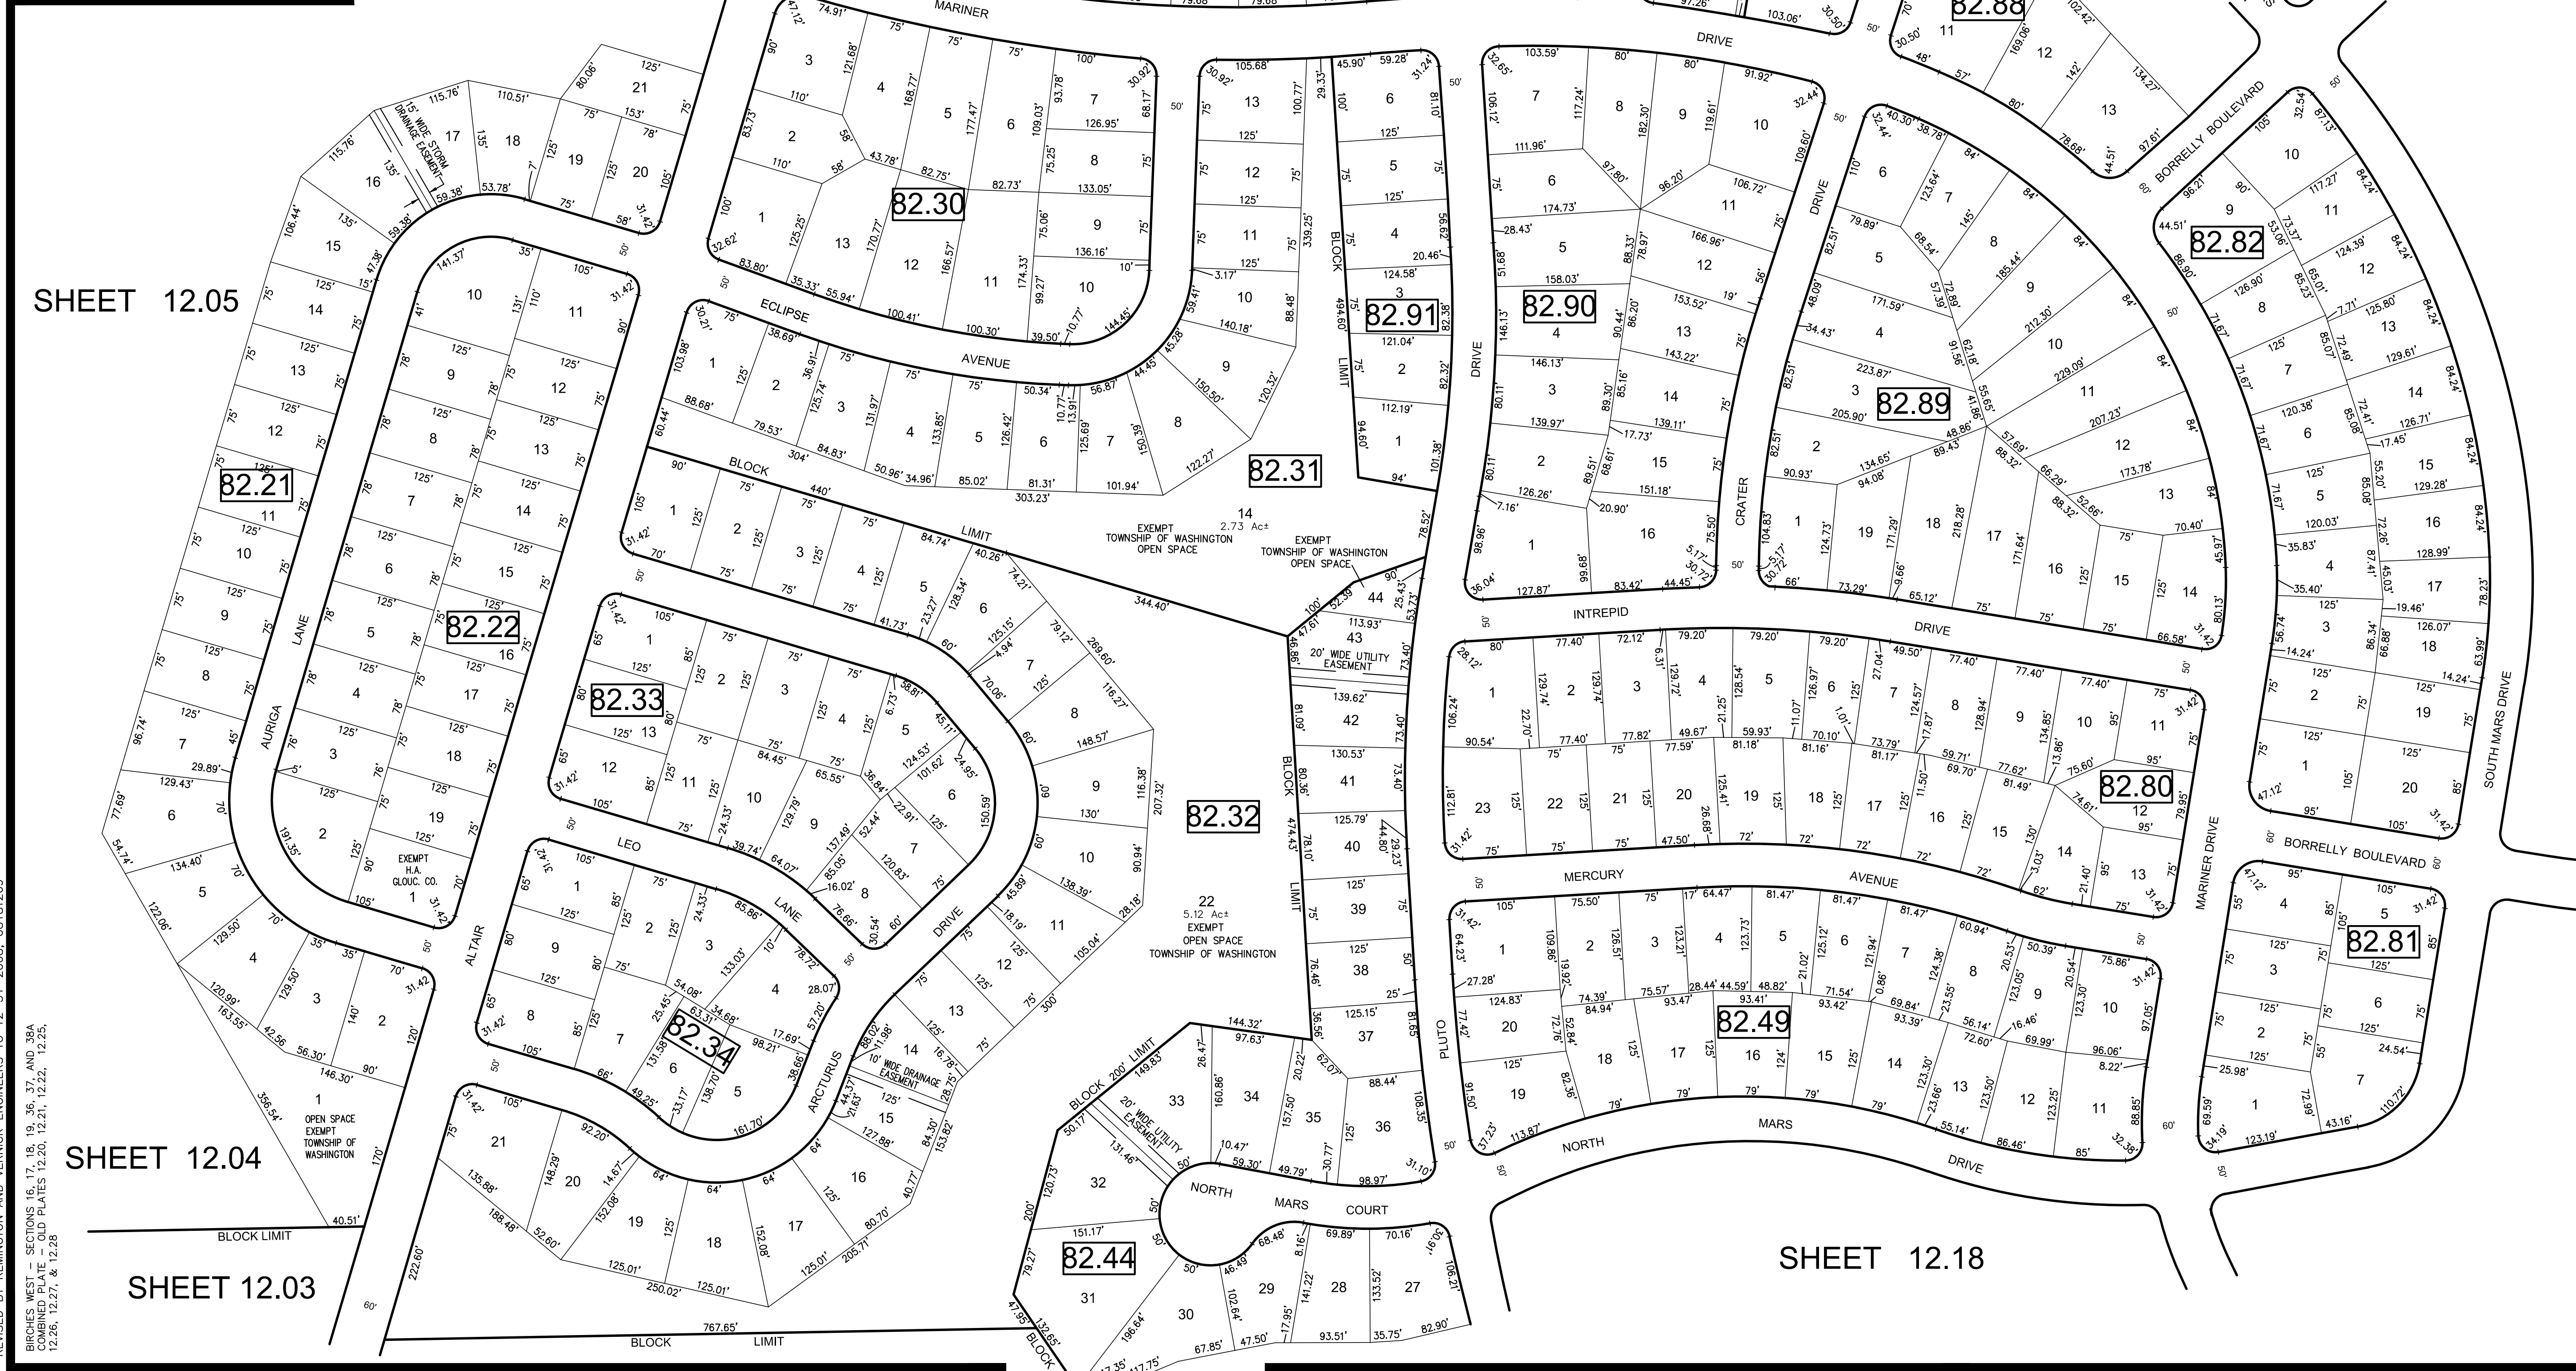

REVISED BY REMINGTON AND VERNICK ENGINEERS TO 12-31-2008, 08181269
BRIDGES WEST - SECTIONS 16, 17, 18, 19, 36, 37 AND 38A
COMBINED PLATE - OLD PLATES 12.20, 12.21, 12.22, 12.25,
12.26, 12.27, & 12.28

SHEET 12.05

SHEET 12.04

SHEET 12.03

SHEET 12.17

SHEET 12.05

SHEET 12.14

SHEET 12.18