


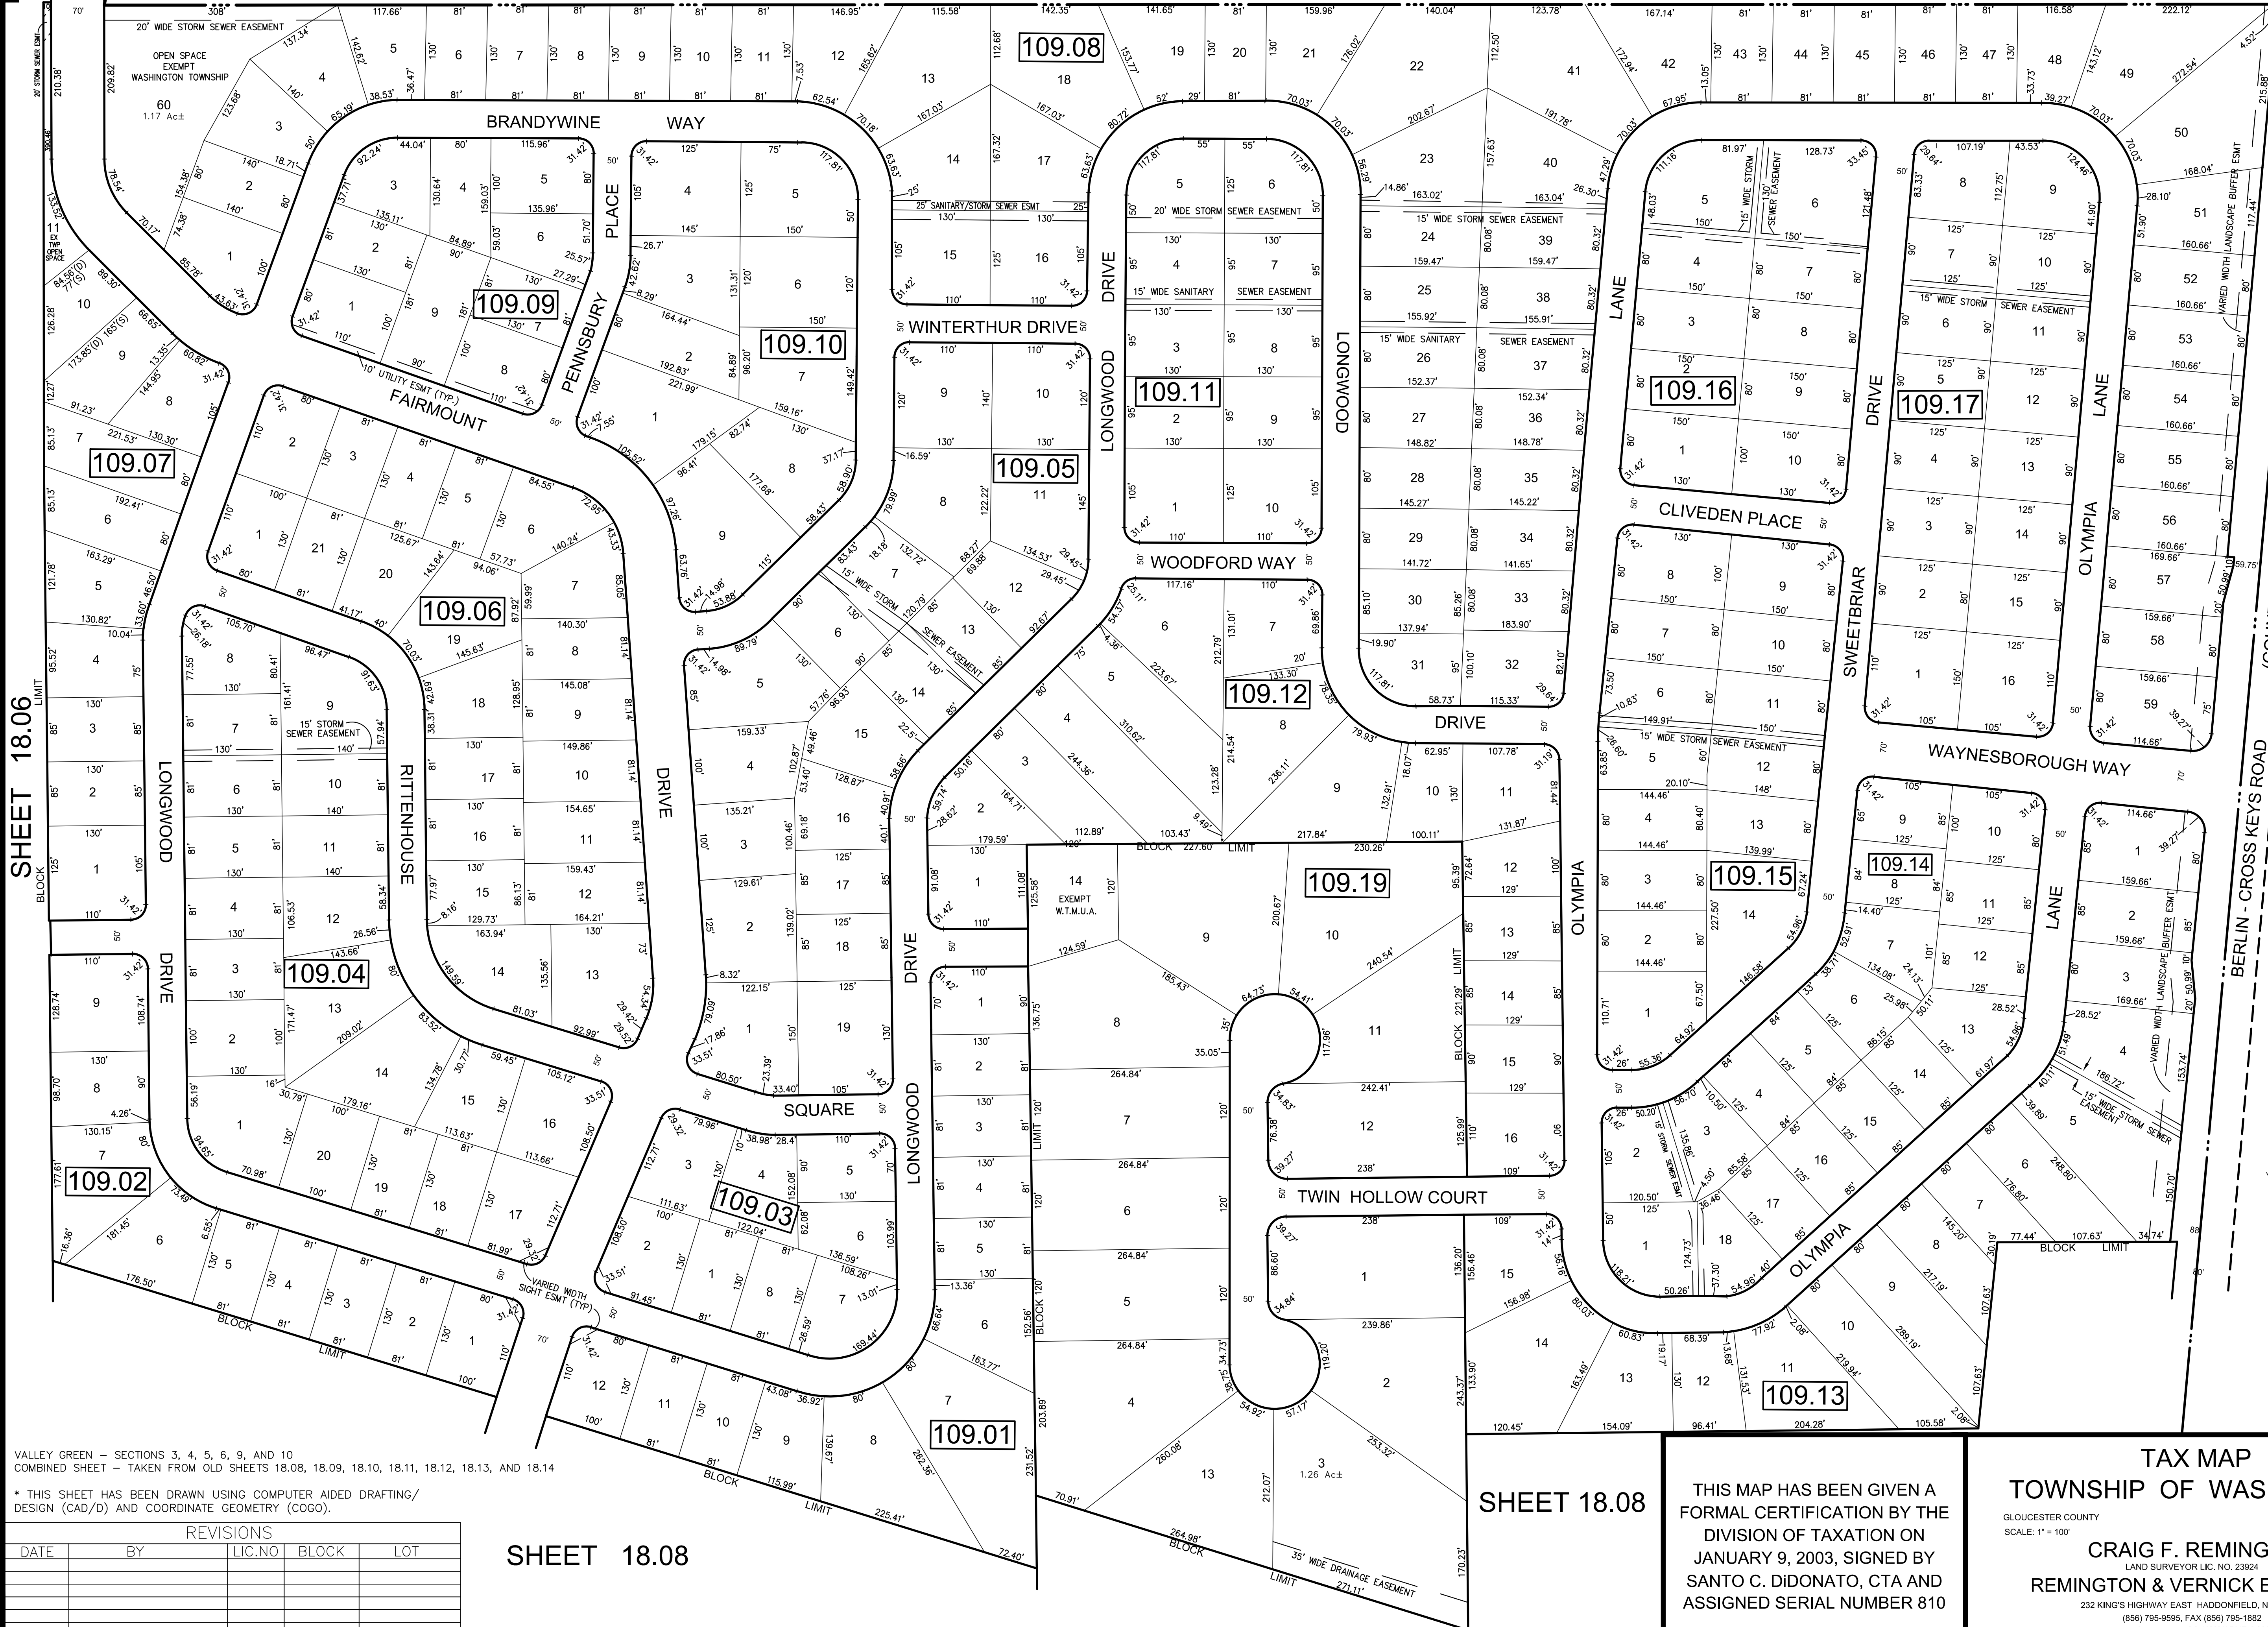

VALLEY GREEN - SECTIONS 3, 4, 5, 6, 9, AND 10
COMBINED SHEET - TAKEN FROM OLD SHEETS 18.08, 18.09, 18.10, 18.11, 18.12, 18.13, AND 18.14

* THIS SHEET HAS BEEN DRAWN USING COMPUTER AIDED DRAFTING/
DESIGN (CAD/D) AND COORDINATE GEOMETRY (COGO).

REVISIONS				
DATE	BY	LIC. NO.	BLOCK	LOT

SHEET 18.08

SHEET 18.08

THIS MAP HAS BEEN GIVEN A
FORMAL CERTIFICATION BY THE
DIVISION OF TAXATION ON
JANUARY 9, 2003, SIGNED BY
SANTO C. DiDONATO, CTA AND
ASSIGNED SERIAL NUMBER 810

TAX MAP
TOWNSHIP OF WASHINGTON

GLoucester COUNTY NEW JERSEY
SCALE: 1" = 100' DATE: 12/26/00

CRAIG F. REMINGTON
LAND SURVEYOR LIC. NO. 23924
REMINGTON & VERNICK ENGINEERS
232 KING'S HIGHWAY EAST HADDONFIELD, N.J. 08033
(856) 795-9595, FAX (856) 795-1882
WEB SITE ADDRESS: WWW.RVE.COM