


REVISIONS				
DATE	BY	LIC. NO.	BLOCK	LOT
12/2012	CHARLES A. ATKINSON-PLS	33994	260	4.02-4.03
12/2012	CHARLES A. ATKINSON-PLS	33994	260	6, 7.01
09/2013	CHARLES A. ATKINSON-PLS	33994	261	3
03/2014	CHARLES A. ATKINSON-PLS	33994	261	9.02
03/2014	CHARLES A. ATKINSON-PLS	33994	261	3.01
11/2014	CHARLES A. ATKINSON-PLS	33994	259	7, change Mun. Lmt
03/2015	CHARLES A. ATKINSON-PLS	33994	260	16.02, 16.04
11/2018	ED CLAY	34842	261	3.01
10/2020	CHARLES E. ADAMSON	42627	UPDATED TO	MATCH SHEET 48
01/2025	CHARLES E. ADAMSON	42627	261	MAJOR SUB (ROWAN)

THIS MAP HAS BEEN REDRAWN USING COMPUTER AIDED DRAFTING / DESIGN (CAD/D) BASED ON THE MAP PREPARED BY JOHN G. REUTTER & ASSOCIATES DATED SEPTEMBER 1999

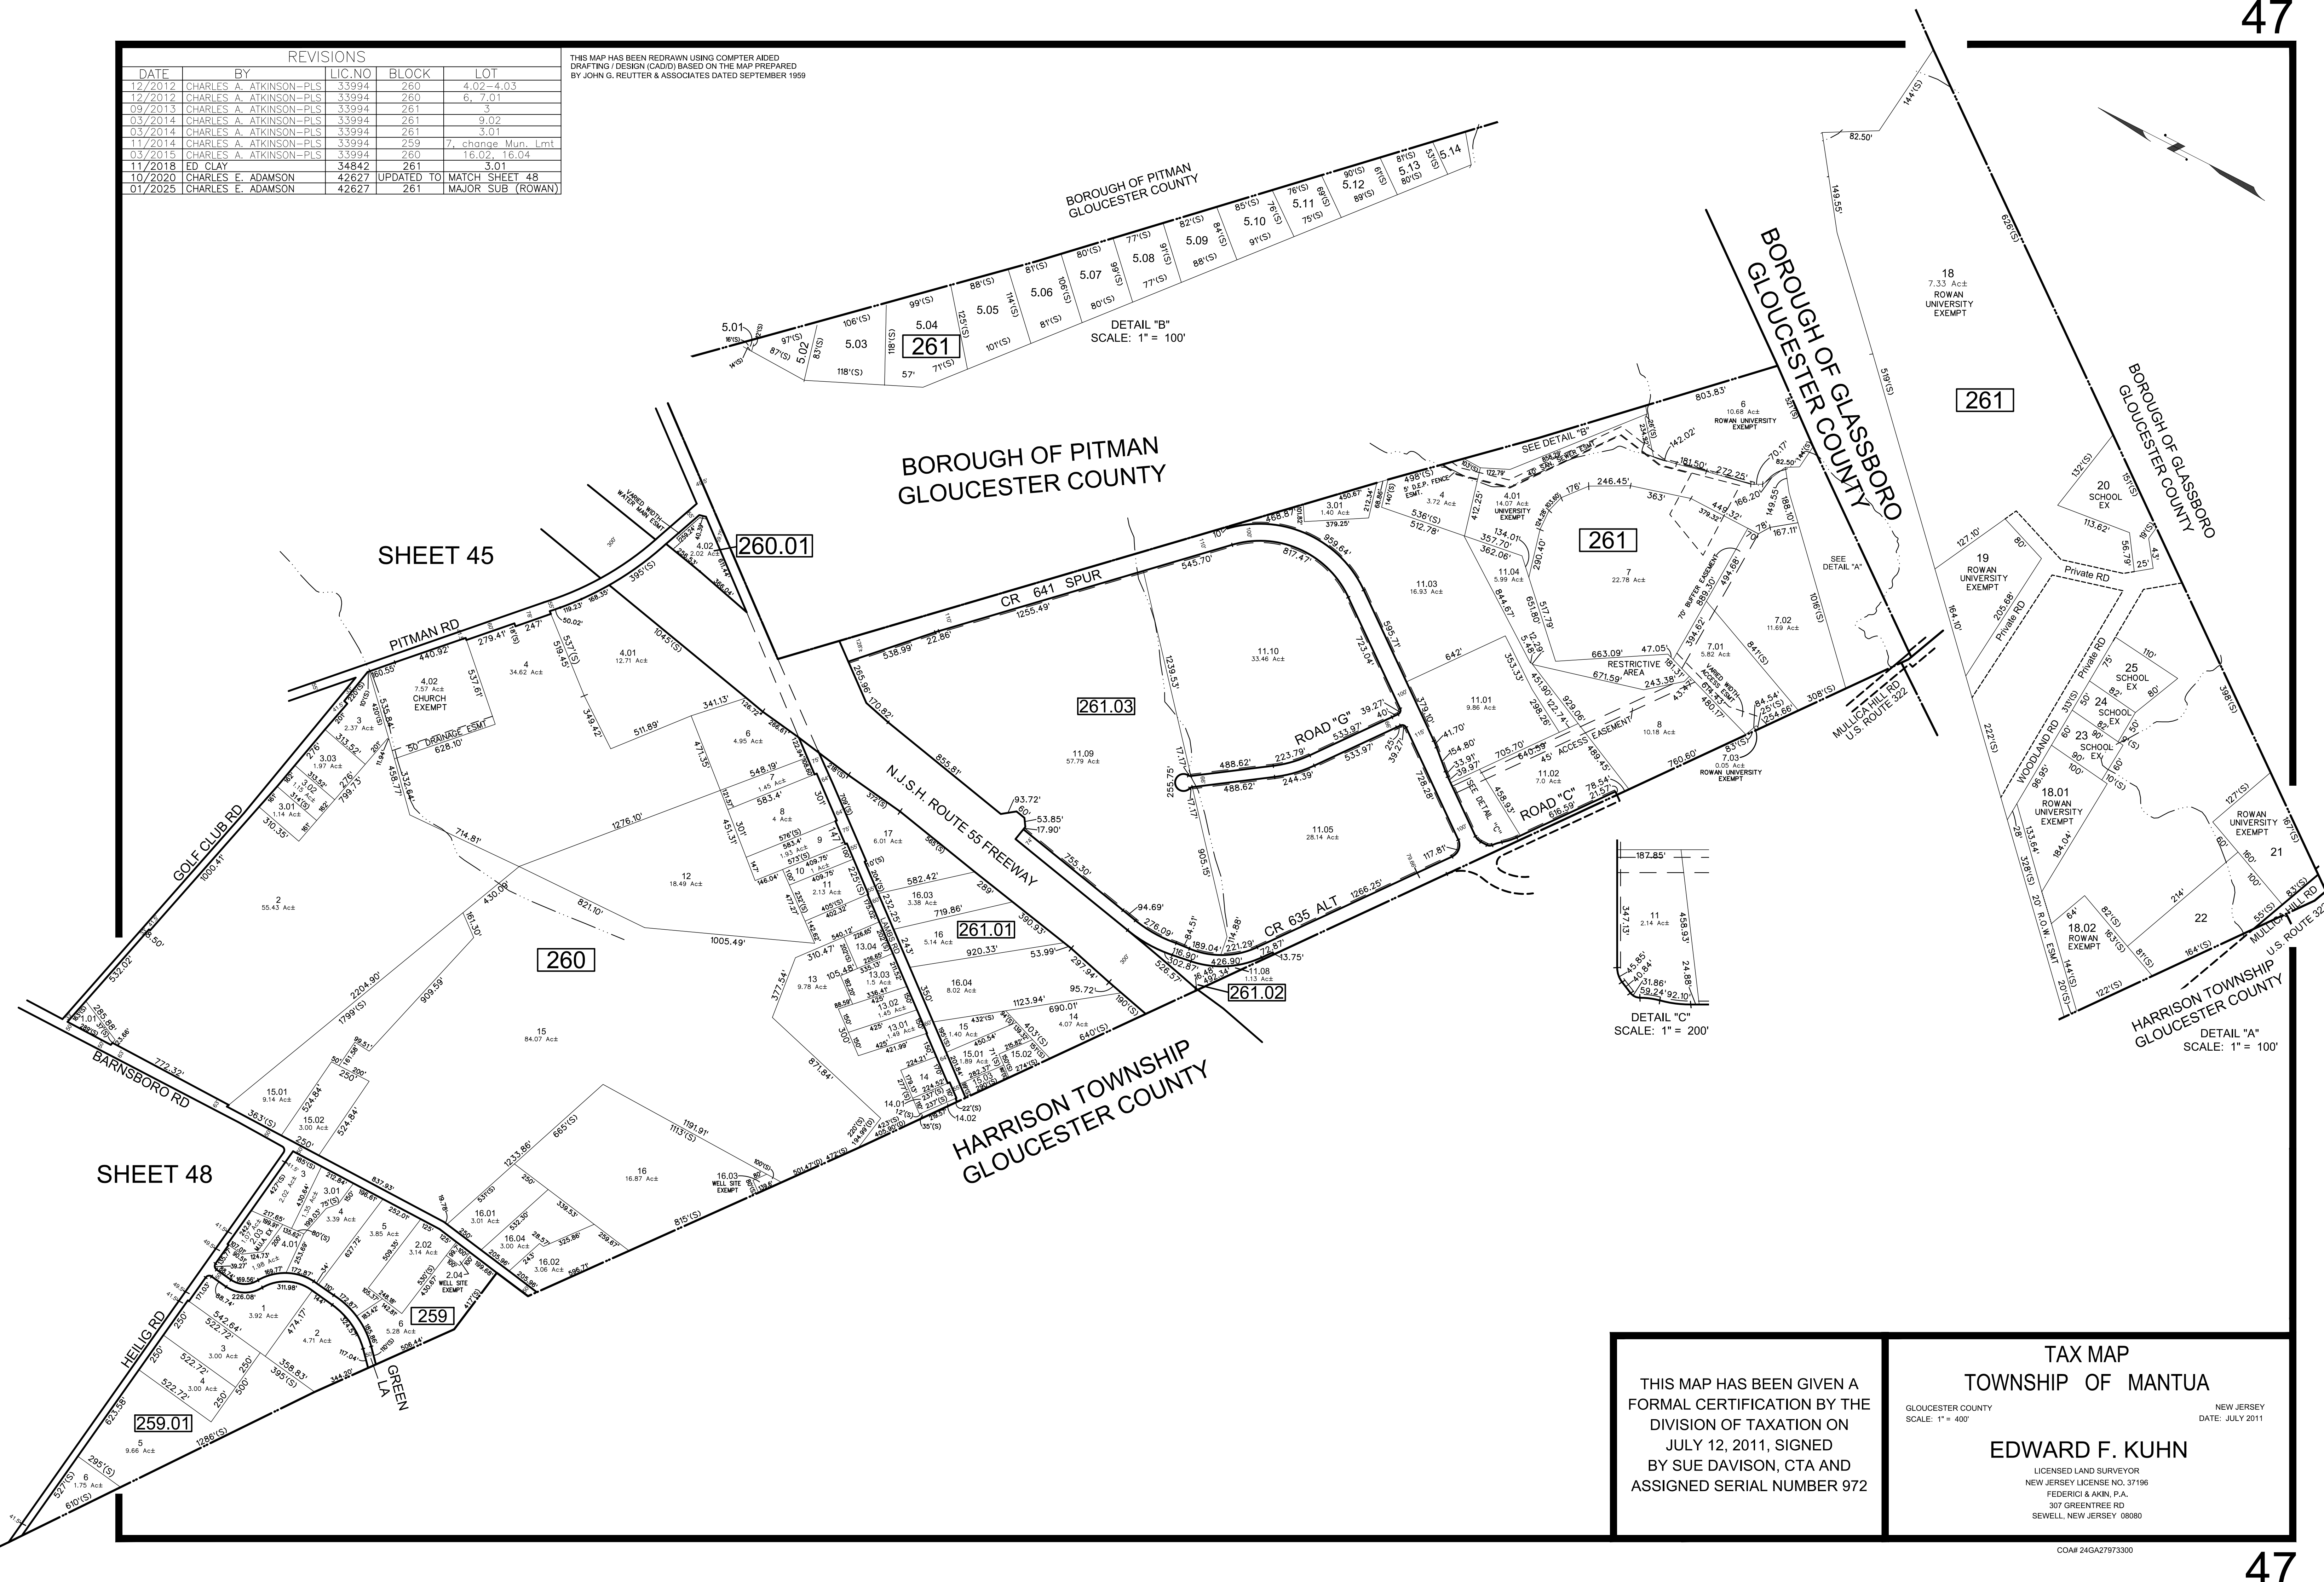

SHEET 45

SHEET 48

THIS MAP HAS BEEN GIVEN A FORMAL CERTIFICATION BY THE DIVISION OF TAXATION ON JULY 12, 2011, SIGNED BY SUE DAVISON, CTA AND ASSIGNED SERIAL NUMBER 972

TAX MAP
TOWNSHIP OF MANTUA

GLoucester County
SCALE: 1" = 400'

NEW JERSEY
DATE: JULY 2011

EDWARD F. KUHN
LICENSED LAND SURVEYOR
NEW JERSEY LICENSE NO. 37196
FEDERICI & AKIN, P.A.
307 GREENTREE RD
SEWELL, NEW JERSEY 08080