


REVISIONS				
DATE	BY	LIC.NO	BLOCK	LOT
09/2011	CHARLES A. ATKINSON-ARH	33994	408.17	44-45
09/2011	CHARLES A. ATKINSON-ARH	33994	408.17	41-43

* THIS SHEET HAS BEEN DRAWN USING COMPUTER AIDED DRAFTING/
DESIGN (CAD/D) AND COORDINATE GEOMETRY (COGO).

SHEET 2.02

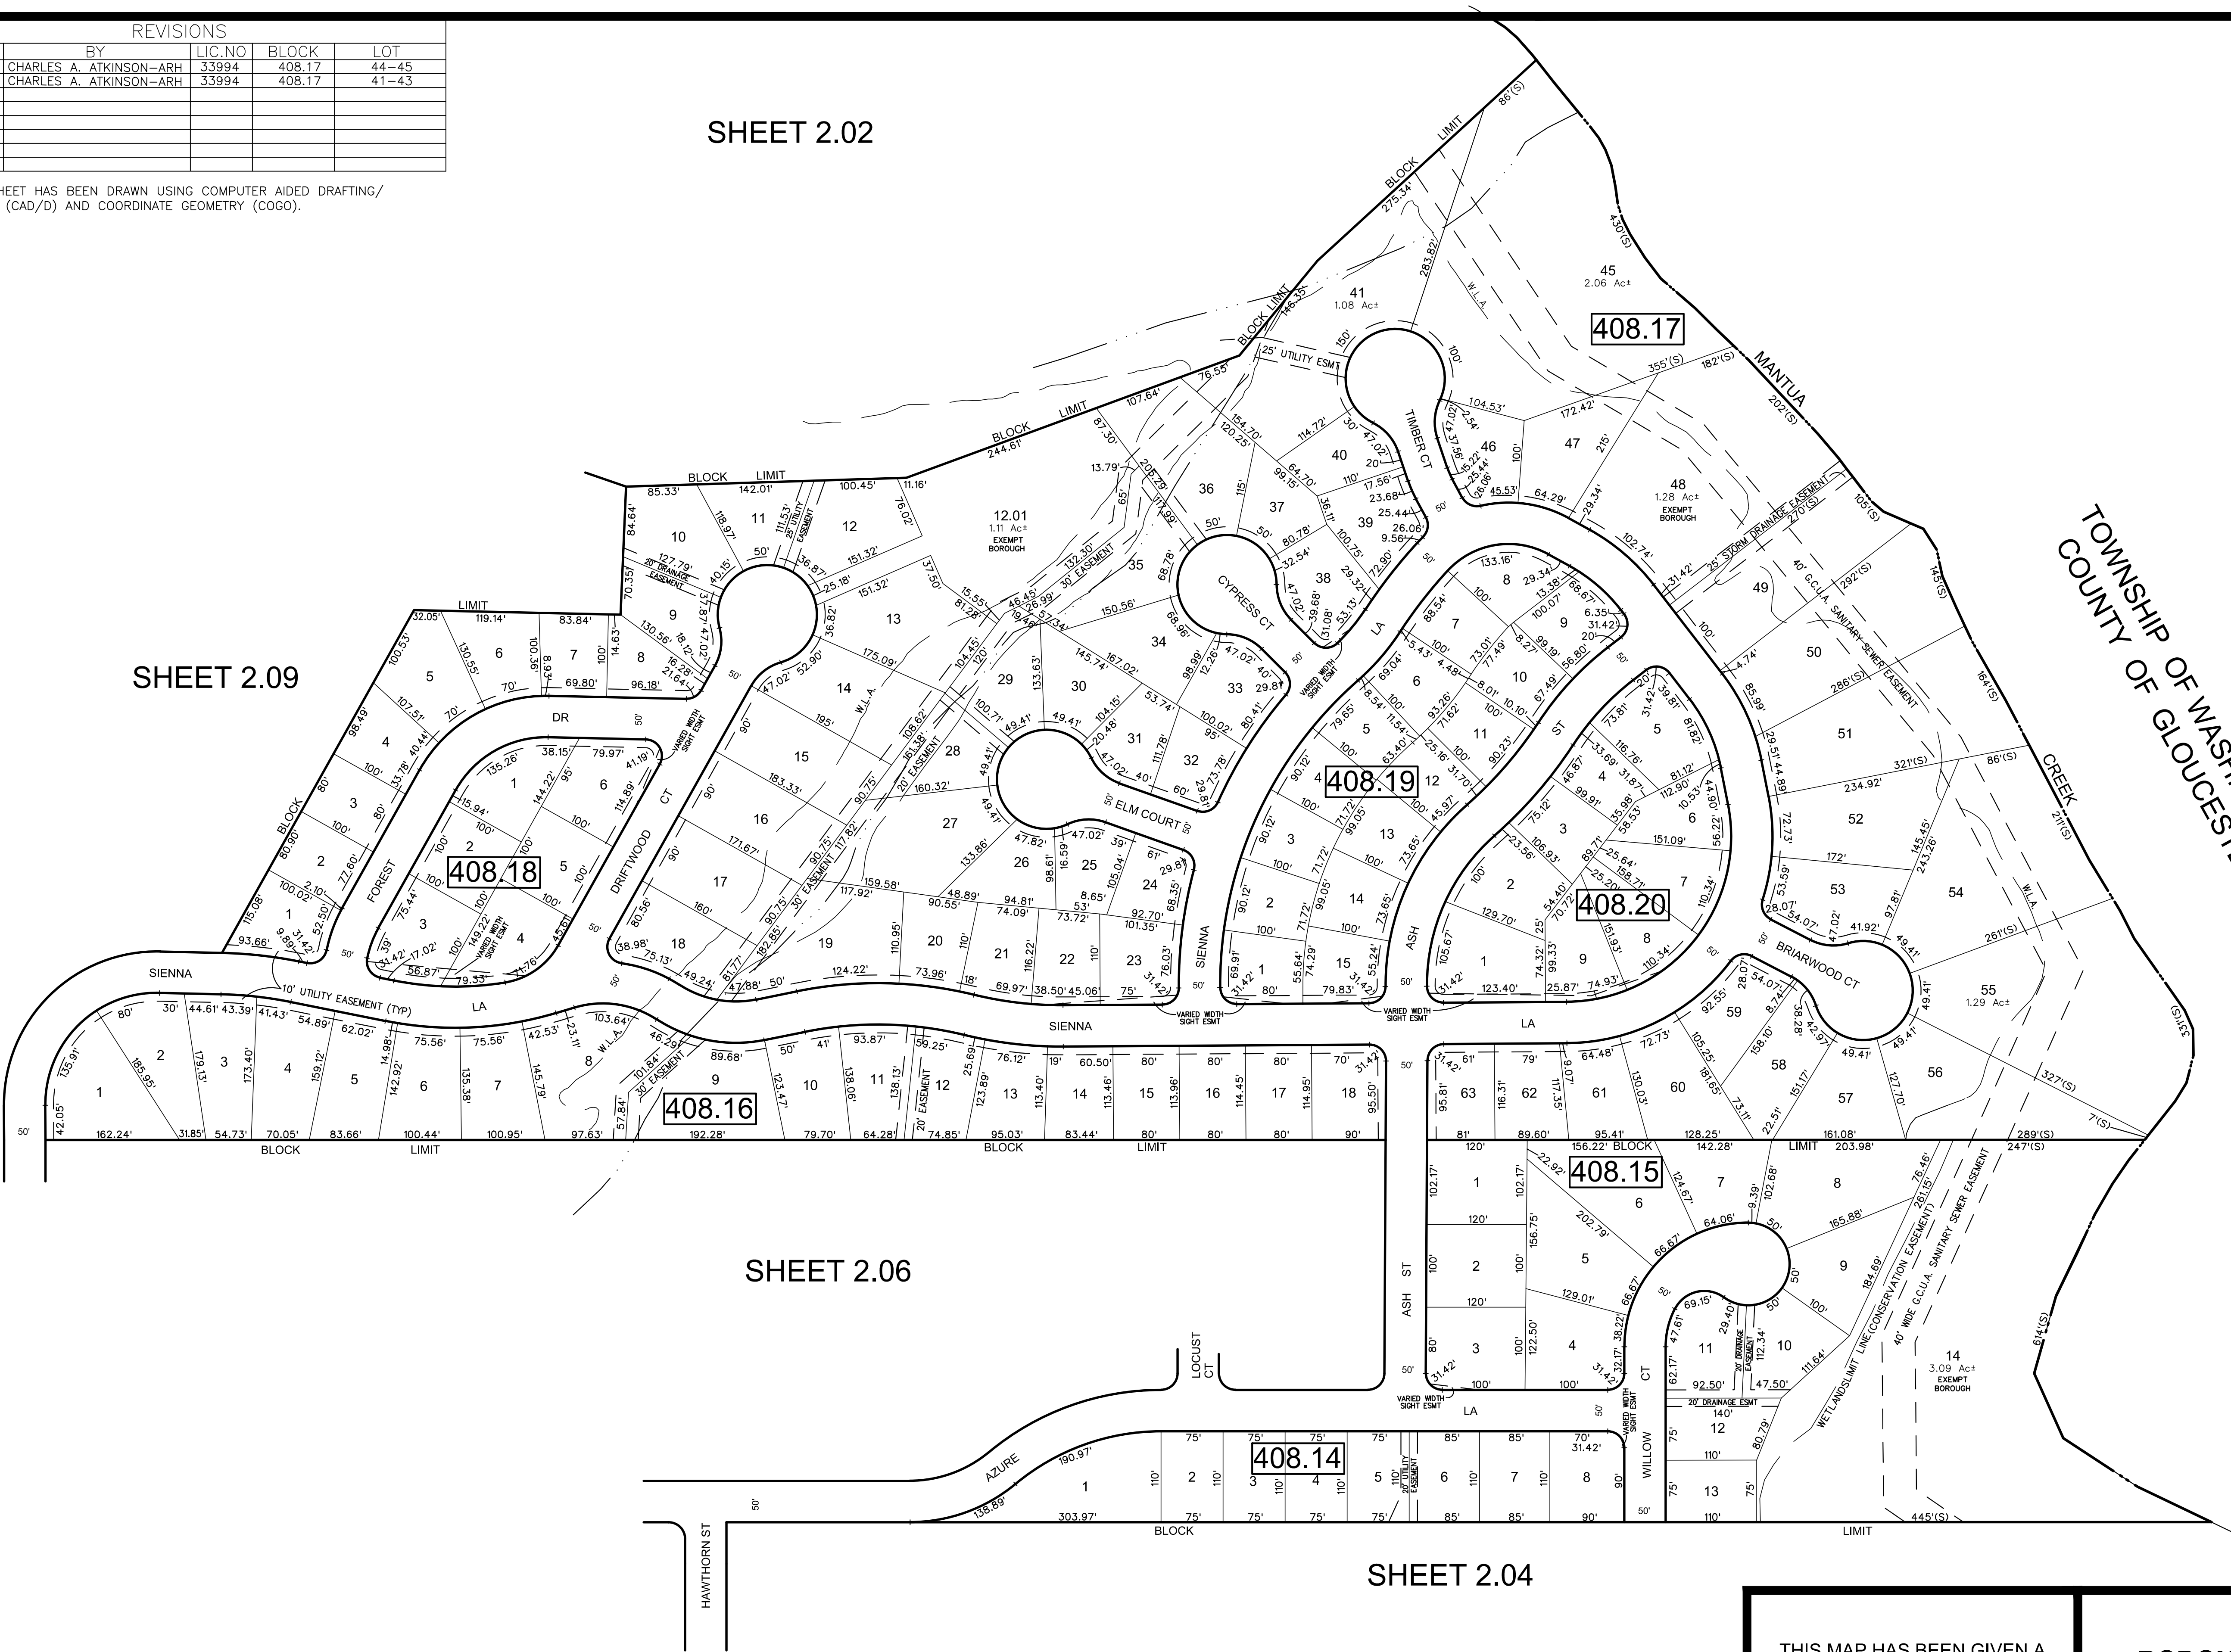

SHEET 2.09

SHEET 2.06

SHEET 2.04

THIS MAP HAS BEEN GIVEN A
FORMAL CERTIFICATION BY THE
DIVISION OF TAXATION ON
OCTOBER 15, 2010, SIGNED
BY THOMAS S REILLY, CTA AND
ASSIGNED SERIAL NUMBER 959

TAX MAP
BOROUGH OF GLASSBORO
GLOUCESTER COUNTY NEW JERSEY
SCALE: 1" = 100' DATE: 4-26-2007
CHARLES E. ADAMSON NJ PROFESSIONAL LAND SURVEYOR LIC. NO. 42627
REMINGTON & VERNICK ENGINEERS
232 KINGS HIGHWAY EAST HADDONFIELD, N.J. 08033
(856) 795-9595, FAX (856) 795-1882
WEB SITE ADDRESS: WWW.RVE.COM