


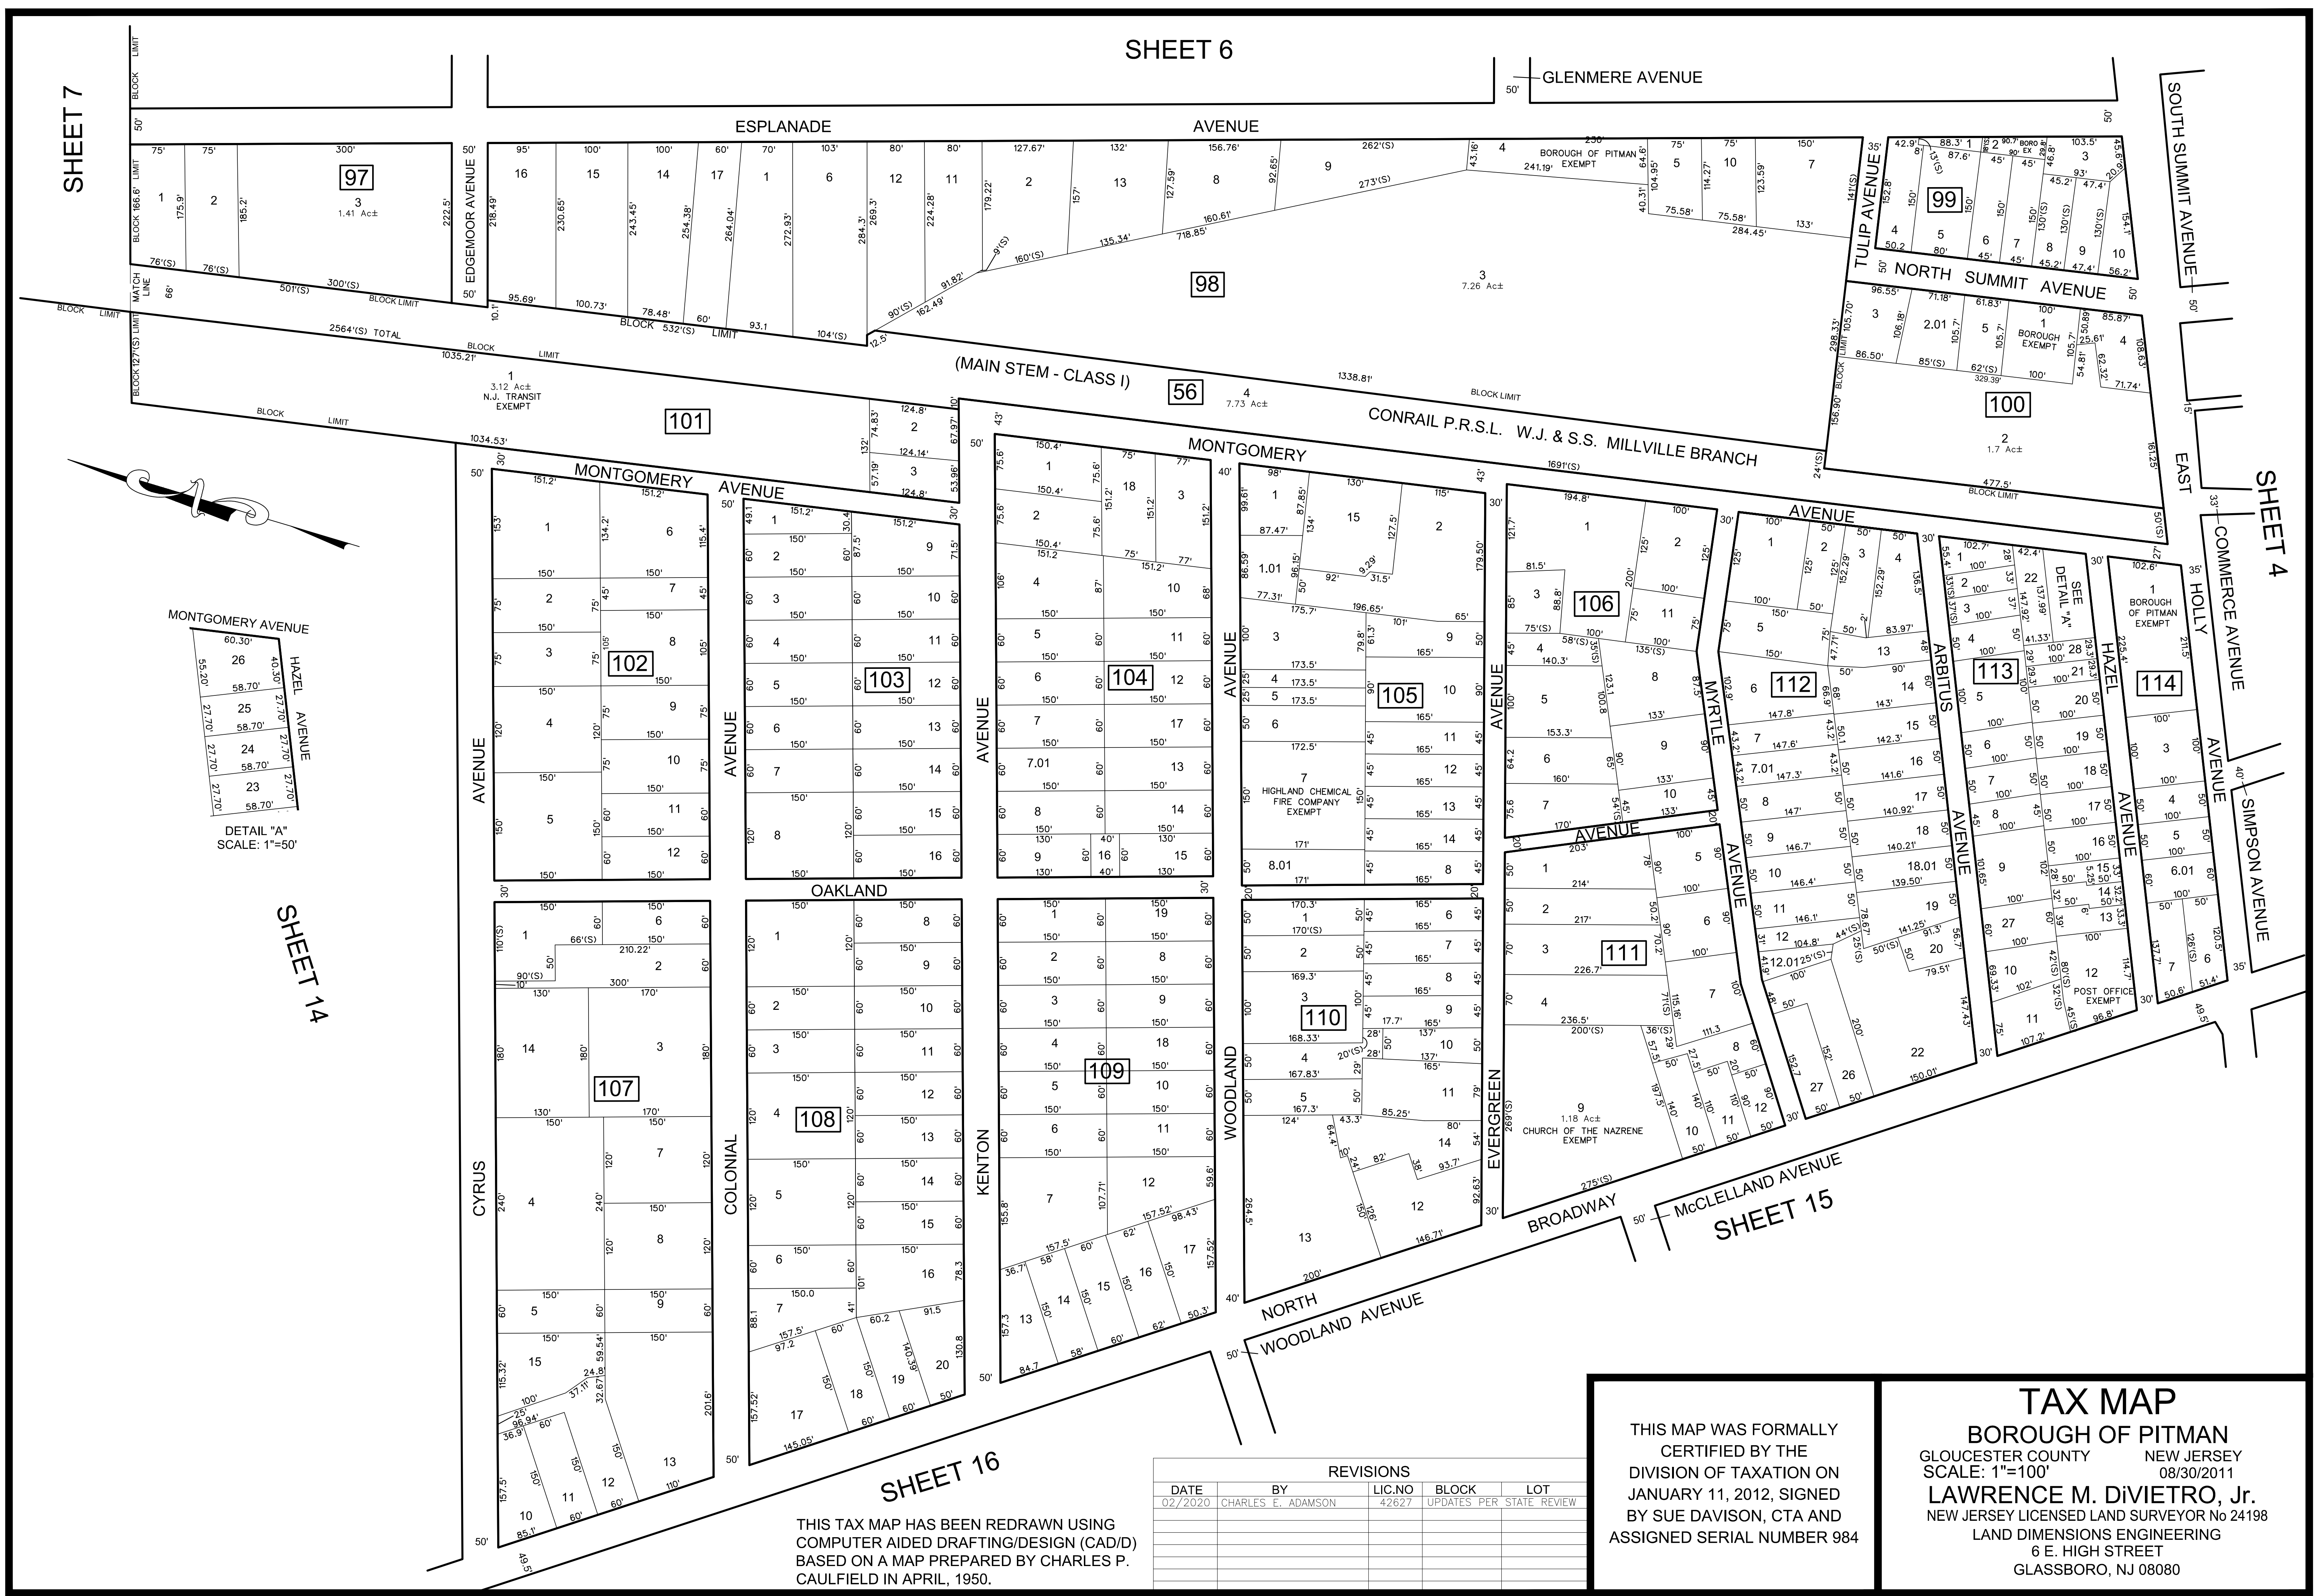

SHEET 6

SHEET 7

SHEET 4

SHEET 14

SHEET 15

SHEET 16

THIS TAX MAP HAS BEEN REDRAWN USING
COMPUTER AIDED DRAFTING/DESIGN (CAD/D)
BASED ON A MAP PREPARED BY CHARLES P.
CAULFIELD IN APRIL, 1950.

REVISIONS				
DATE	BY	LIC.NO	BLOCK	LOT
02/2020	CHARLES E. ADAMSON	42627	UPDATES PER STATE REVIEW	

THIS MAP WAS FORMALLY
CERTIFIED BY THE
DIVISION OF TAXATION ON
JANUARY 11, 2012, SIGNED
BY SUE DAVISON, CTA AND
ASSIGNED SERIAL NUMBER 984

TAX MAP
BOROUGH OF PITMAN
GLOUCESTER COUNTY NEW JERSEY
SCALE: 1"=100' 08/30/2011
LAWRENCE M. DIVIETRO, Jr.
NEW JERSEY LICENSED LAND SURVEYOR No 24198
LAND DIMENSIONS ENGINEERING
6 E. HIGH STREET
GLASSBORO, NJ 08080