


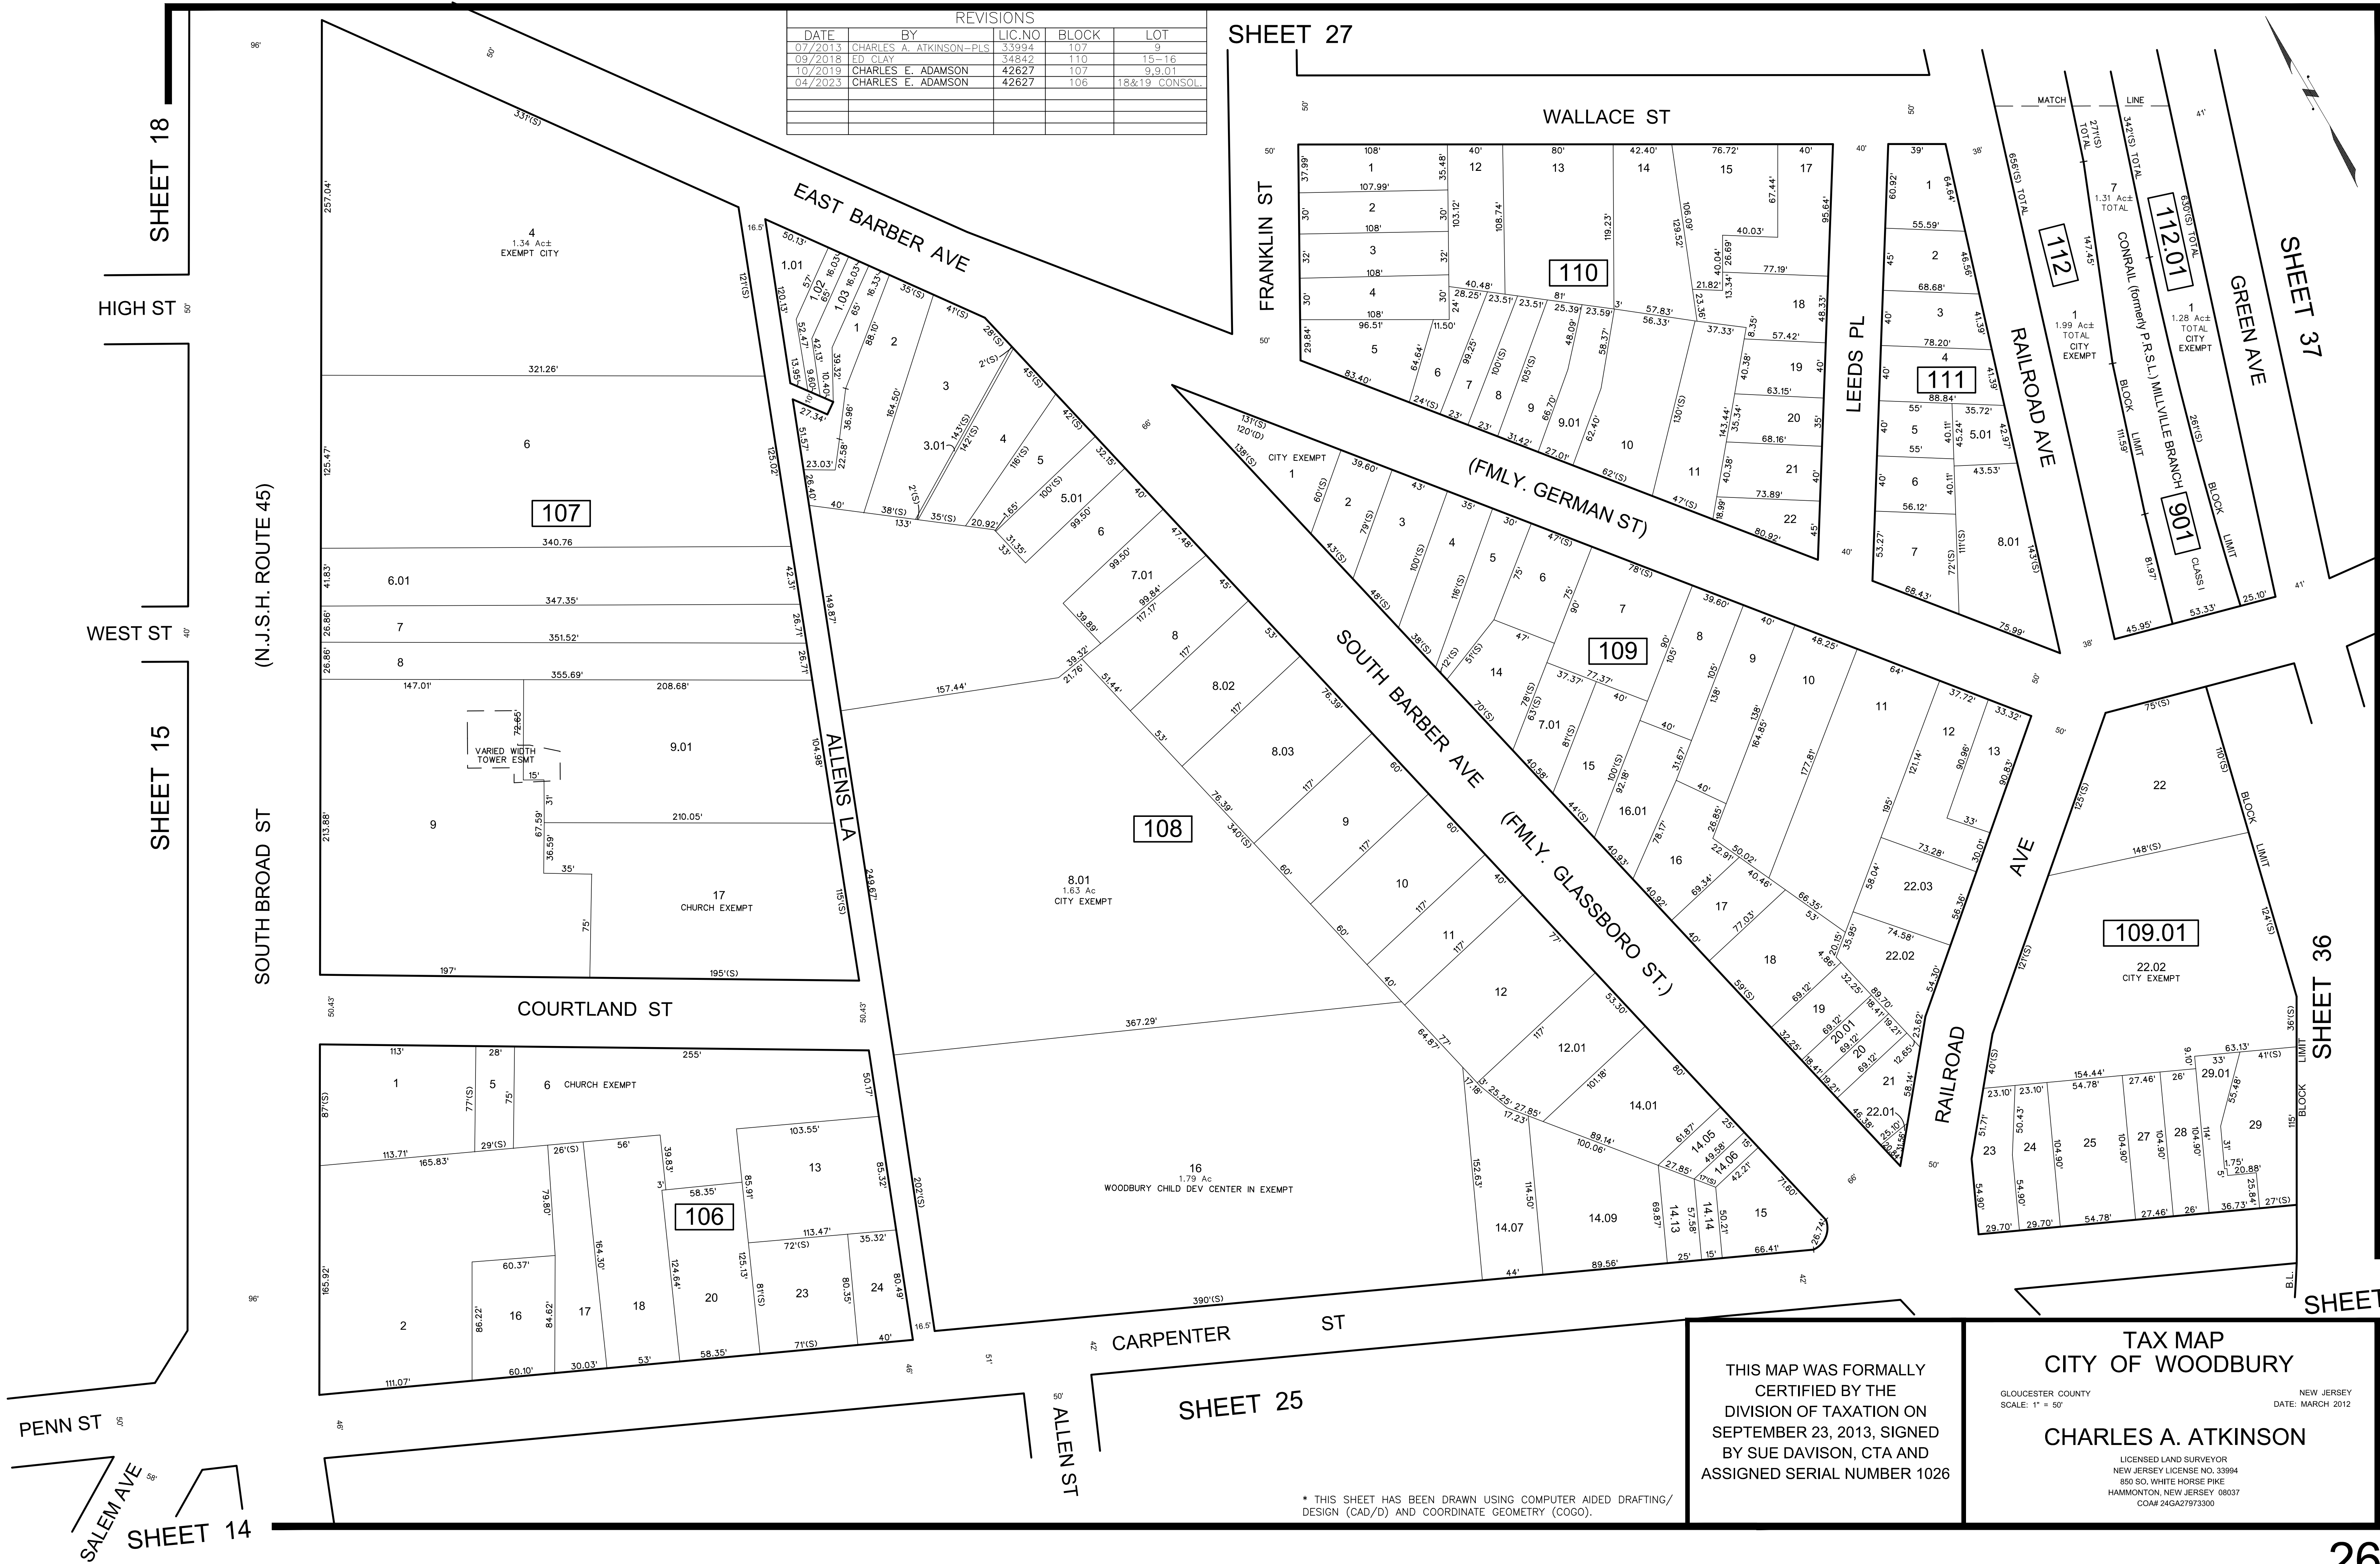

REVISIONS				
DATE	BY	LIC.NO	BLOCK	LOT
07/2013	CHARLES A. ATKINSON-PLS	33994	107	9
09/2018	ED. CLAY	34842	110	15-16
10/2019	CHARLES E. ADAMSON	42627	107	9,9,01
04/2023	CHARLES E. ADAMSON	42627	106	18&19 CONSOL.

SHEET 27

SHEET 37

SHEET 36

SHEET 35

SHEET 25

THIS MAP WAS FORMALLY
CERTIFIED BY THE
DIVISION OF TAXATION ON
SEPTEMBER 23, 2013, SIGNED
BY SUE DAVISON, CTA AND
ASSIGNED SERIAL NUMBER 1026

TAX MAP
CITY OF WOODBURY
GLOUCESTER COUNTY
SCALE: 1" = 50'
NEW JERSEY
DATE: MARCH 2012
CHARLES A. ATKINSON
LICENSED LAND SURVEYOR
NEW JERSEY LICENSE NO. 33994
850 SO. WHITE HORSE PIKE
HAMMONTON, NEW JERSEY 08037
CO# 24GA27973300

* THIS SHEET HAS BEEN DRAWN USING COMPUTER AIDED DRAFTING/
DESIGN (CAD/D) AND COORDINATE GEOMETRY (COGO).