



REVISIONS				
DATE	BY	LIC. NO	BLOCK	LOT

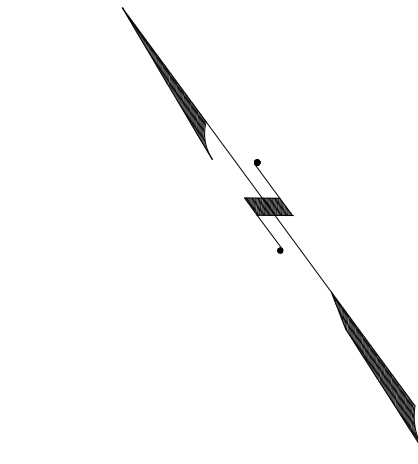

SHEET 12.10

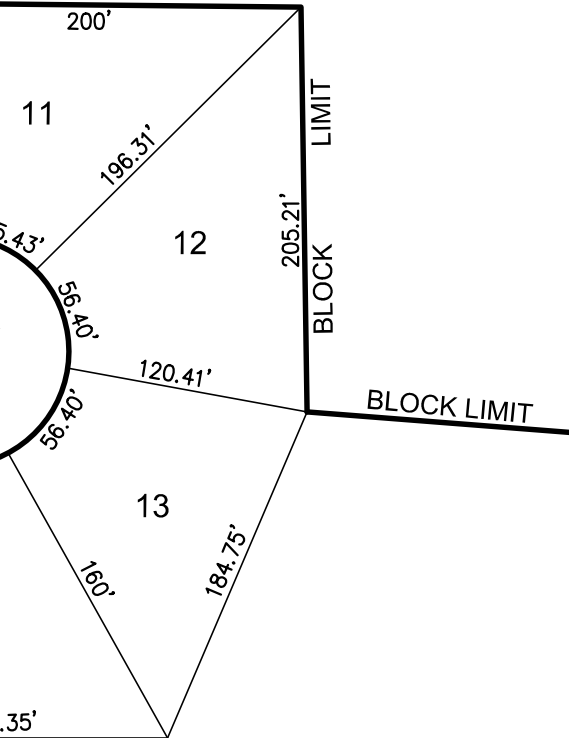


SHEET 12.12


THIS MAP HAS BEEN GIVEN A FORMAL CERTIFICATION BY THE DIVISION OF TAXATION ON JANUARY 9, 2003, SIGNED BY SANTO C. DiDONATO, CTA AND ASSIGNED SERIAL NUMBER 810

TAX MAP
TOWNSHIP OF WASHINGTON
GLOUCESTER COUNTY
SCALE: 1" = 100'
NEW JERSEY
DATE: 01/26/01
CRAIG F. REMINGTON
LAND SURVEYOR LIC. NO. 23924
REMINGTON & VERNICK ENGINEERS
232 KING'S HIGHWAY EAST HADDONFIELD, N.J. 08033
(856) 795-9595, FAX (856) 795-1882
WEB SITE ADDRESS: WWW.RVE.COM

SHEET 12.13

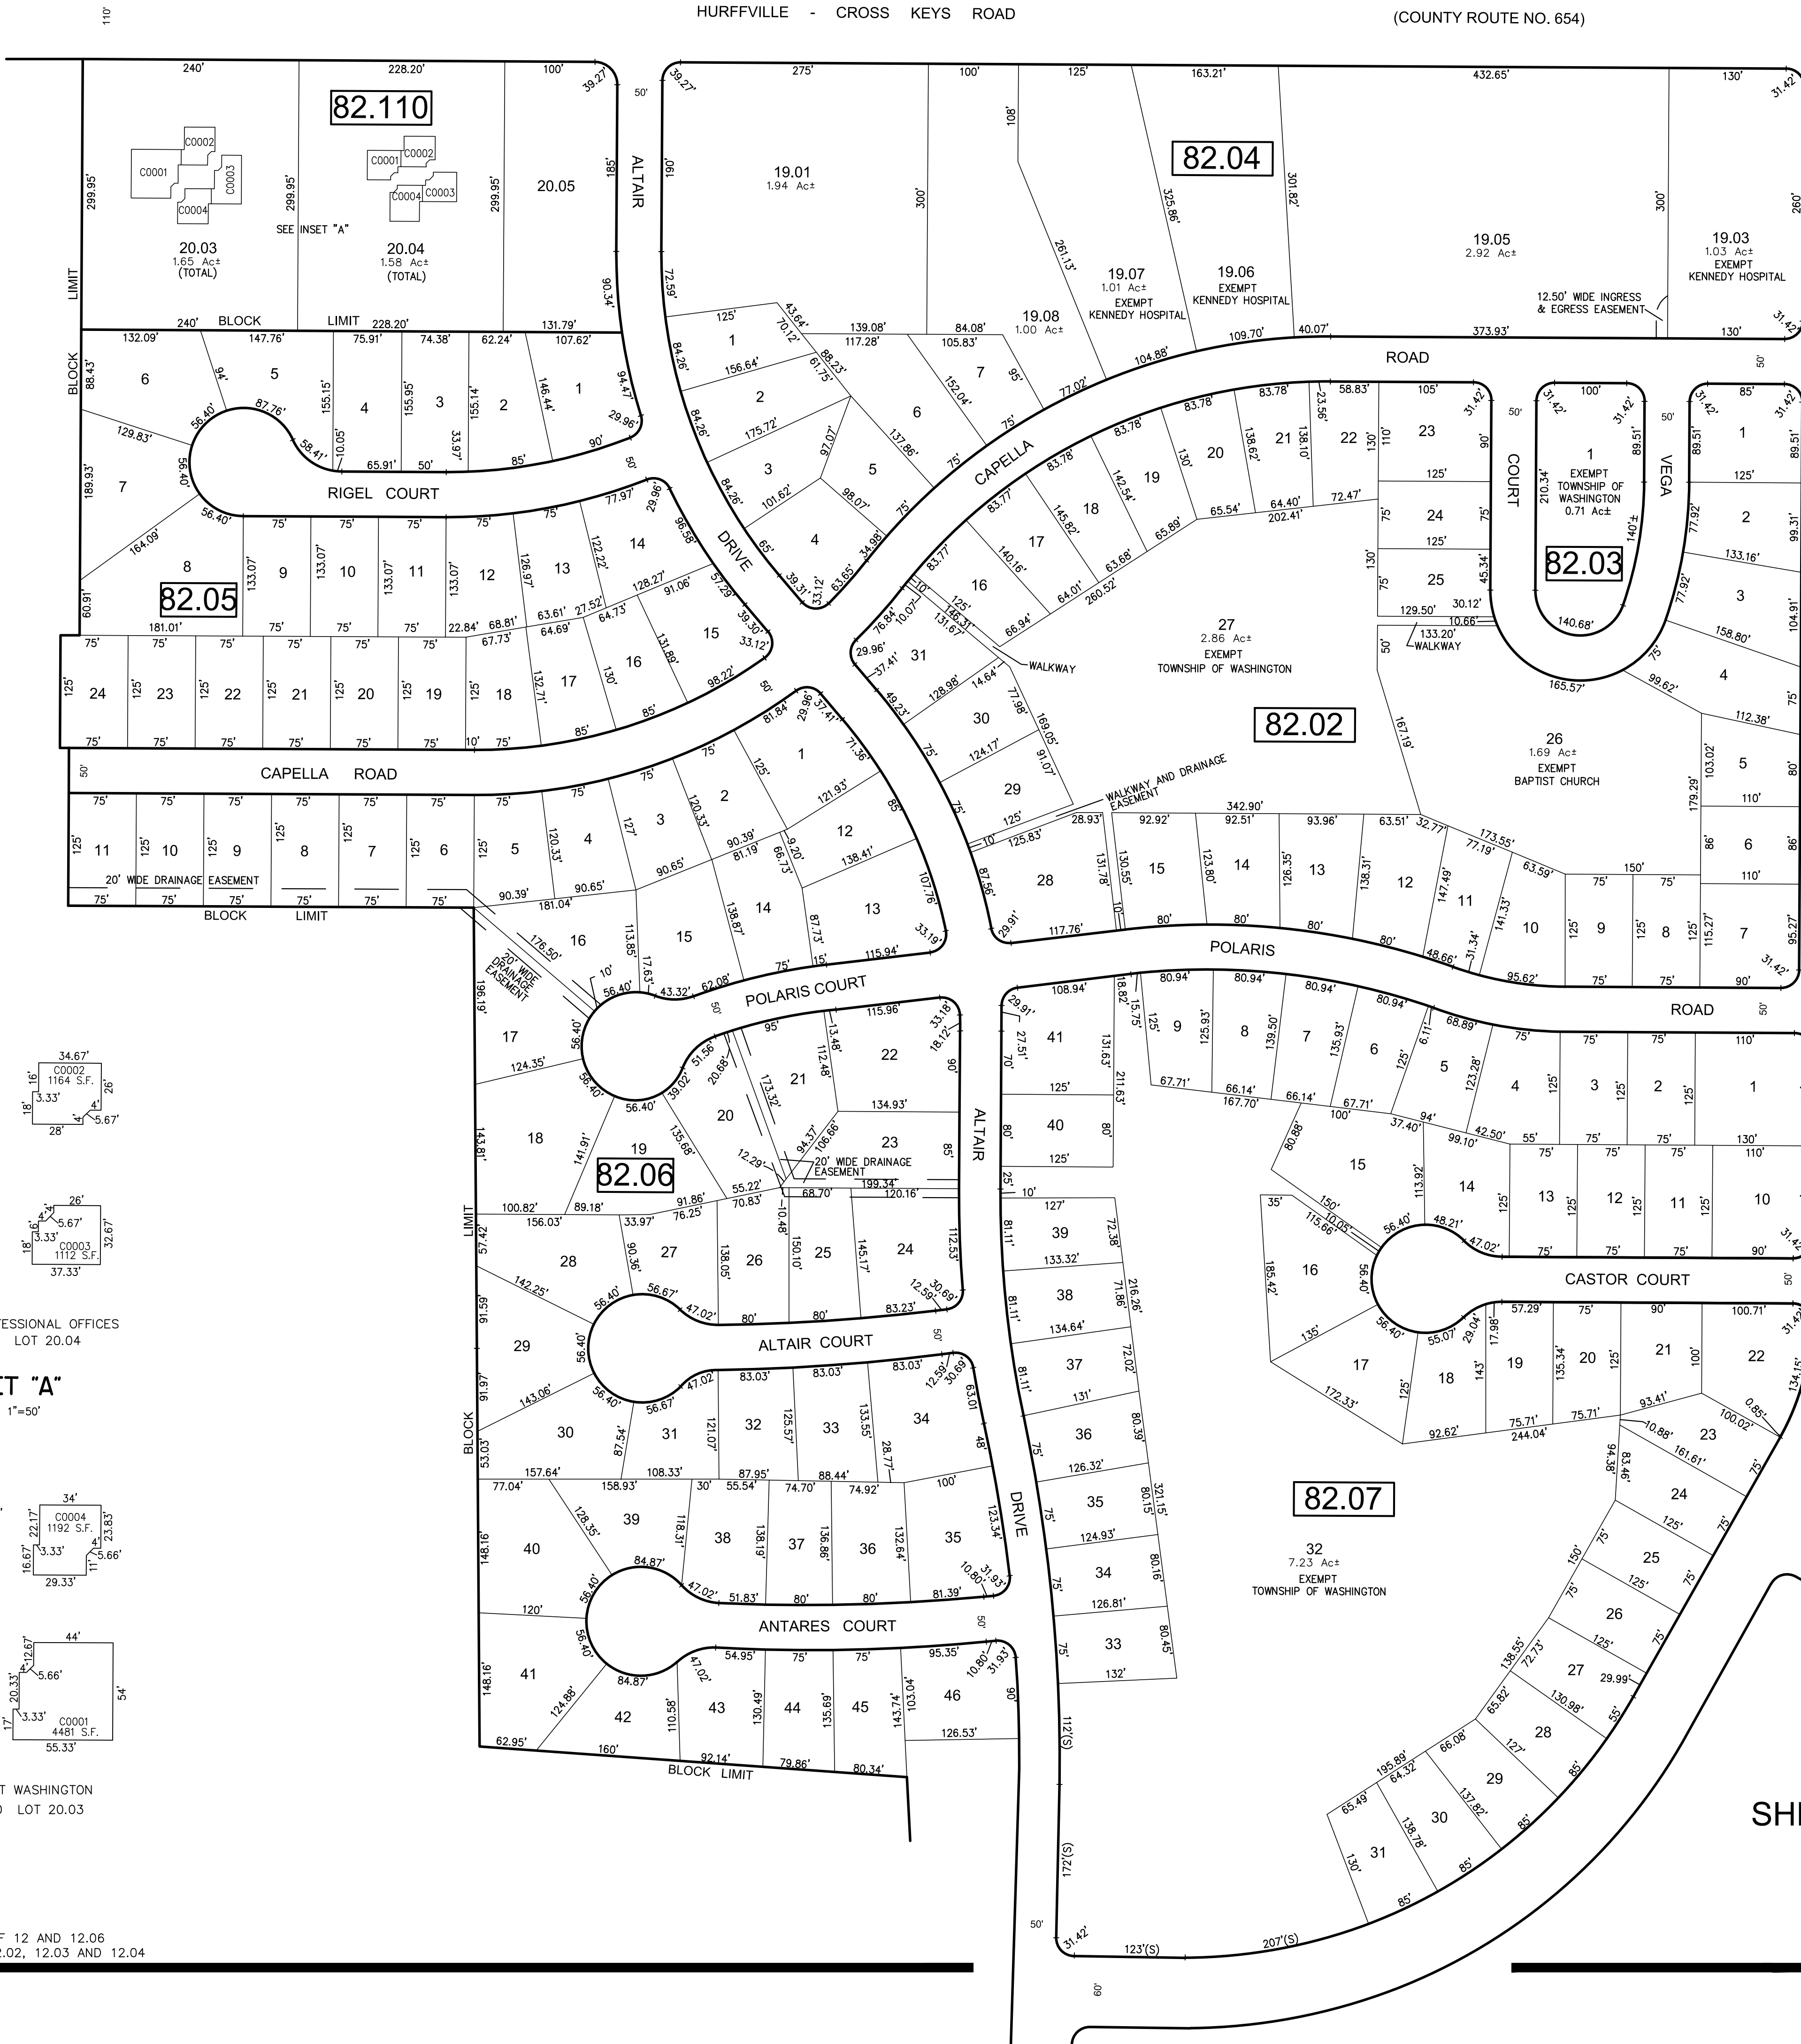


SHEET 12.06

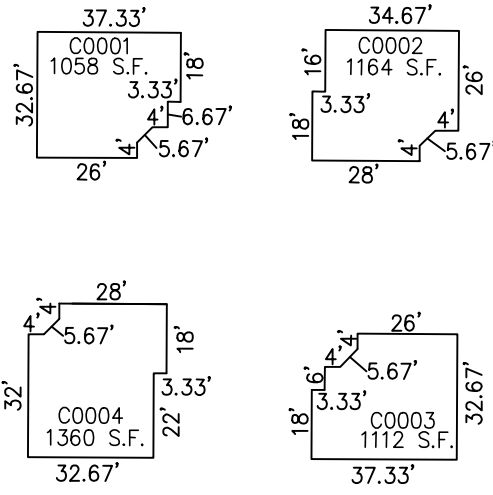

TRIUM TWO PROFESSIONAL OFFICES
BLOCK 82.110 LOT 20.04

INSET "A"
SCALE: 1"=50'

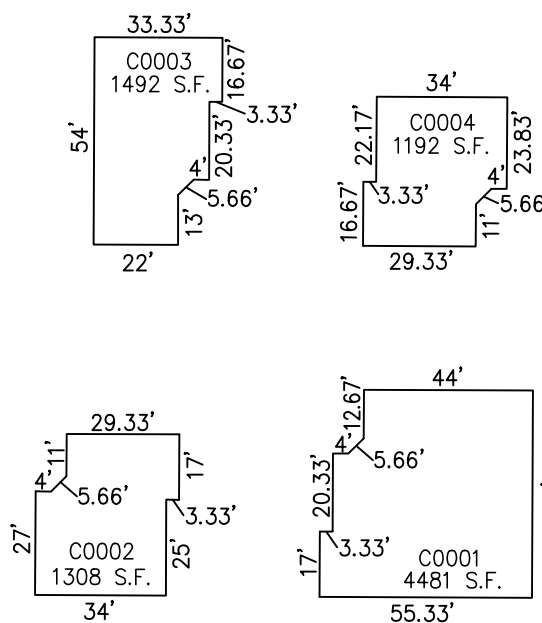

THE TRIUM AT WASHINGTON
BLOCK 82.110 LOT 20.03