



REVISIONS				
DATE	BY	LIC.NO	BLOCK	LOT
12/2016	ED CLAY	34842	98	5.01-5.04
07/2019	CHARLES E. ADAMSON	42627	99	3 & 3.01

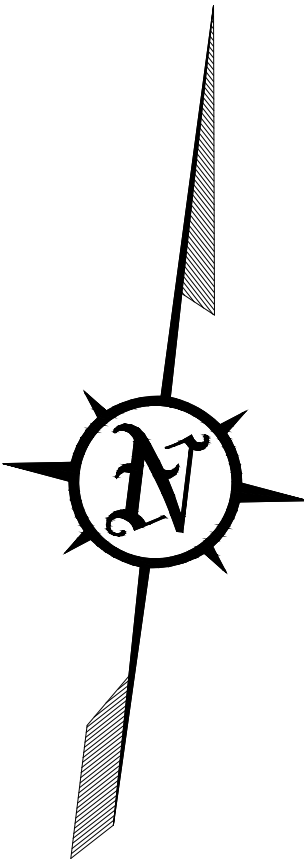

SHEET 5

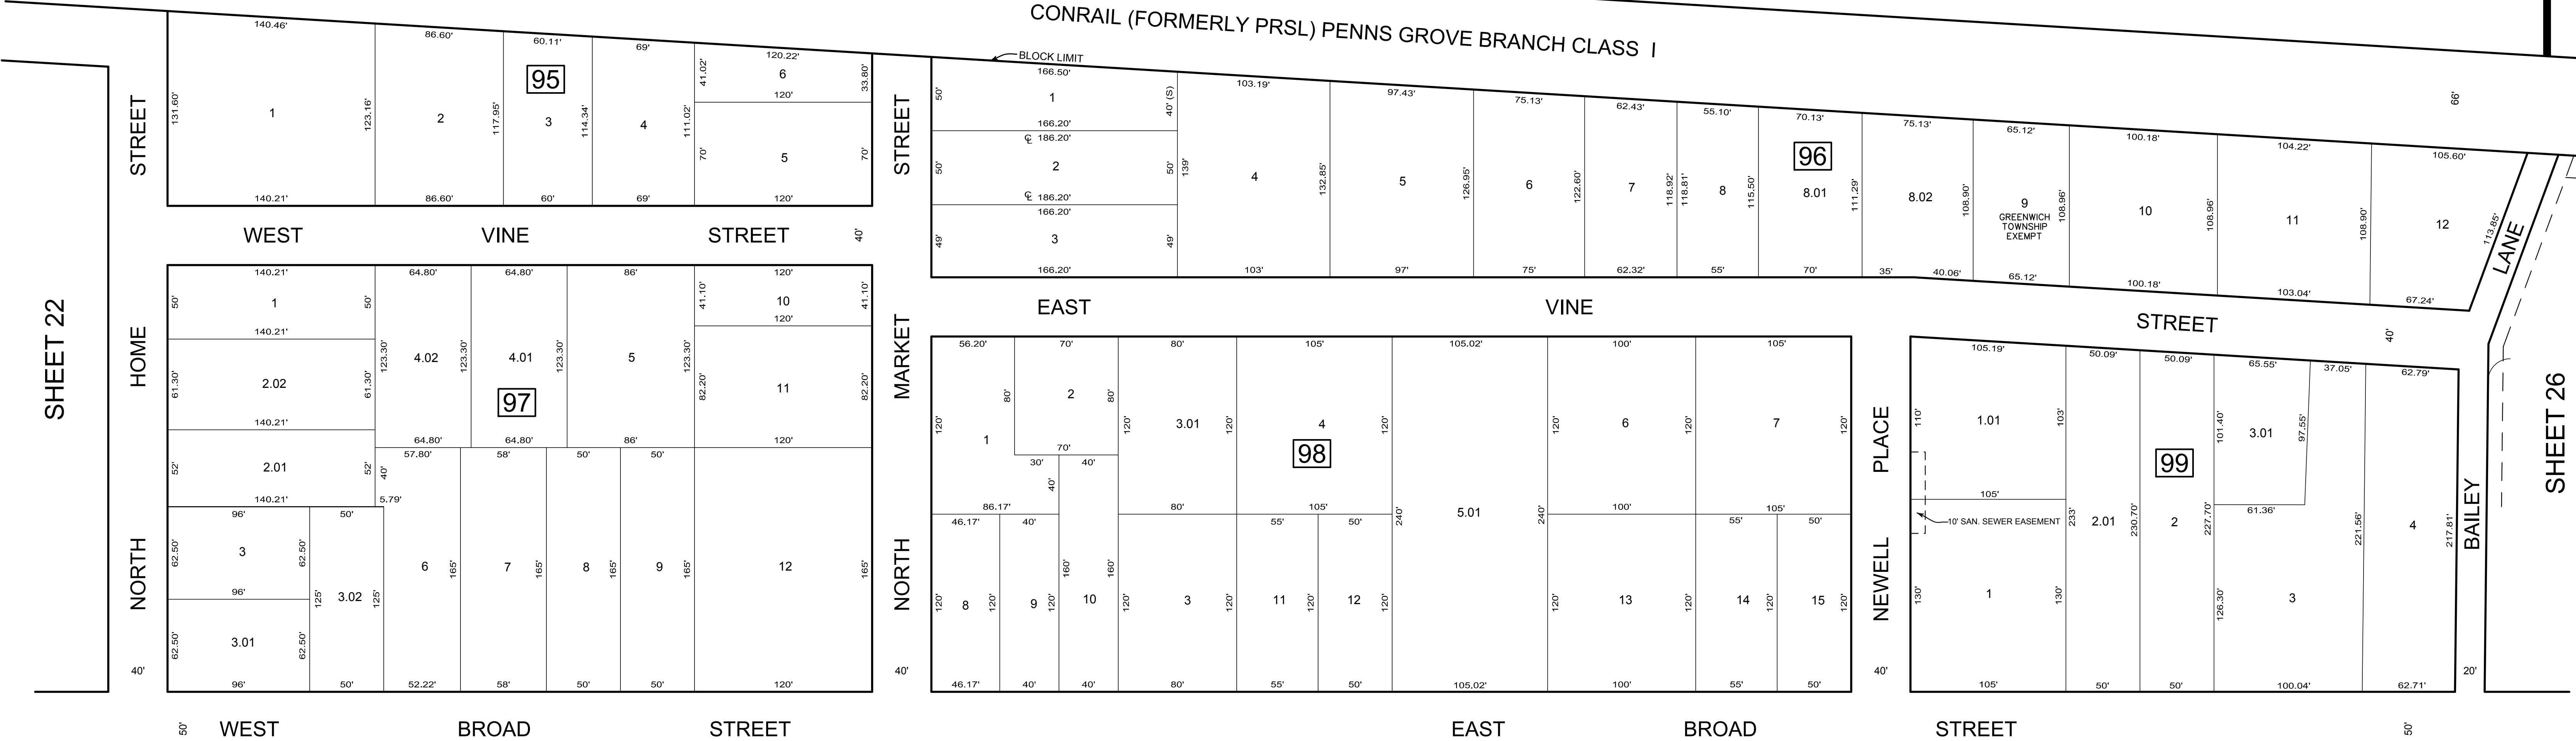

THIS MAP HAS BEEN DRAWN USING COMPUTER AIDED DRAFTING/DESIGN (CAD/D) AND COORDINATE GEOMETRY (COGO) BASED ON THE MAP PREPARED BY EARL R. DAVIS, TOWNSHIP ENGINEER, DATED OCTOBER 1968.

THIS MAP HAS BEEN GIVEN A FORMAL CERTIFICATION BY THE DIVISION OF TAXATION ON JUNE 1, 2012, SIGNED BY SUE DAVISON, CTA AND ASSIGNED SERIAL NUMBER 999

TAX MAP
GREENWICH TOWNSHIP
GLOUCESTER COUNTY, NEW JERSEY
SCALE: 1"=50' DATE: DEC. 2011
JAMES A. CLANCY, P.L.S.
601 ASBURY AVENUE
NATIONAL PARK, NEW JERSEY 08063