


REVISIONS				
DATE	BY	LIC.NO	BLOCK	LOT
09/2016	ED CLAY	34842	1401	63,63.01-63.03
08/2018	ED CLAY	34842	1401	34
10/2020	CHARLES E. ADAMSON	42627	1401	1,101,5,6
03/2023	CHARLES E. ADAMSON	42627	1401	58,63,68,24
08/2024	CHARLES E. ADAMSON	42627	1401	1,1,01,1,02,1,03

* THIS SHEET HAS BEEN DRAWN USING COMPUTER AIDED DRAFTING/ DESIGN (CAD/D) AND COORDINATE GEOMETRY (COGO).

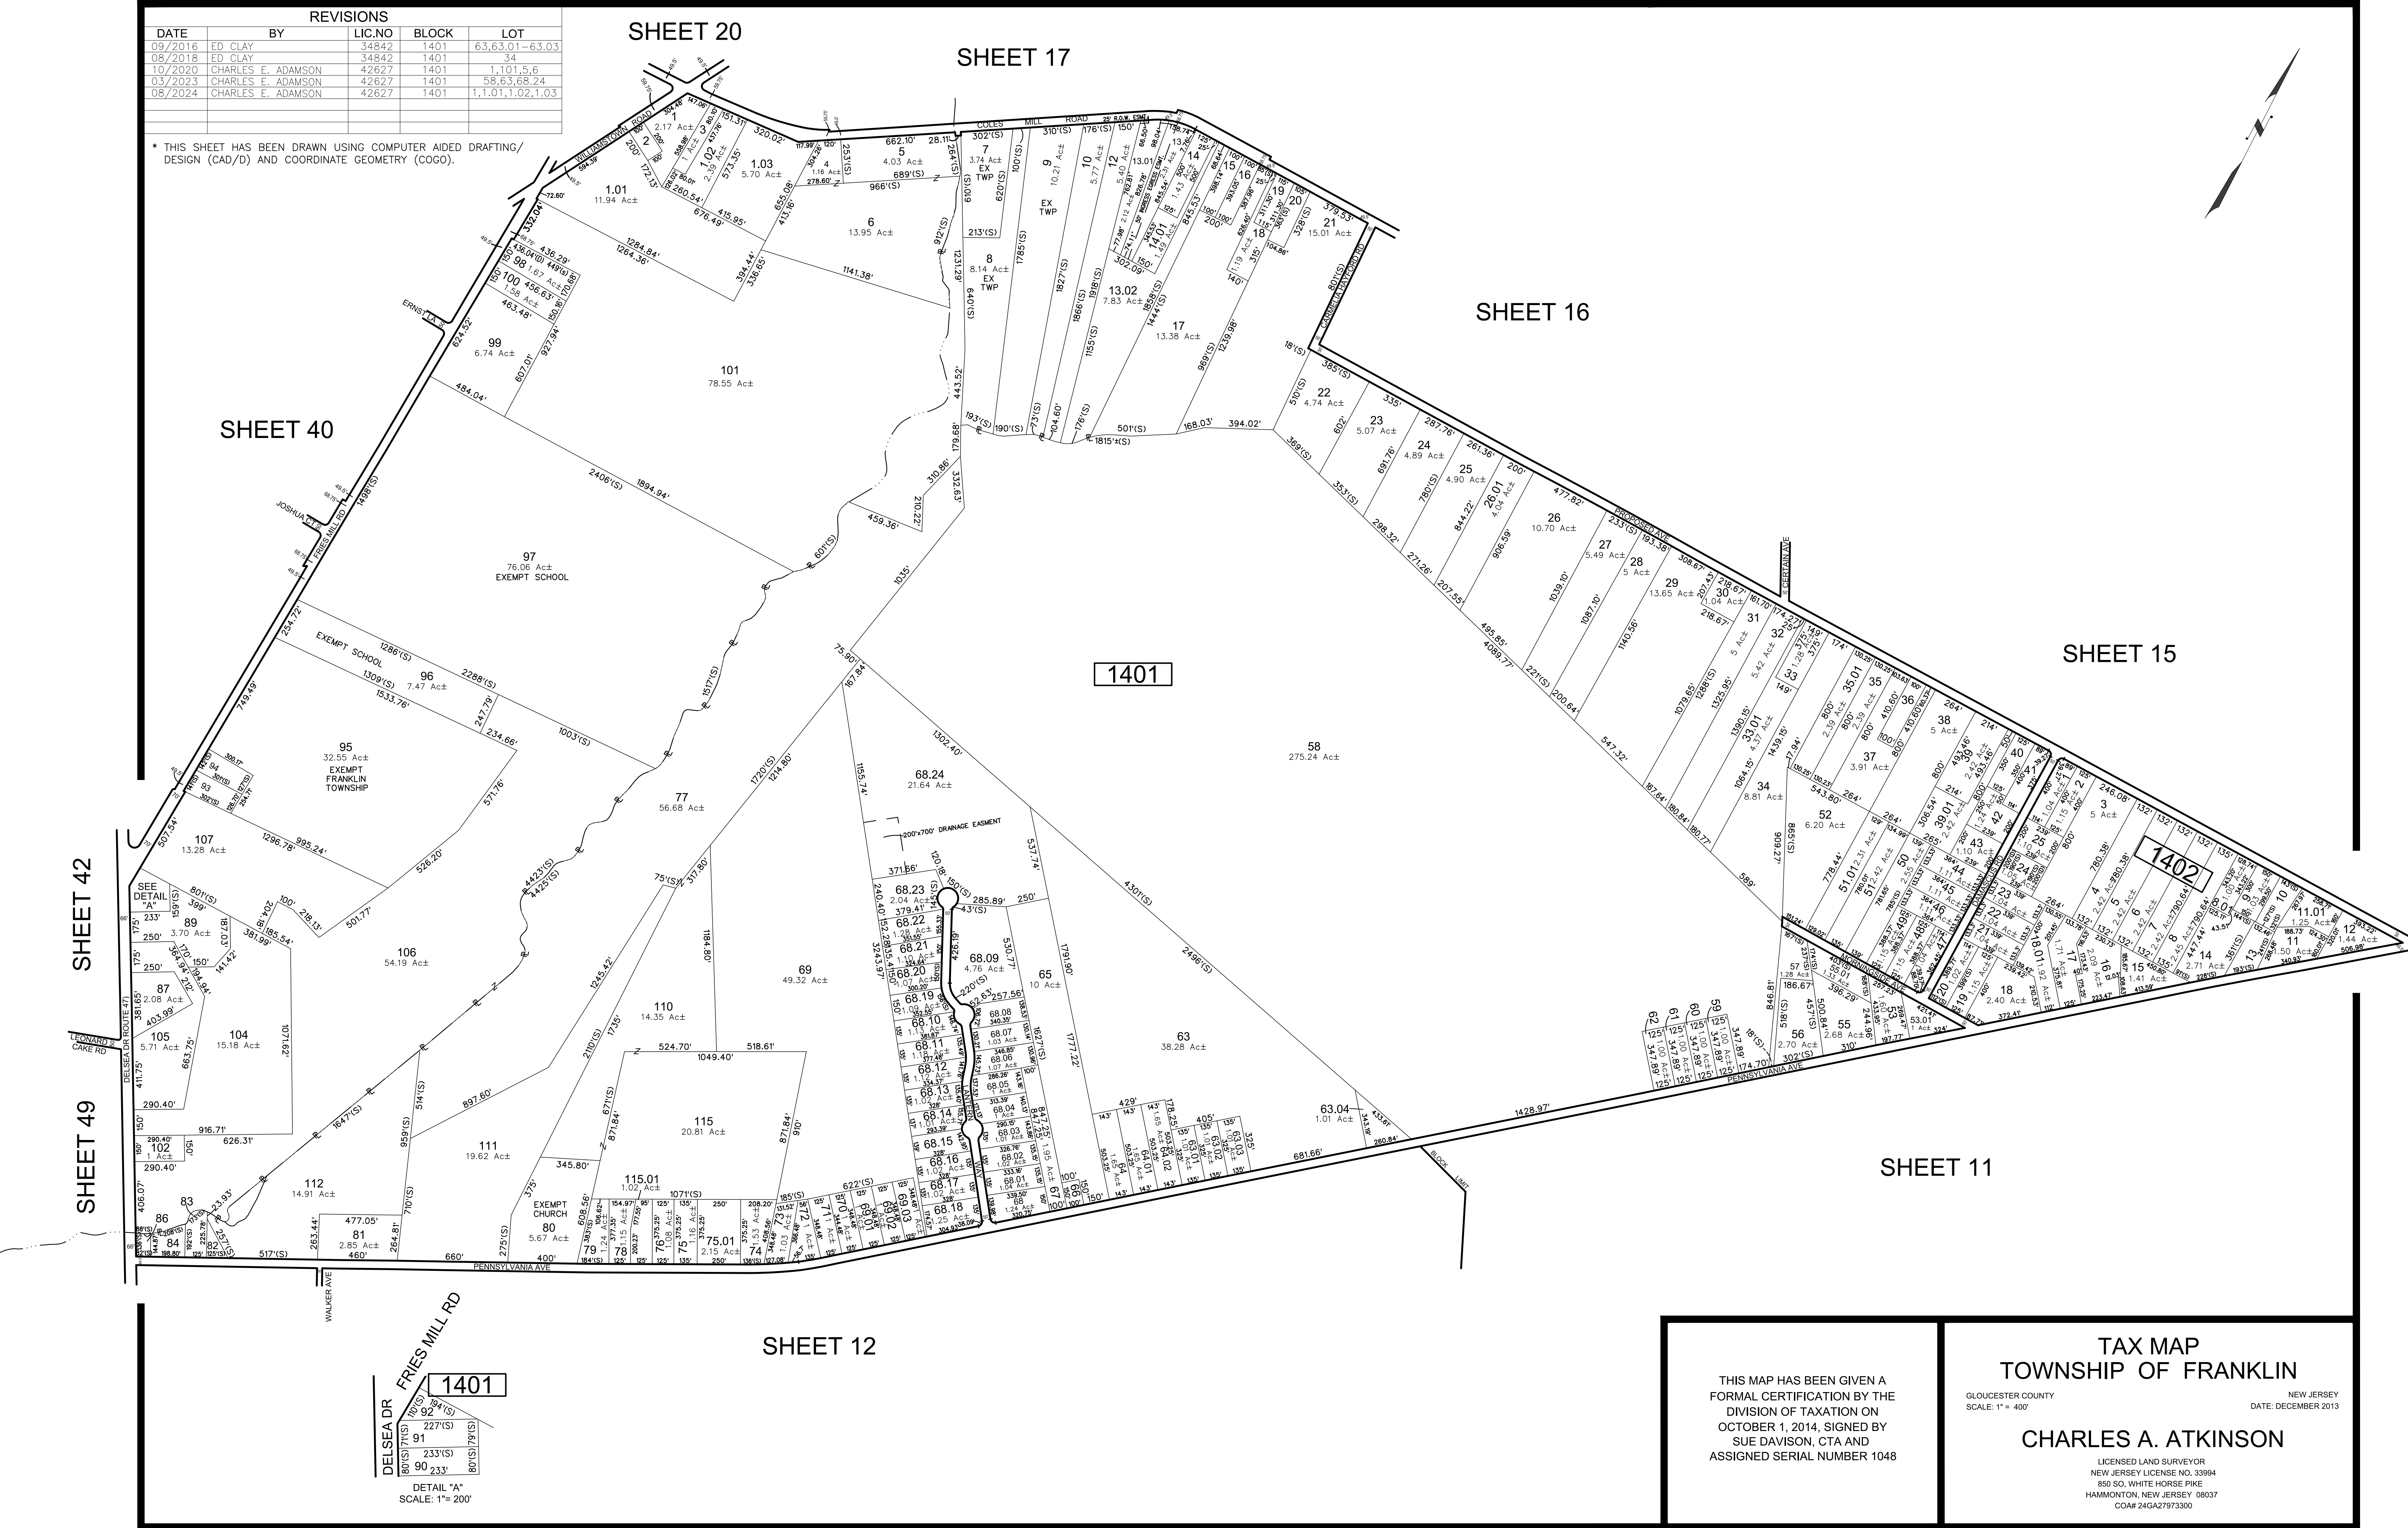

* THIS SHEET HAS BEEN DRAWN USING COMPUTER AIDED DRAFTING/ DESIGN (CAD/D) AND COORDINATE GEOMETRY (COGO).

THIS MAP HAS BEEN GIVEN A FORMAL CERTIFICATION BY THE DIVISION OF TAXATION ON OCTOBER 1, 2014, SIGNED BY SUE DAVISON, CTA AND ASSIGNED SERIAL NUMBER 1048

TAX MAP
TOWNSHIP OF FRANKLIN

GLoucester County
SCALE: 1" = 400'

NEW JERSEY
DATE: DECEMBER 2013

CHARLES A. ATKINSON

LICENSED LAND SURVEYOR
NEW JERSEY LICENSE NO. 33994
850 SO. WHITE HORSE PIKE
HAMMONTON, NEW JERSEY 08037
CO#A# 24GA27973300