

TAX MAP

TOWNSHIP OF WASHINGTON

GLoucester County

NEW JERSEY

SCALE: 1" = 100'

DATE: 04/02/01

CRAIG F. REMINGTON

LAND SURVEYOR L.C. NO. 23924

REMINGTON & VERNICK ENGINEERS

232 KING'S HIGHWAY EAST HADDONFIELD, N.J. 08033


(856) 795-9595, FAX (856) 795-1882

WEB SITE ADDRESS: WWW.RVE.COM

COA# 24GA27973300

THIS MAP HAS BEEN GIVEN A FORMAL CERTIFICATION BY THE DIVISION OF TAXATION ON JANUARY 9, 2003, SIGNED BY SANTO C. DIDONATO, CTA AND ASSIGNED SERIAL NUMBER 810

REVISIONS				
DATE	BY	LIC. NO.	BLOCK	LOT
01/2017	ED CLAY	34842	111.11	1-2
04/2020	CHARLES E. ADAMSON	42627	111.09	4&5.04-CONSOL.
06/2024	CHARLES E. ADAMSON	42627	111.09	2.01-R.O.W.

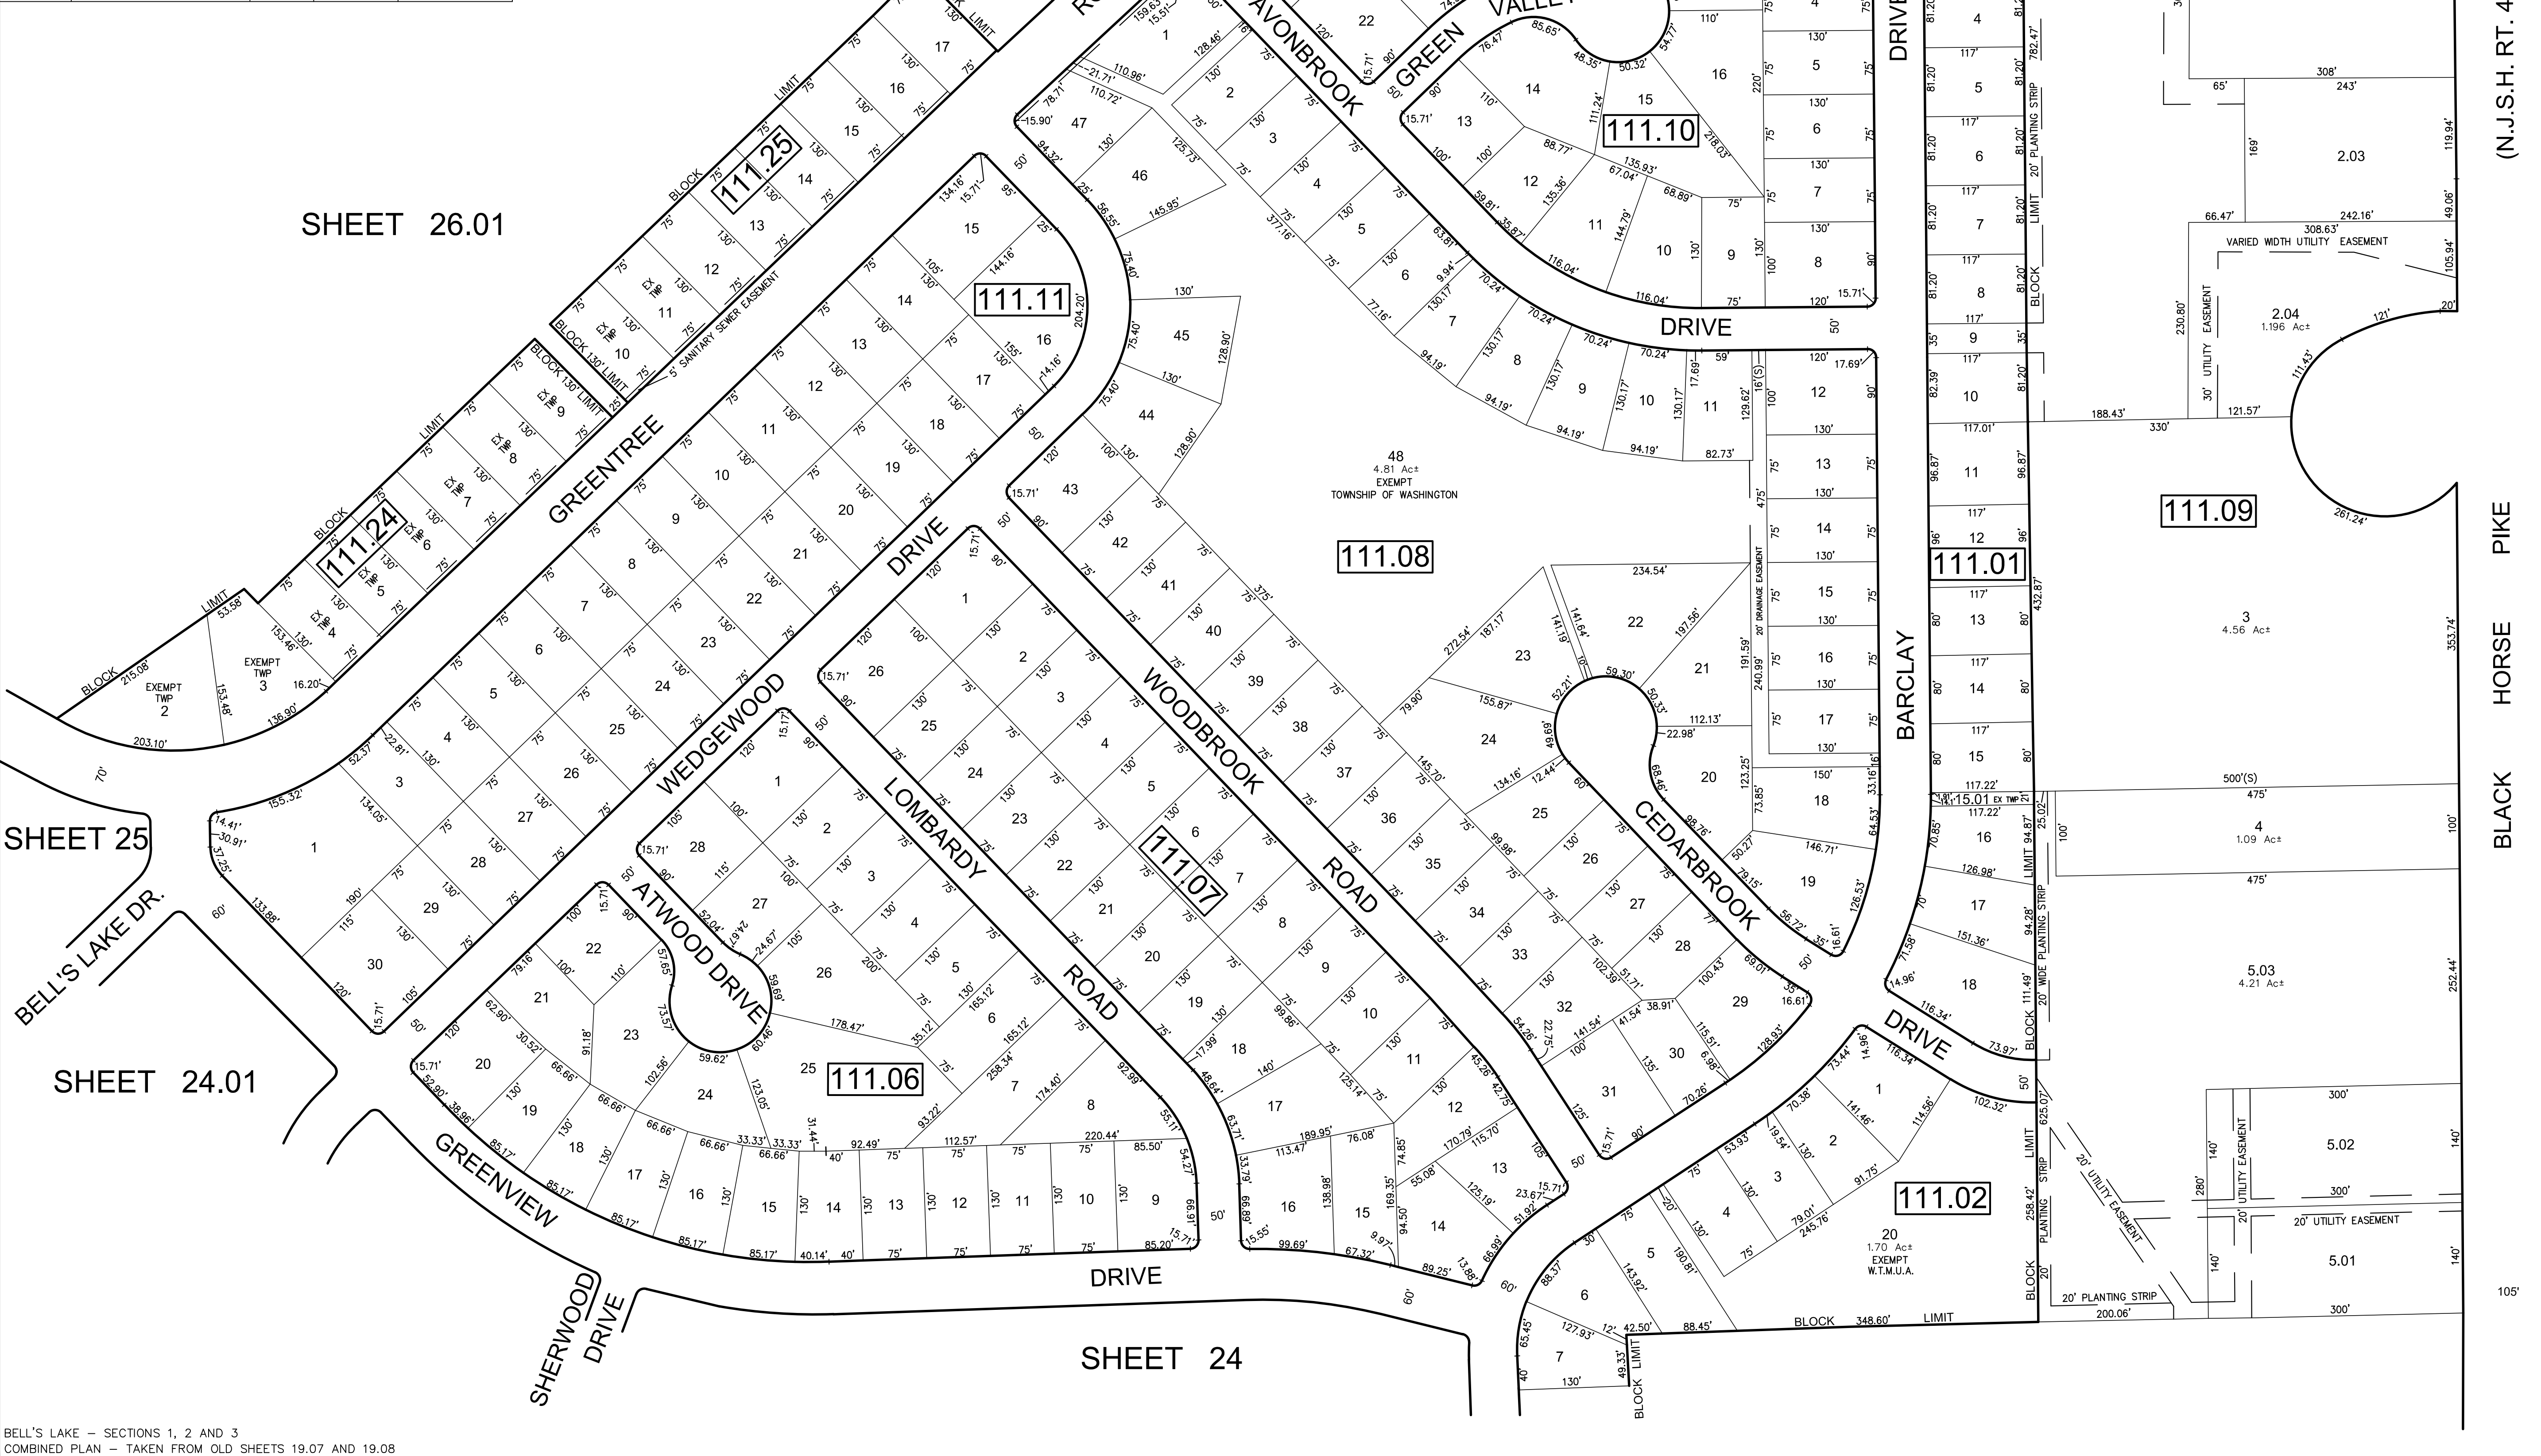

BELL'S LAKE - SECTIONS 1, 2 AND 3
COMBINED PLAN - TAKEN FROM OLD SHEETS 19.07 AND 19.08

REVISED BY REMINGTON AND VERNICK ENGINEERS TO 12-31-2008, 08181269