


REVISIONS				
DATE	BY	LIC.NO	BLOCK	LOT
04/2014	CHARLES A. ATKINSON-PLS	33994	242	7.01-7.02
03/2017	ED. CLAY	34842	242	1.01,2
02/2018	ED. CLAY	34842	242.01	1
05/2019	CHARLES E. ADAMSON	42627	UPDATED PER CHANGE ON TM 41.03	
06/2020	CHARLES E. ADAMSON	42627	UPDATED PER CHANGE ON TM 41.01	
05/2021	CHARLES E. ADAMSON	42627	242	7.03,7.04,7.05
06/2022	CHARLES E. ADAMSON	42627	ADDRESS STATE COMMENTS FOR REVAL	
09/2022	CHARLES E. ADAMSON	42627	242	7.06
06/2024	CHARLES E. ADAMSON	42627	243.01	2.01,4.06-4.08-SUBDIV

THIS MAP HAS BEEN REDRAWN USING COMPUTER AIDED DRAFTING / DESIGN (CADD) BASED ON THE MAP PREPARED BY JOHN G. REUTTER & ASSOCIATES DATED SEPTEMBER 1999

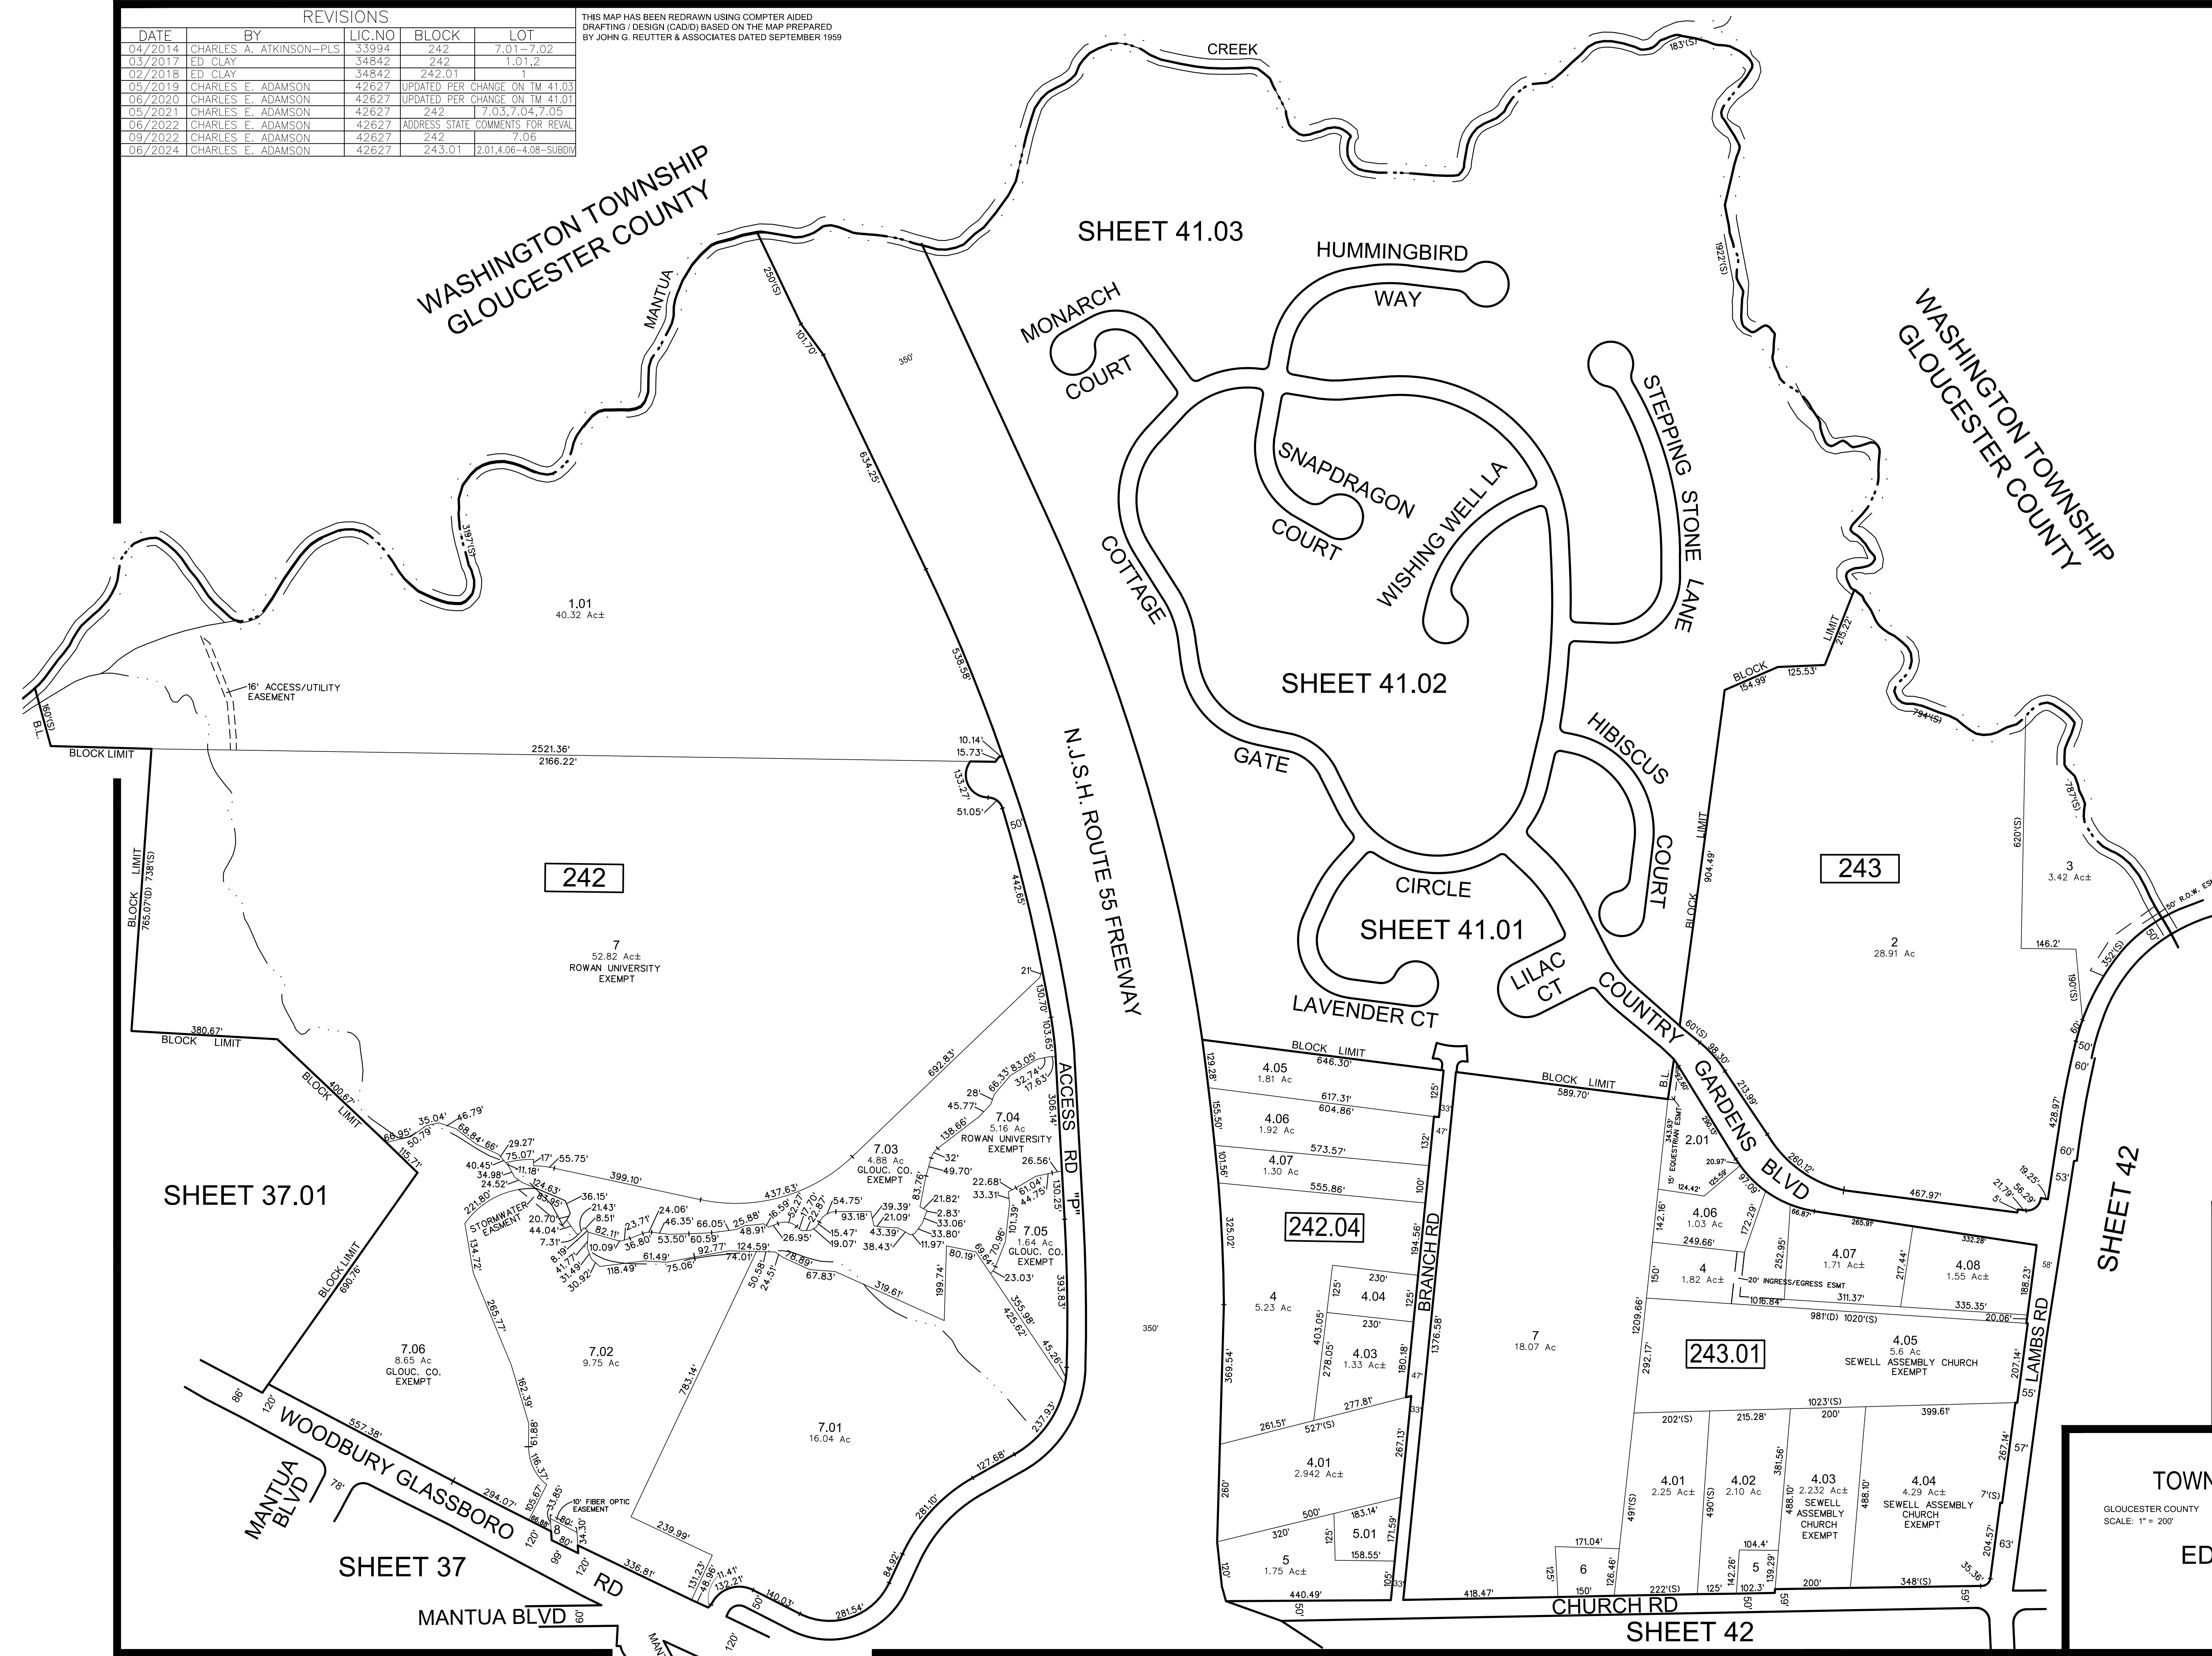

THIS MAP HAS BEEN GIVEN A FORMAL CERTIFICATION BY THE DIVISION OF TAXATION ON JULY 12, 2011, SIGNED BY SUE DAVISON, CTA AND ASSIGNED SERIAL NUMBER 972

TAX MAP
TOWNSHIP OF MANTUA

GLoucester County
SCALE: 1" = 200'

NEW JERSEY
DATE: JULY 2011

EDWARD F. KUHN

LICENSED LAND SURVEYOR
NEW JERSEY LICENSE NO. 37196
FEDERICI & AKIN, P.A.
307 GREENTREE RD
SEWELL, NEW JERSEY 08080