


HAMMOND AVE

LINCOLN RD

WOODBURY GLASSBORO RD

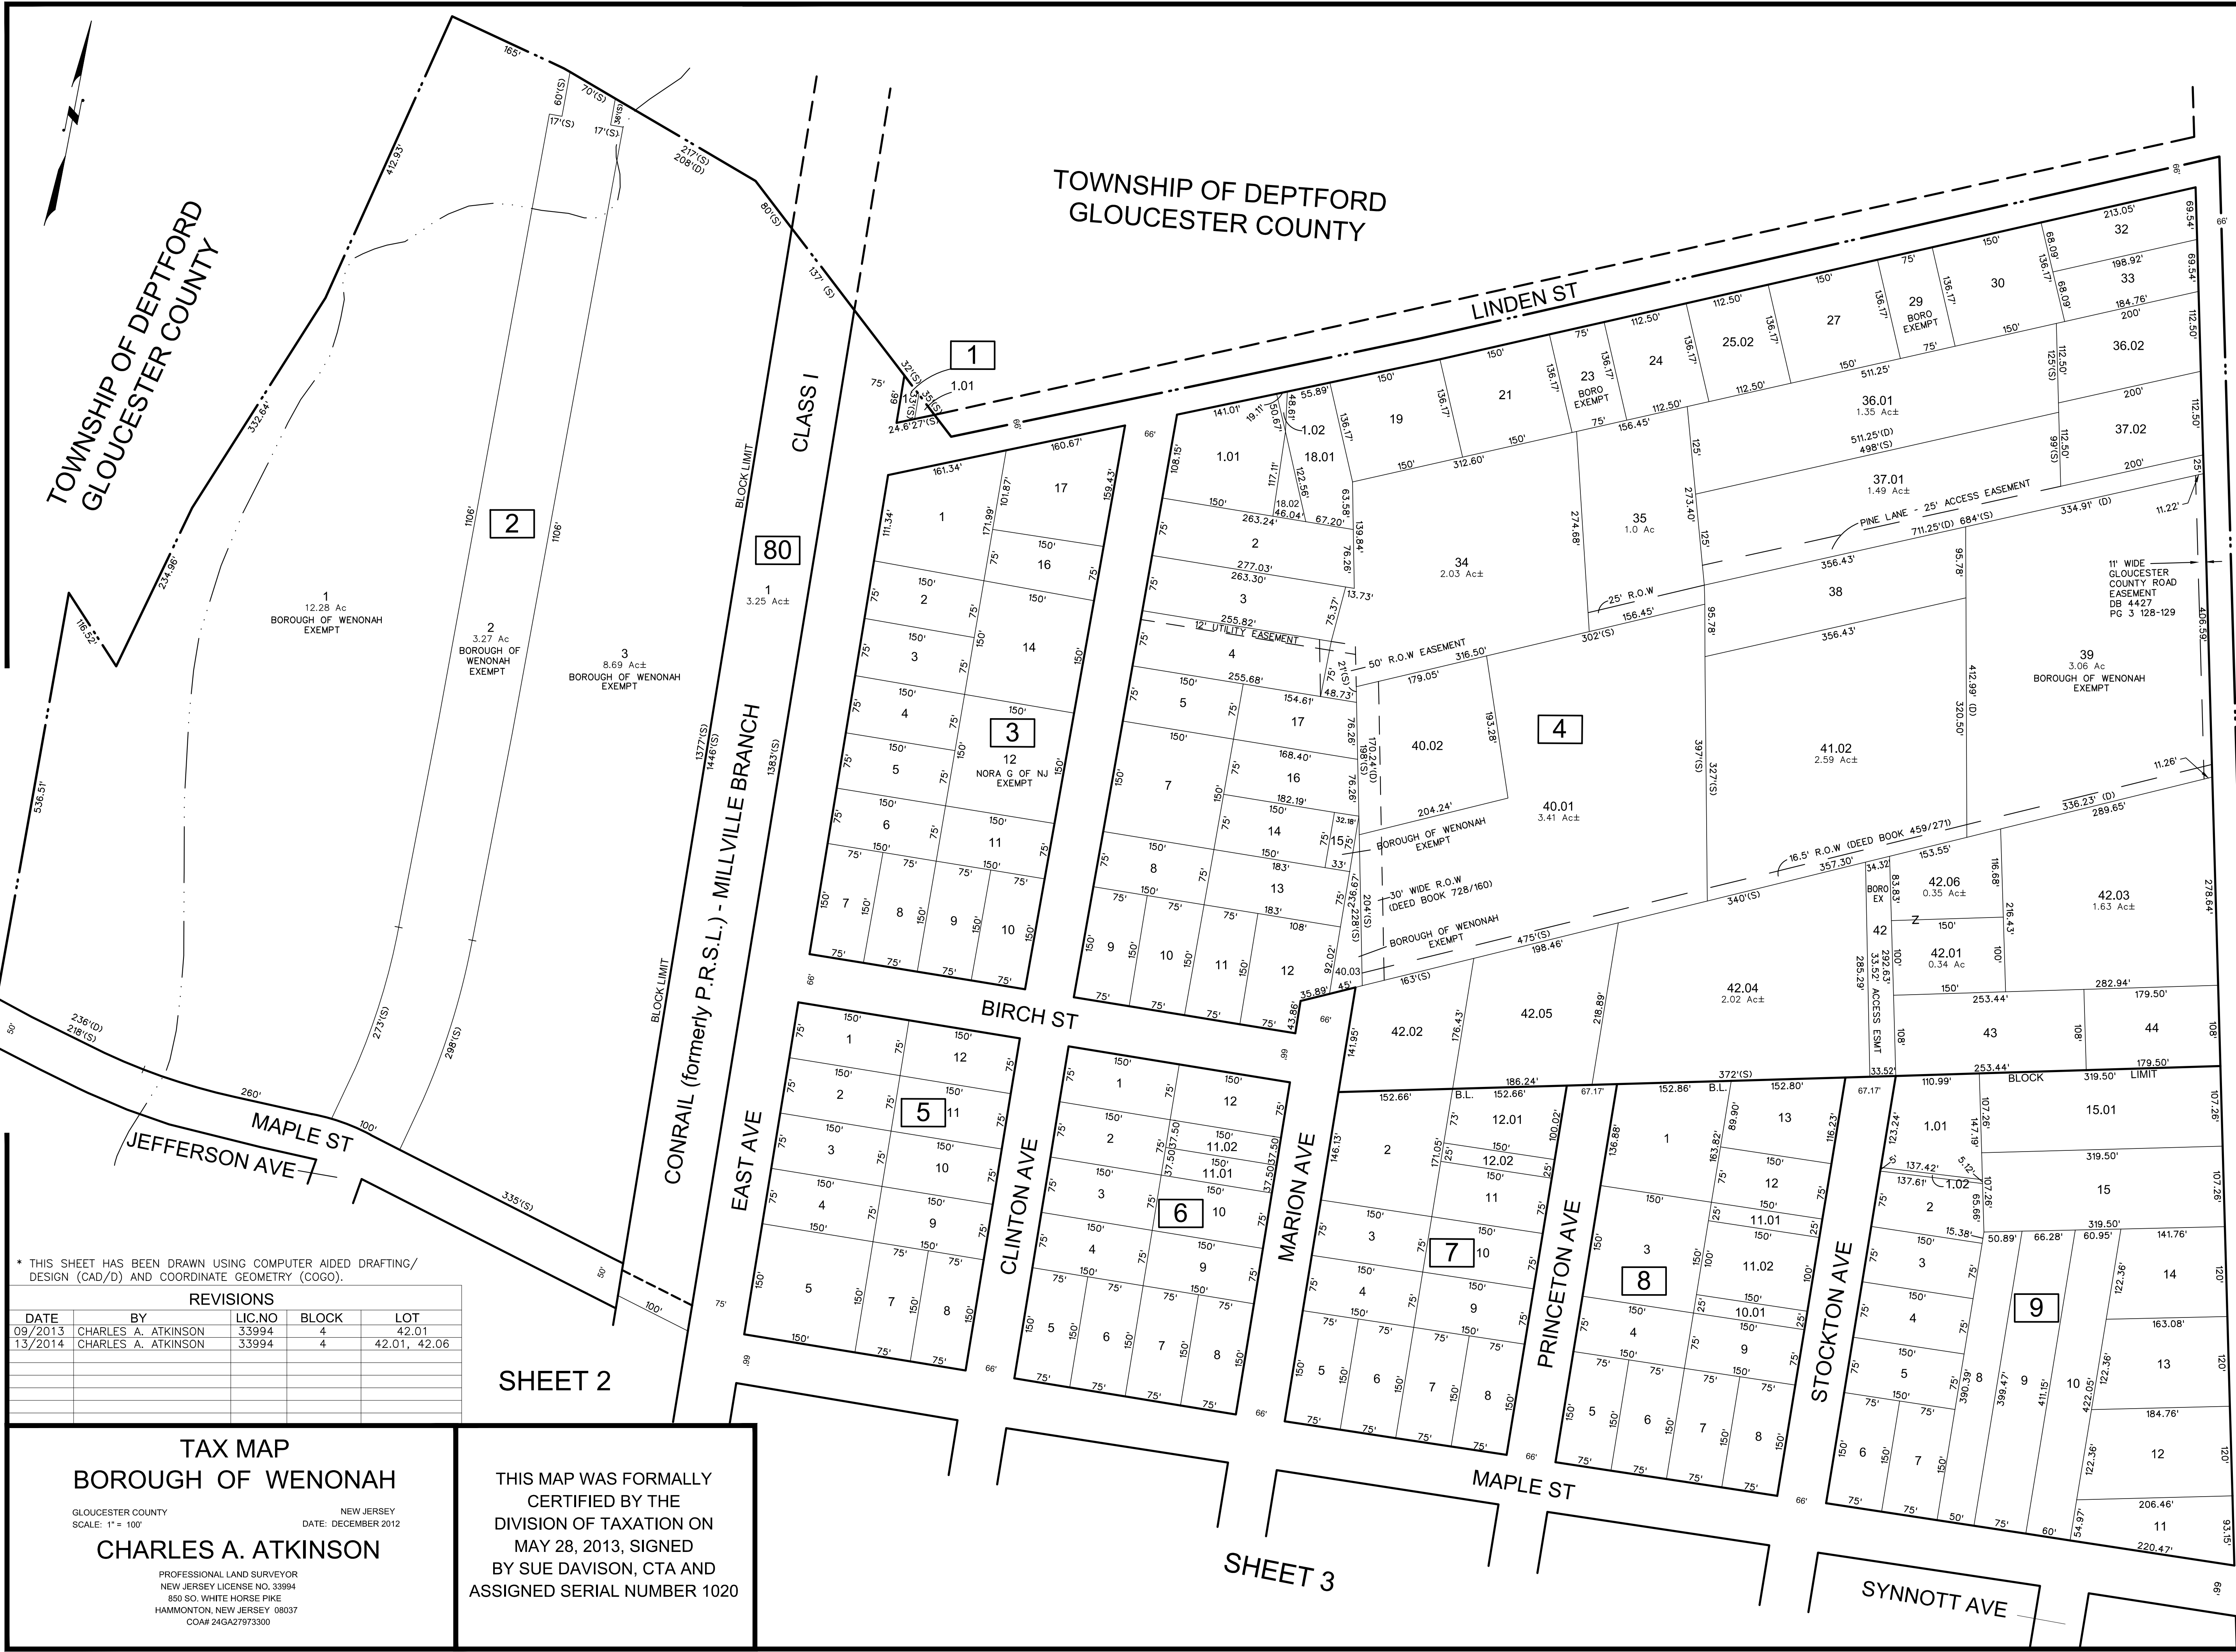

\* THIS SHEET HAS BEEN DRAWN USING COMPUTER AIDED DRAFTING/ DESIGN (CAD/D) AND COORDINATE GEOMETRY (COGO).

| REVISIONS |                     |        |       |              |
|-----------|---------------------|--------|-------|--------------|
| DATE      | BY                  | LIC NO | BLOCK | LOT          |
| 09/2013   | CHARLES A. ATKINSON | 33994  | 4     | 42.01        |
| 13/2014   | CHARLES A. ATKINSON | 33994  | 4     | 42.01, 42.06 |
|           |                     |        |       |              |
|           |                     |        |       |              |
**TAX MAP**  
**BOROUGH OF WENONAH**

GLOUCESTER COUNTY  
SCALE: 1" = 100'

NEW JERSEY  
DATE: DECEMBER 2012

**CHARLES A. ATKINSON**

PROFESSIONAL LAND SURVEYOR  
NEW JERSEY LICENSE NO. 33994  
650 SO. WHITE HORSE PIKE  
HAMMONTON, NEW JERSEY 08037  
COA# 24GA27973300

THIS MAP WAS FORMALLY  
CERTIFIED BY THE  
DIVISION OF TAXATION ON  
MAY 28, 2013, SIGNED  
BY SUE DAVISON, CTA AND  
ASSIGNED SERIAL NUMBER 1020

SHEET 2

SHEET 3