



REVISIONS				
DATE	BY	LIC.NO	BLOCK	LOT
12/2016	ED. CLAY	34842	57	4,7
11/2020	CHARLES E. ADAMSON	42627	67 & 67.01	-VACATED ROW
5/2022	CHARLES E. ADAMSON	42627	56	9&11-COMBINED

* THIS SHEET HAS BEEN DRAWN USING COMPUTER AIDED DRAFTING/ DESIGN (CAD/D) AND COORDINATE GEOMETRY (COGO).

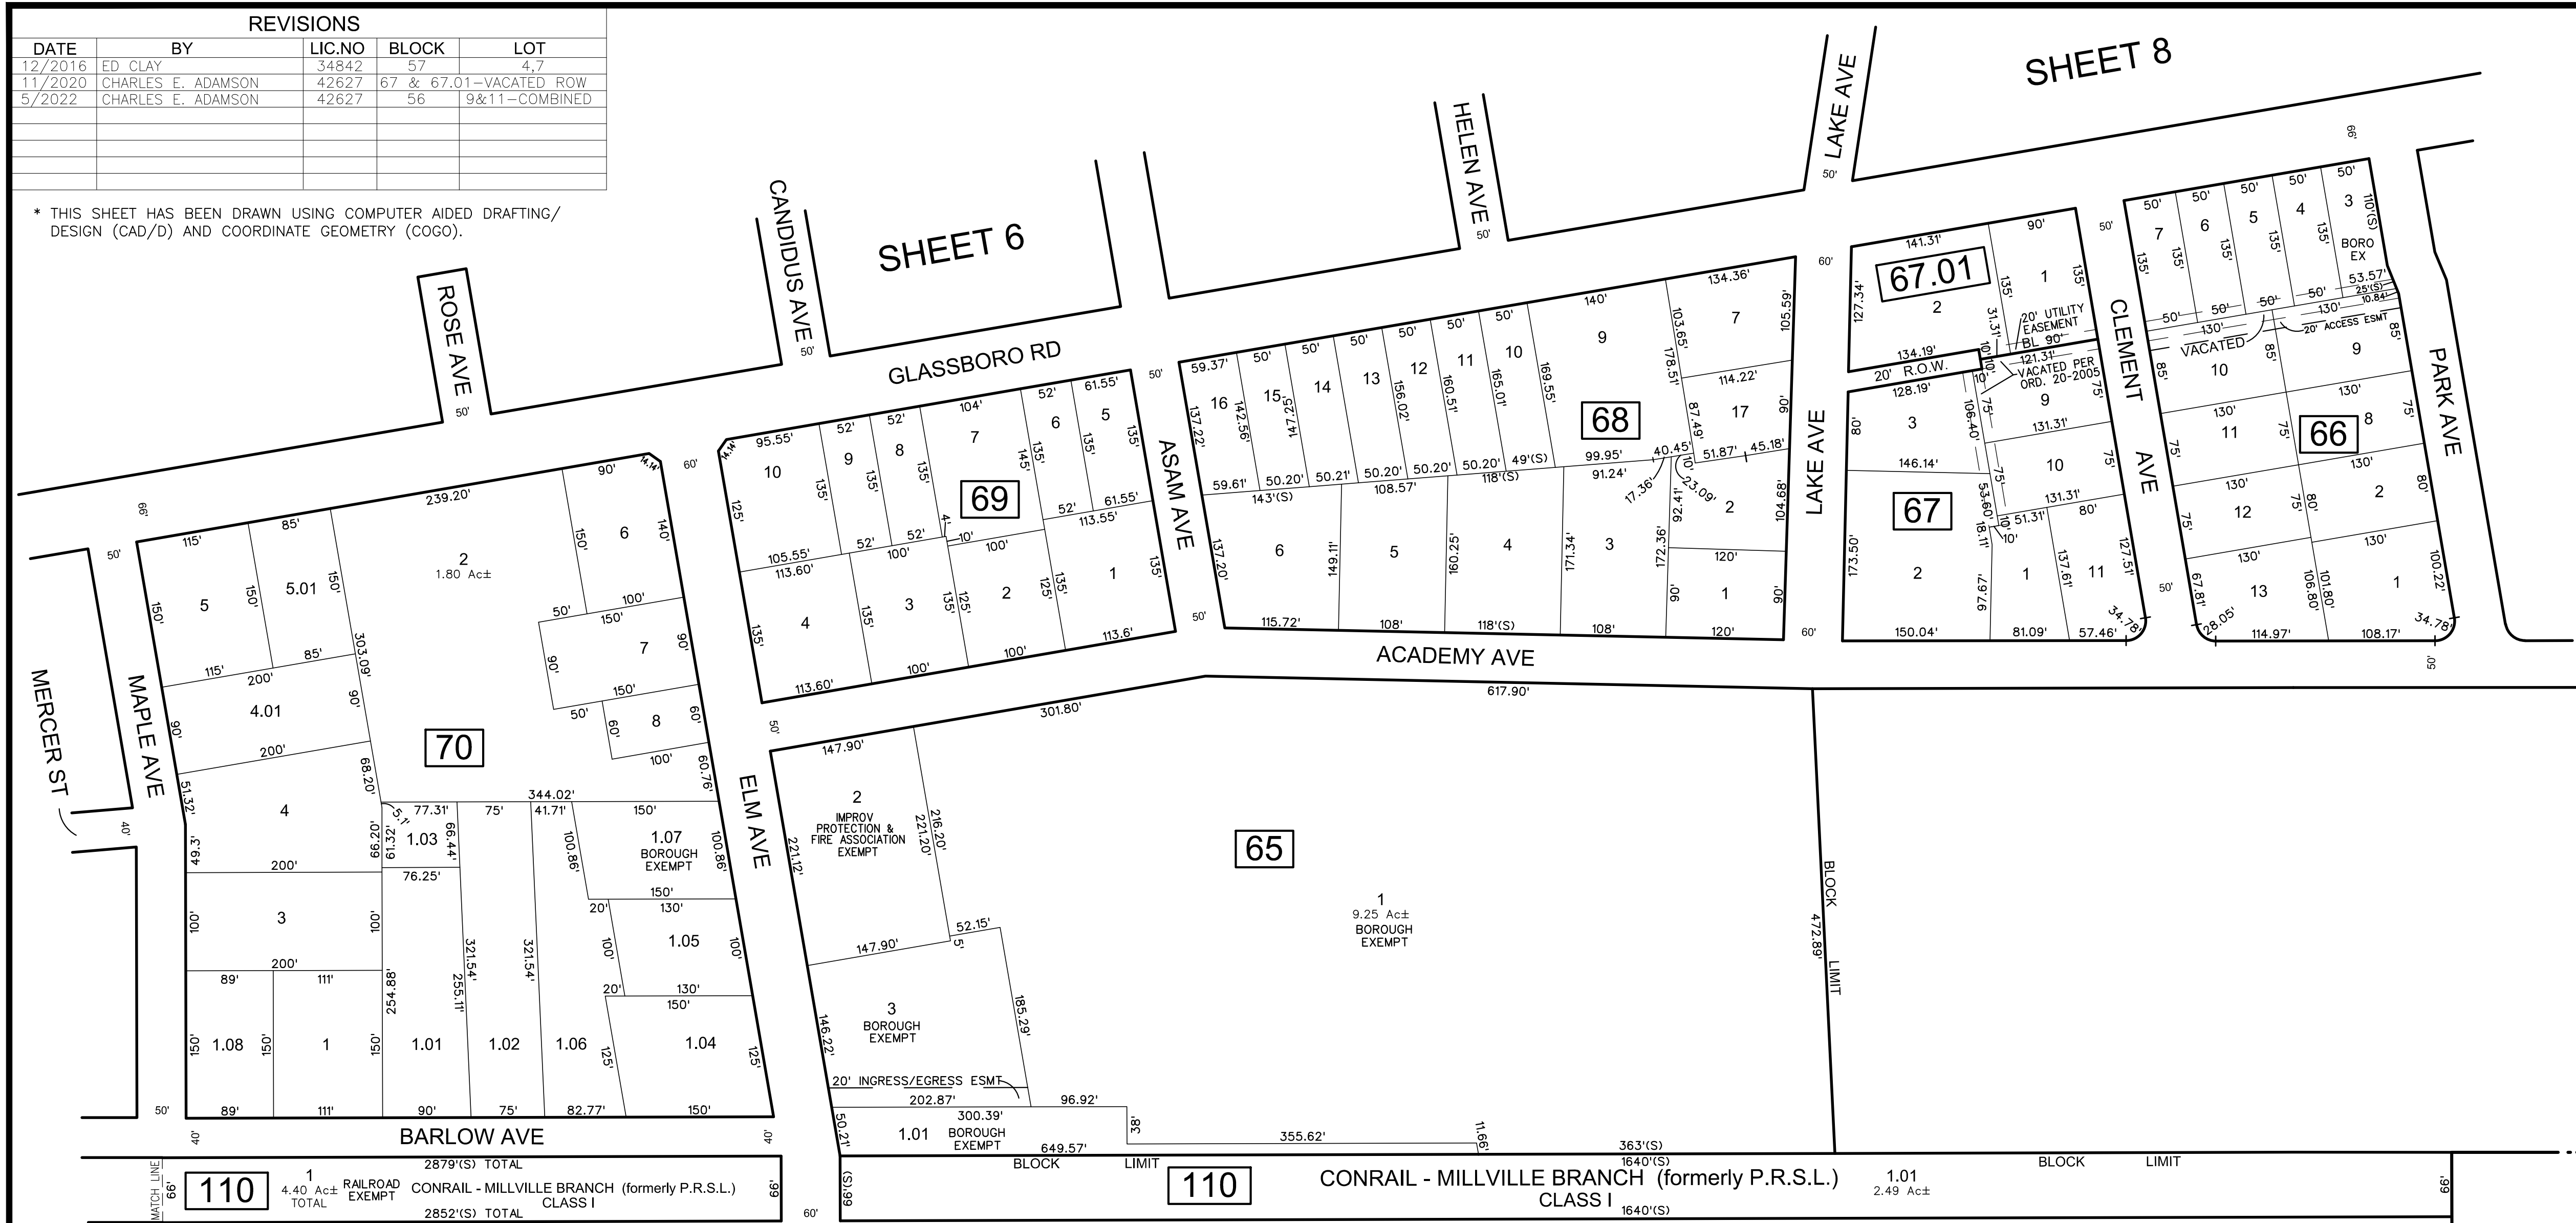

SHEET 7

SHEET 2

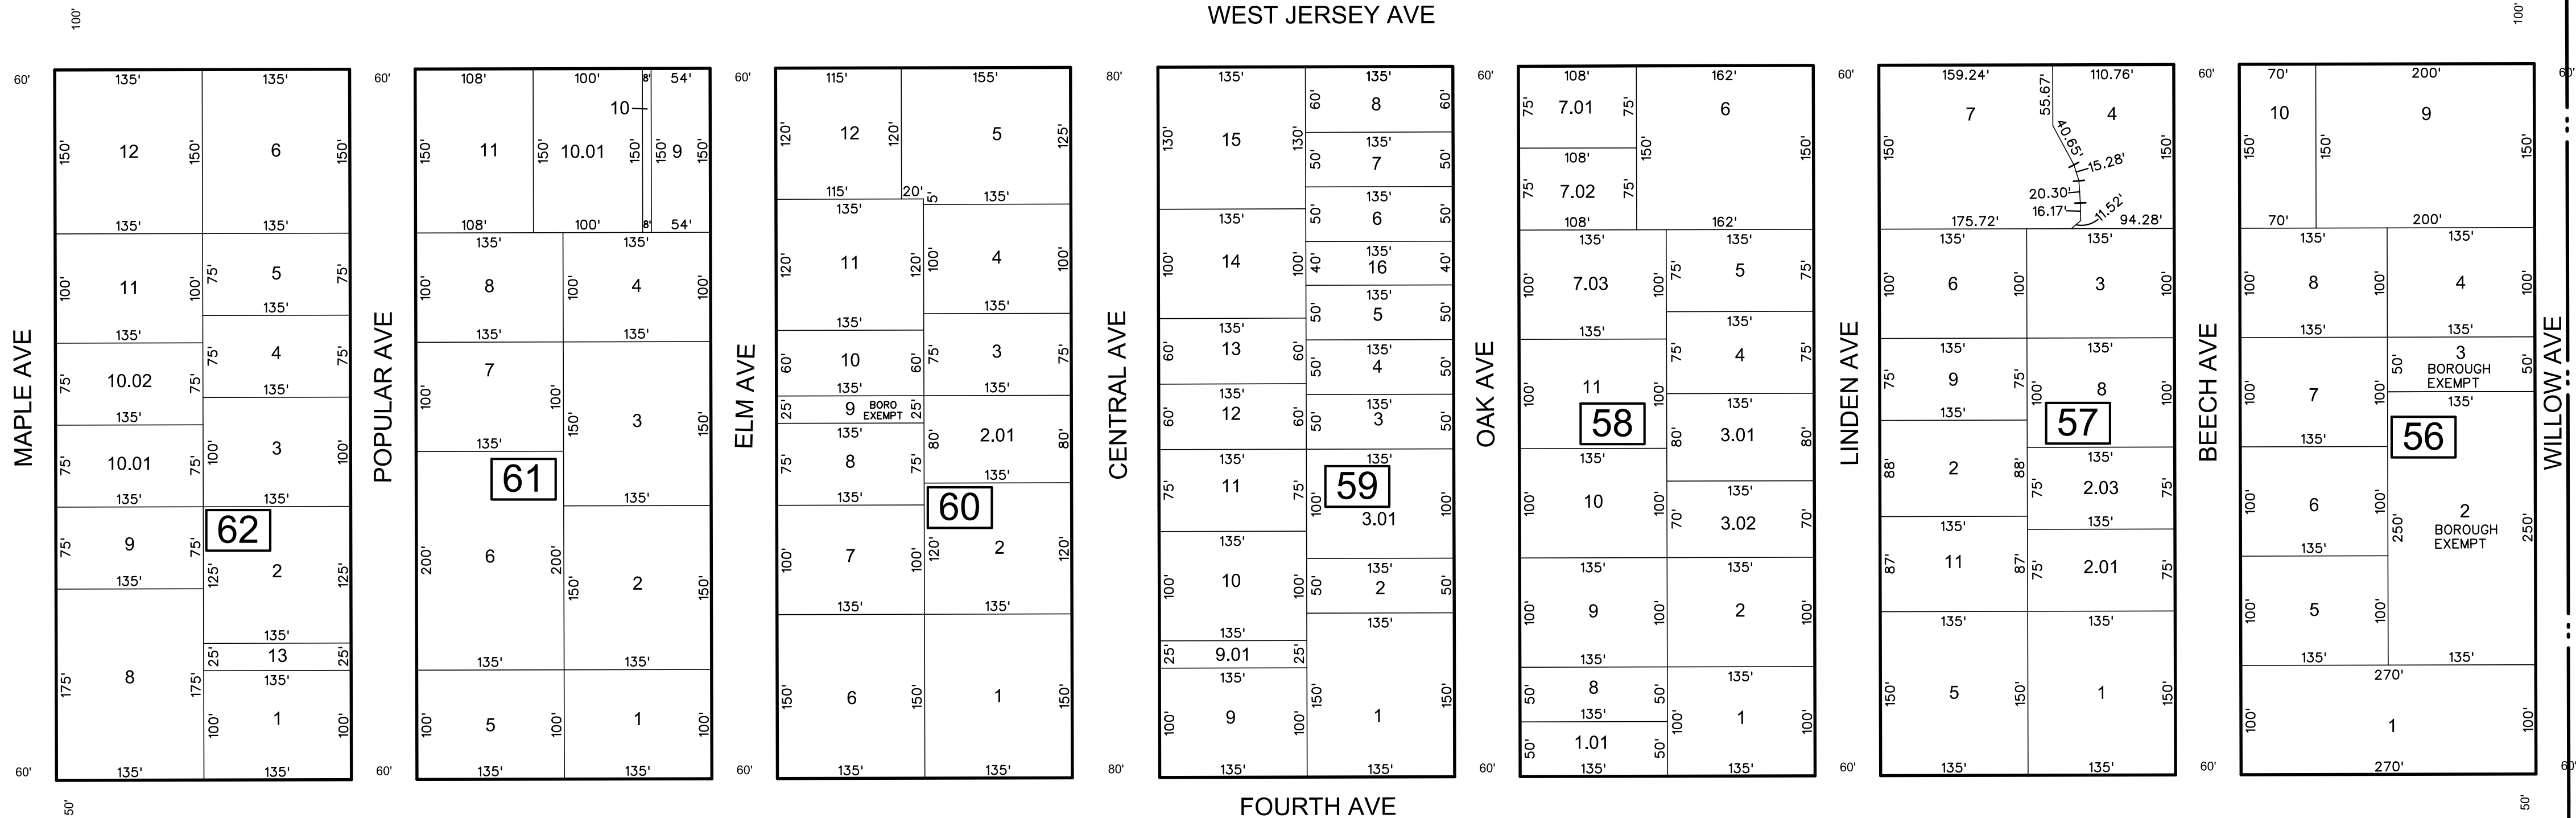

DEPTFORD TOWNSHIP
GLOUCESTER COUNTY

THIS MAP HAS BEEN GIVEN A
FORMAL CERTIFICATION BY THE
DIVISION OF TAXATION ON
OCTOBER 16, 2012, SIGNED
BY SUE DAVISON, CTA AND
ASSIGNED SERIAL NUMBER 1005

TAX MAP
BOROUGH OF
WOODBURY HEIGHTS

GLOUCESTER COUNTY NEW JERSEY
SCALE: 1" = 100' DATE: MAY 2012
CHARLES A. ATKINSON
LICENSED LAND SURVEYOR
NEW JERSEY LICENSE NO. 33994
850 SO. WHITE HORSE PIKE
HAMMONTON, NEW JERSEY 08037
COA# 24GA27973300