


REVISIONS				
DATE	BY	LIC.NO	BLOCK	LOT
09/2015	CHARLES A ATKINSON	33994	39	1,1.01
04/2016	ED CLAY	34842	39	1
06/2017	ED CLAY	34842	Vacated a portion of Front St & Division St (by BLK 2 & 44-45)	

* THIS SHEET HAS BEEN DRAWN USING COMPUTER AIDED DRAFTING/ DESIGN (CAD/D) AND COORDINATE GEOMETRY (COGO).

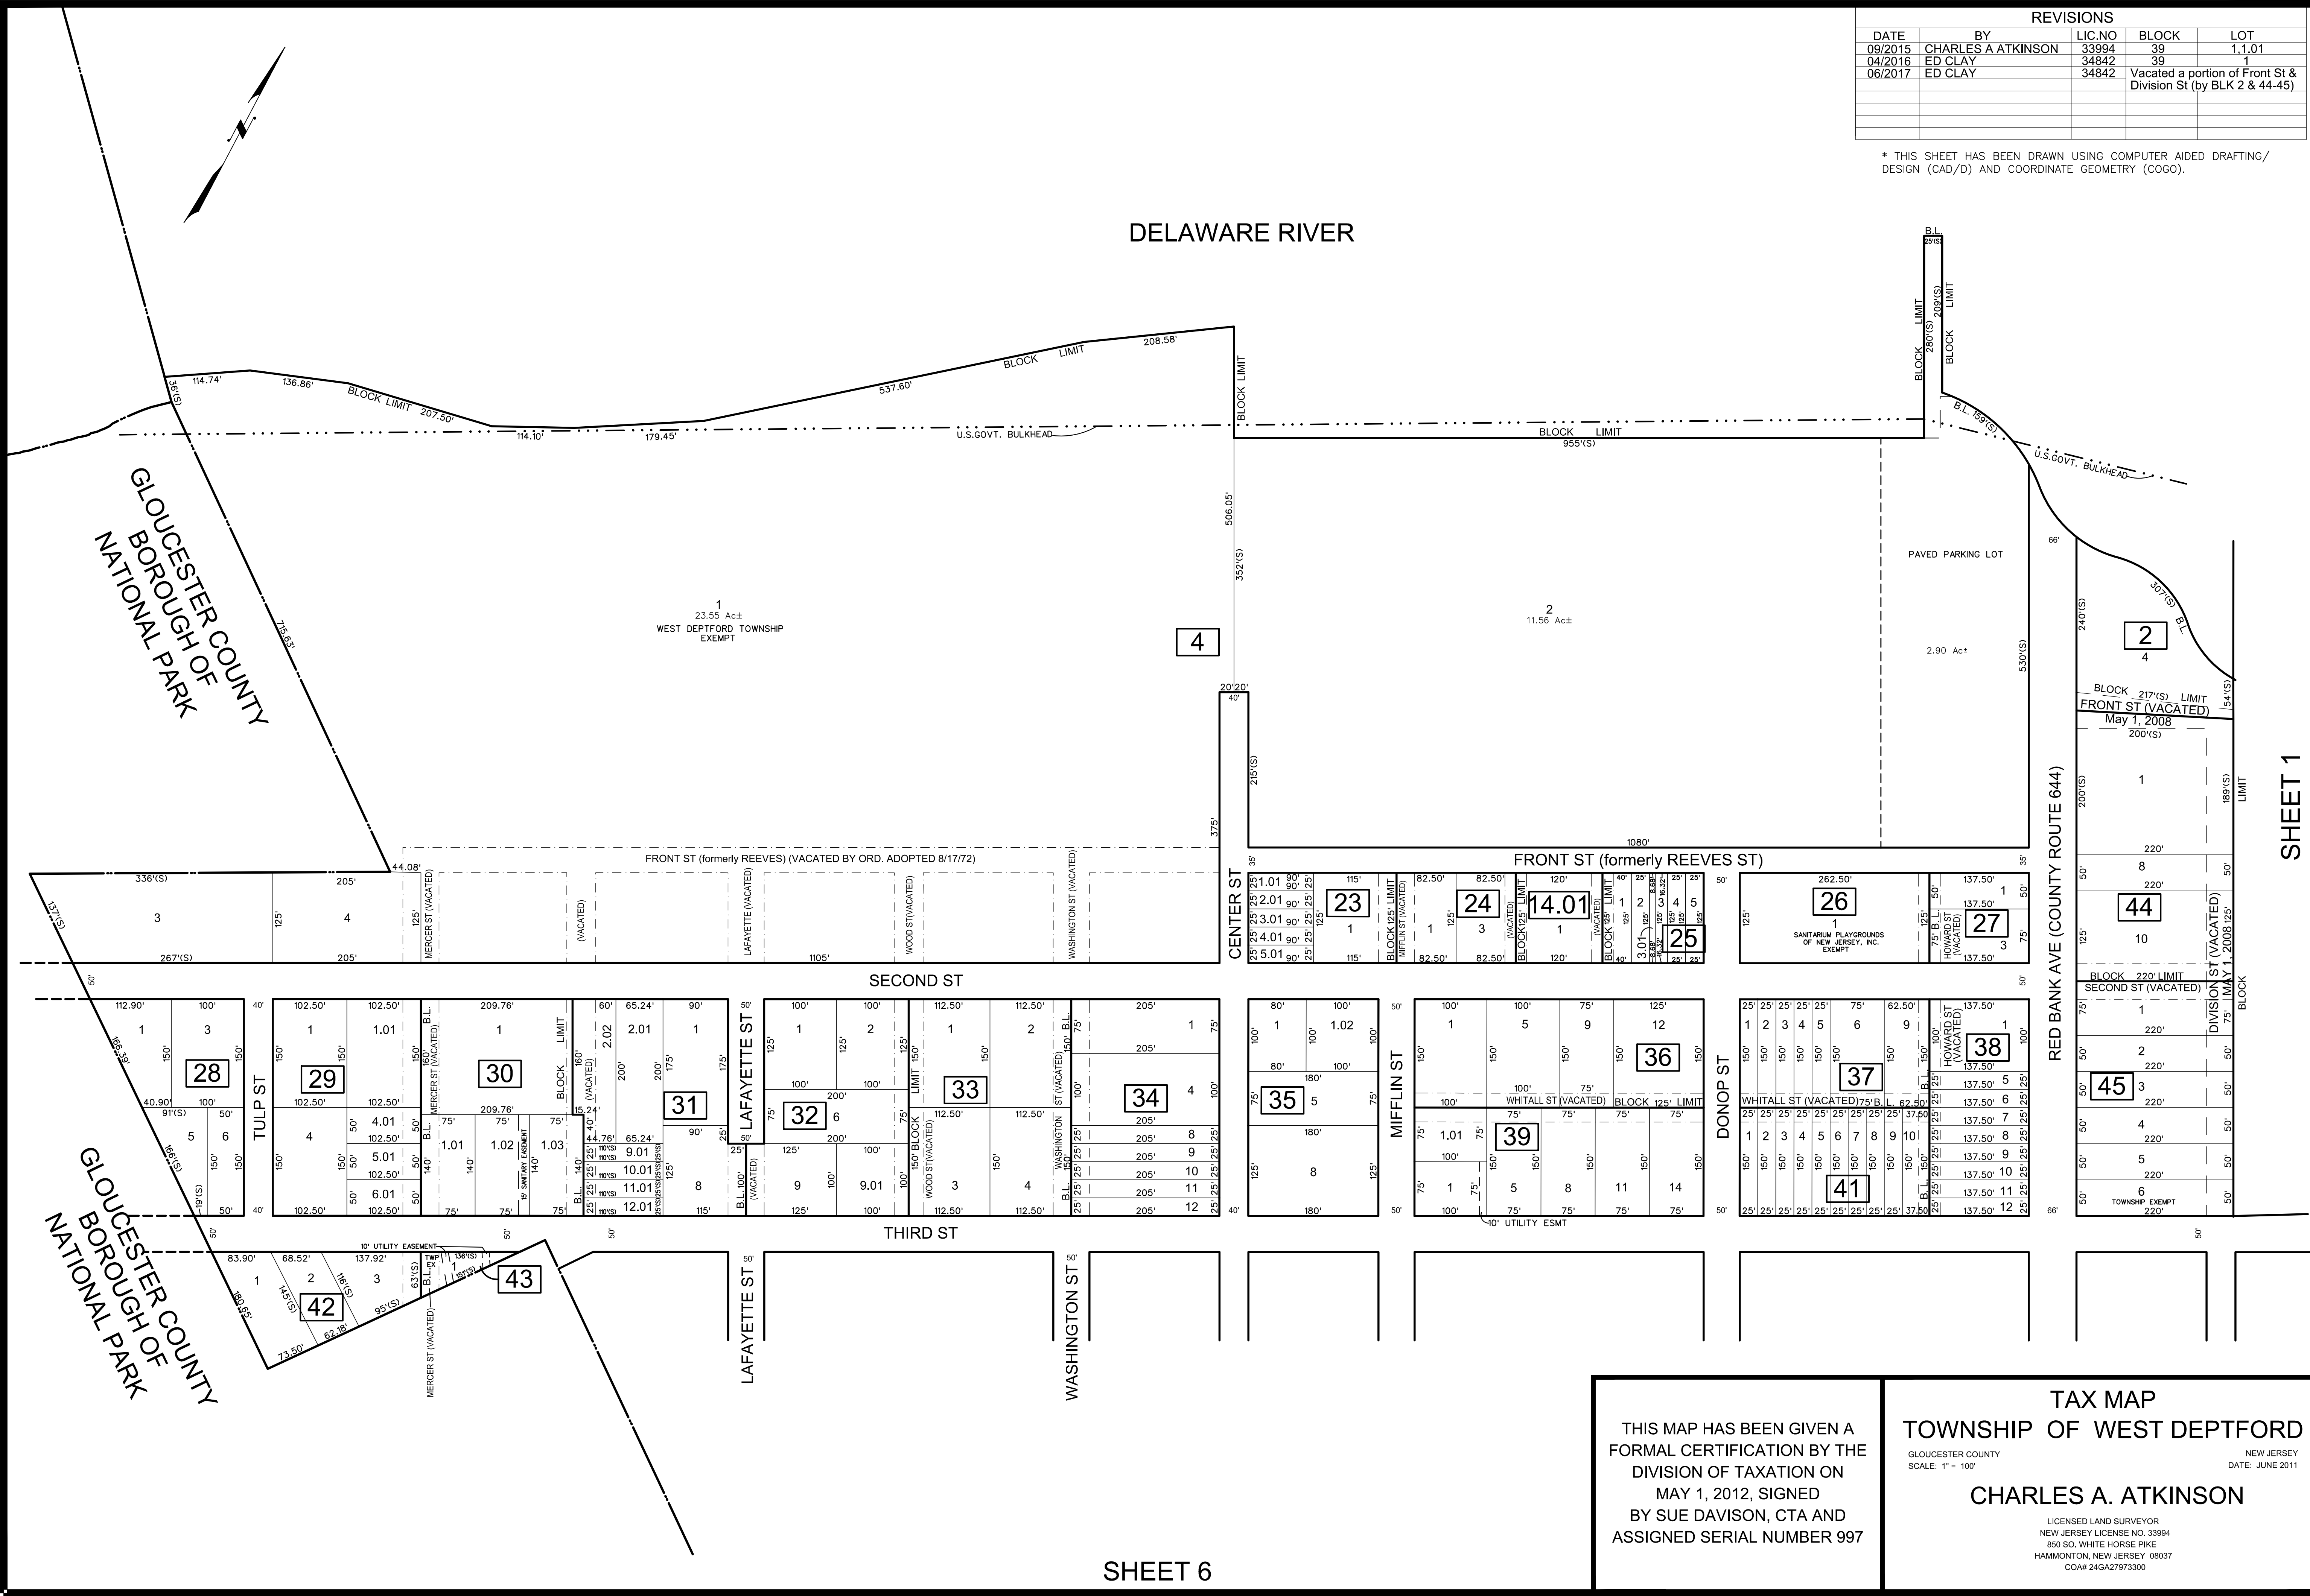

SHEET 1

SHEET 6

THIS MAP HAS BEEN GIVEN A FORMAL CERTIFICATION BY THE DIVISION OF TAXATION ON MAY 1, 2012, SIGNED BY SUE DAVISON, CTA AND ASSIGNED SERIAL NUMBER 997

TAX MAP
TOWNSHIP OF WEST DEPTFORD
GLOUCESTER COUNTY
SCALE: 1" = 100'
NEW JERSEY
DATE: JUNE 2011
CHARLES A. ATKINSON
LICENSED LAND SURVEYOR
NEW JERSEY LICENSE NO. 33994
850 SO. WHITE HORSE PIKE
HAMMONTON, NEW JERSEY 08037
COA# 24GA27973300