

TAX MAP

TOWNSHIP OF WASHINGTON

GLoucester County

NEW JERSEY

SCALE: 1" = 100'

DATE: 02/06/01

CRAIG F. REMINGTON

LAND SURVEYOR LIC. NO. 23924


REMINGTON & VERNICK ENGINEERS

232 KING'S HIGHWAY EAST HADDONFIELD, N.J. 08033

(856) 795-9595, FAX (856) 795-1882

WEB SITE ADDRESS: WWW.RVE.COM

REVISIONS				
DATE	BY	LIC. NO	BLOCK	LOT
09/2013	CHARLES A. ATKINSON-ARH	33994	194.10	4.03
* THIS SHEET HAS BEEN DRAWN USING COMPUTER AIDED DRAFTING/ DESIGN (CAD/D) AND COORDINATE GEOMETRY (COCO).				

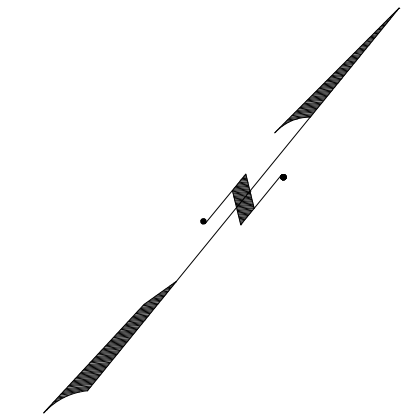

SHEET 26.12

SHEET 28.05

RICHARD DR

HURFVILLE

ELIZABETH CT

ROAD

194

18.01
16.14 Ac±
EXEMPT
BOARD OF EDUCATION
WEDGEWOOD SCHOOL

17
9.62 Ac±
EXEMPT
HOLY FAMILY CHURCH

130
3
EXEMPT
CHURCH

194.24

194.25


194.10

194.31

194.26

SHEET 26.10

COA# 24GA27973300

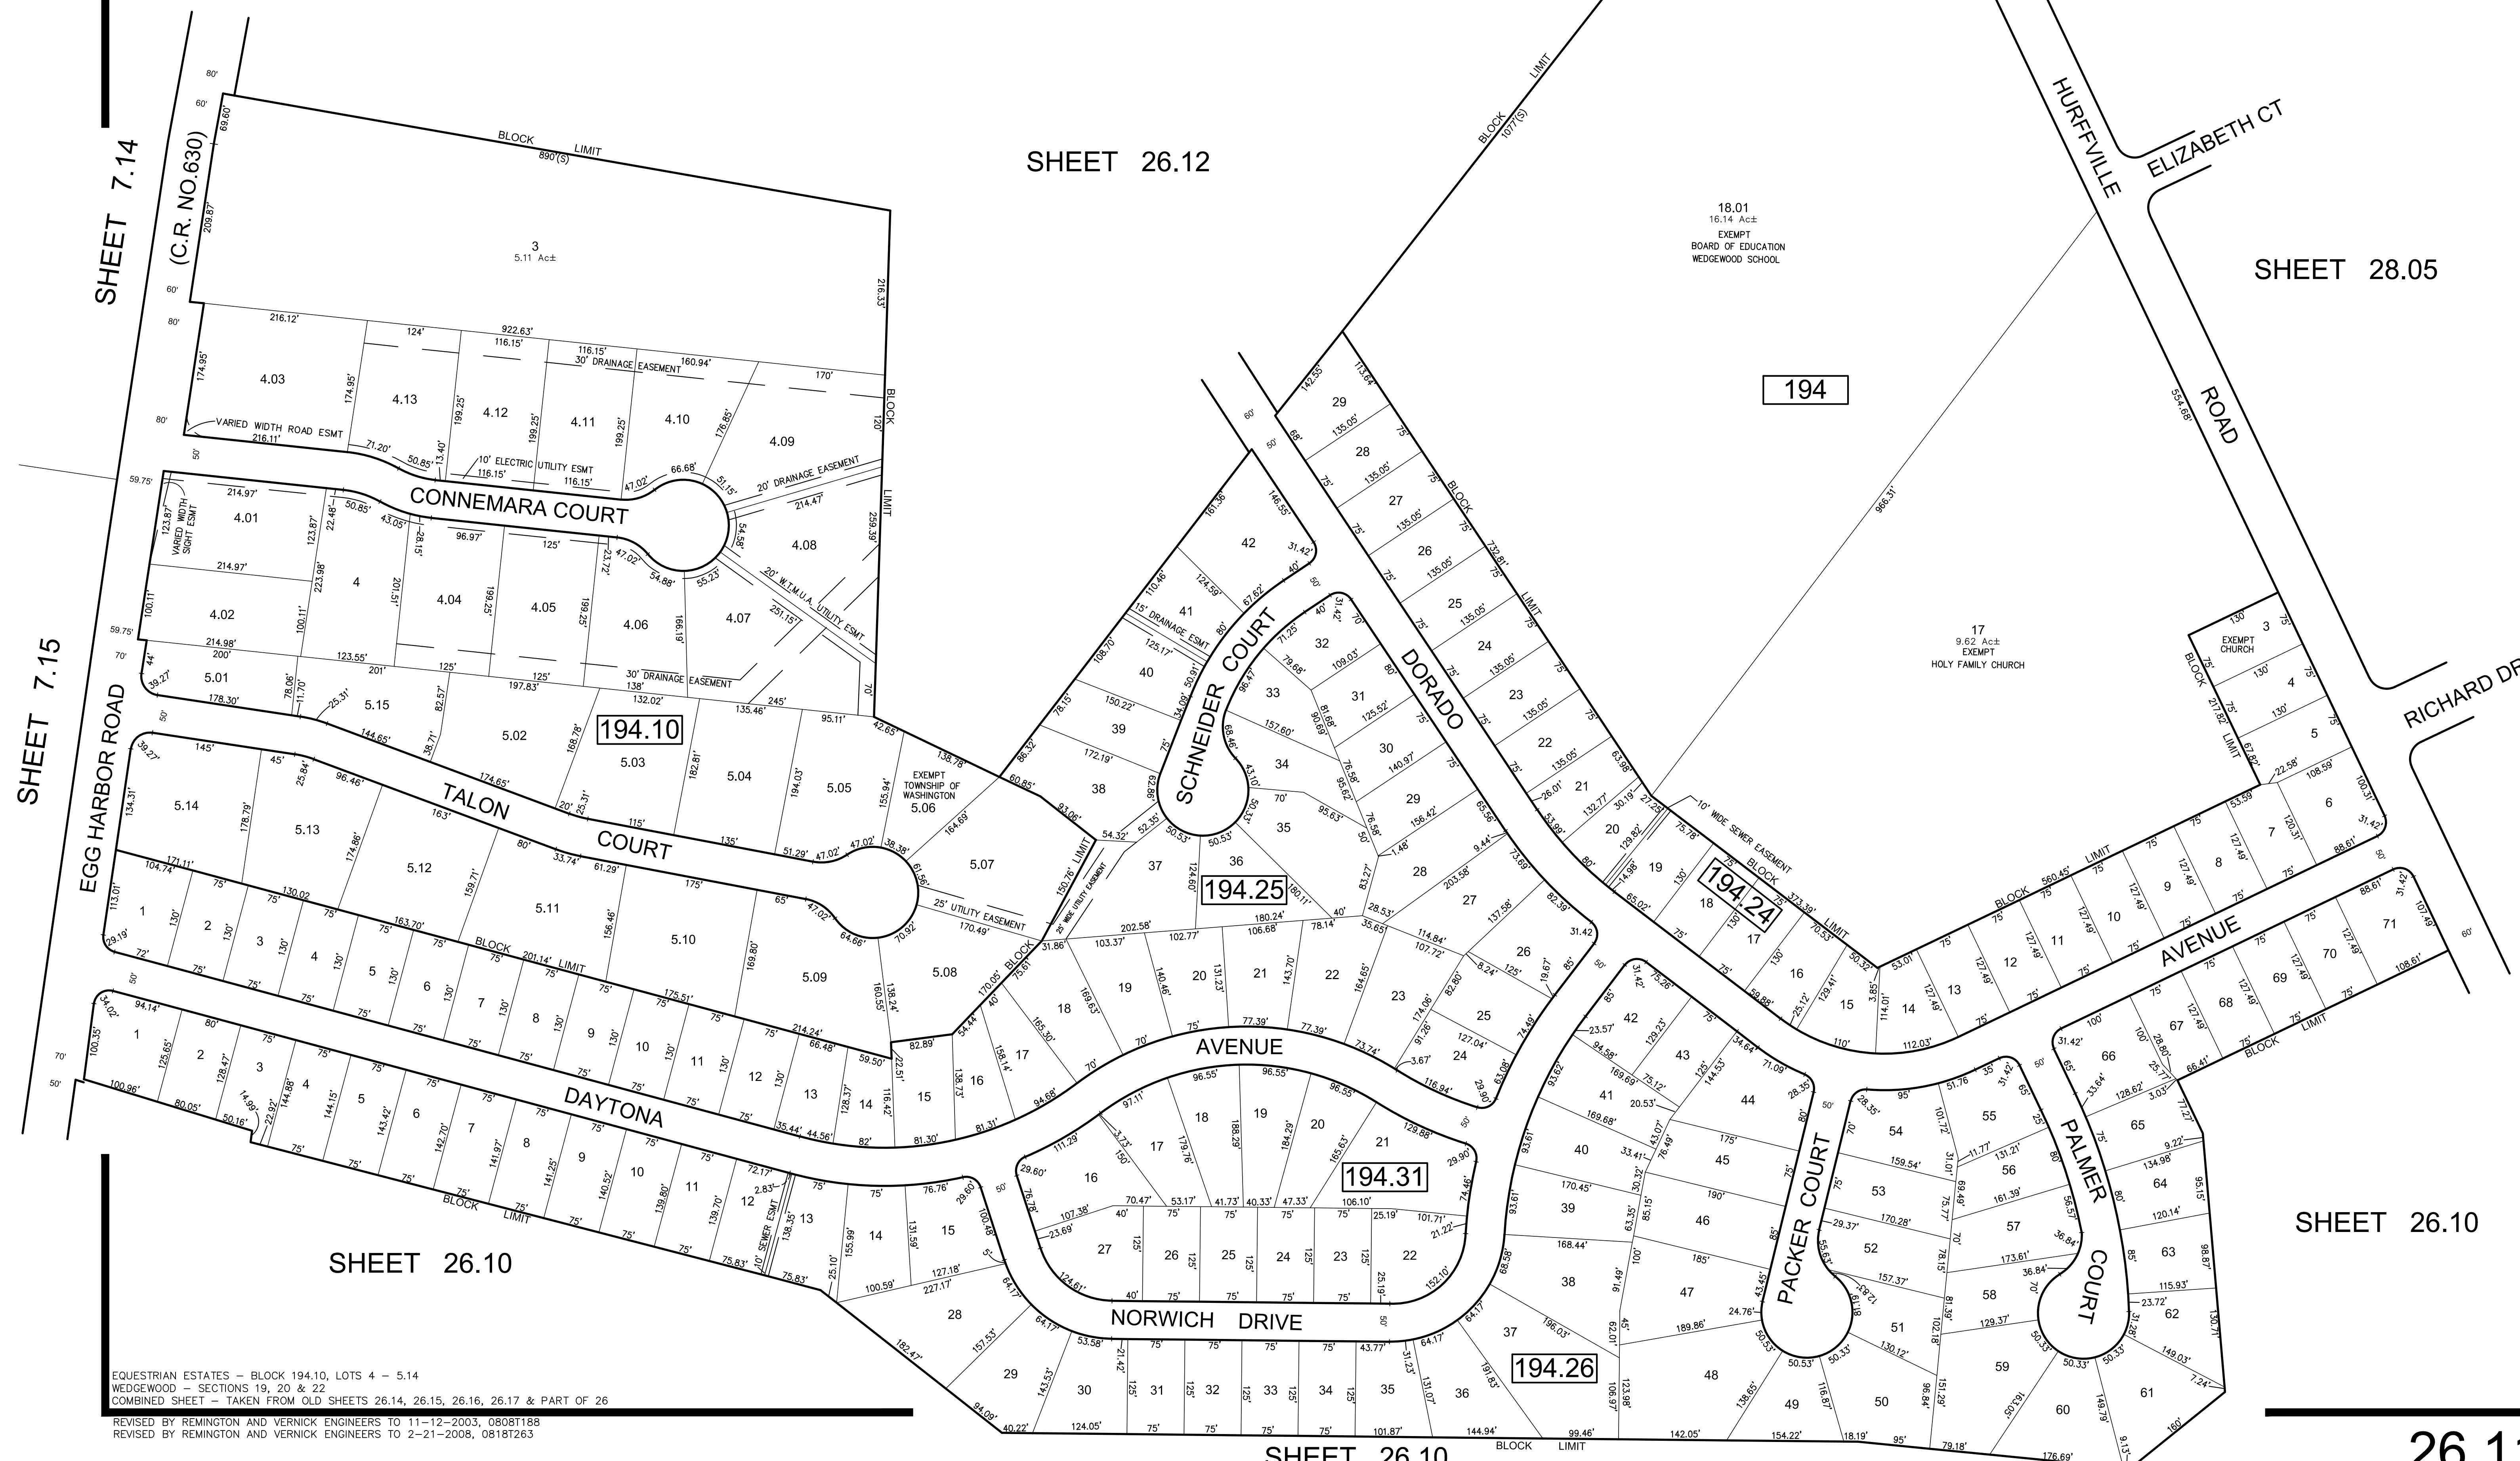

EQUESTRIAN ESTATES - BLOCK 194.10, LOTS 4 - 5.14
WEDGEWOOD - SECTIONS 19, 20 & 22
COMBINED SHEET - TAKEN FROM OLD SHEETS 26.14, 26.15, 26.16, 26.17 & PART OF 26
REVISED BY REMINGTON AND VERNICK ENGINEERS TO 11-12-2003, 0808T188
REVISED BY REMINGTON AND VERNICK ENGINEERS TO 2-21-2008, 0818T263

SHEET 7.15

EGG HARBOR ROAD

SHEET 7.14

(C.R. NO 630)

SHEET 26.10

SHEET 26.10