


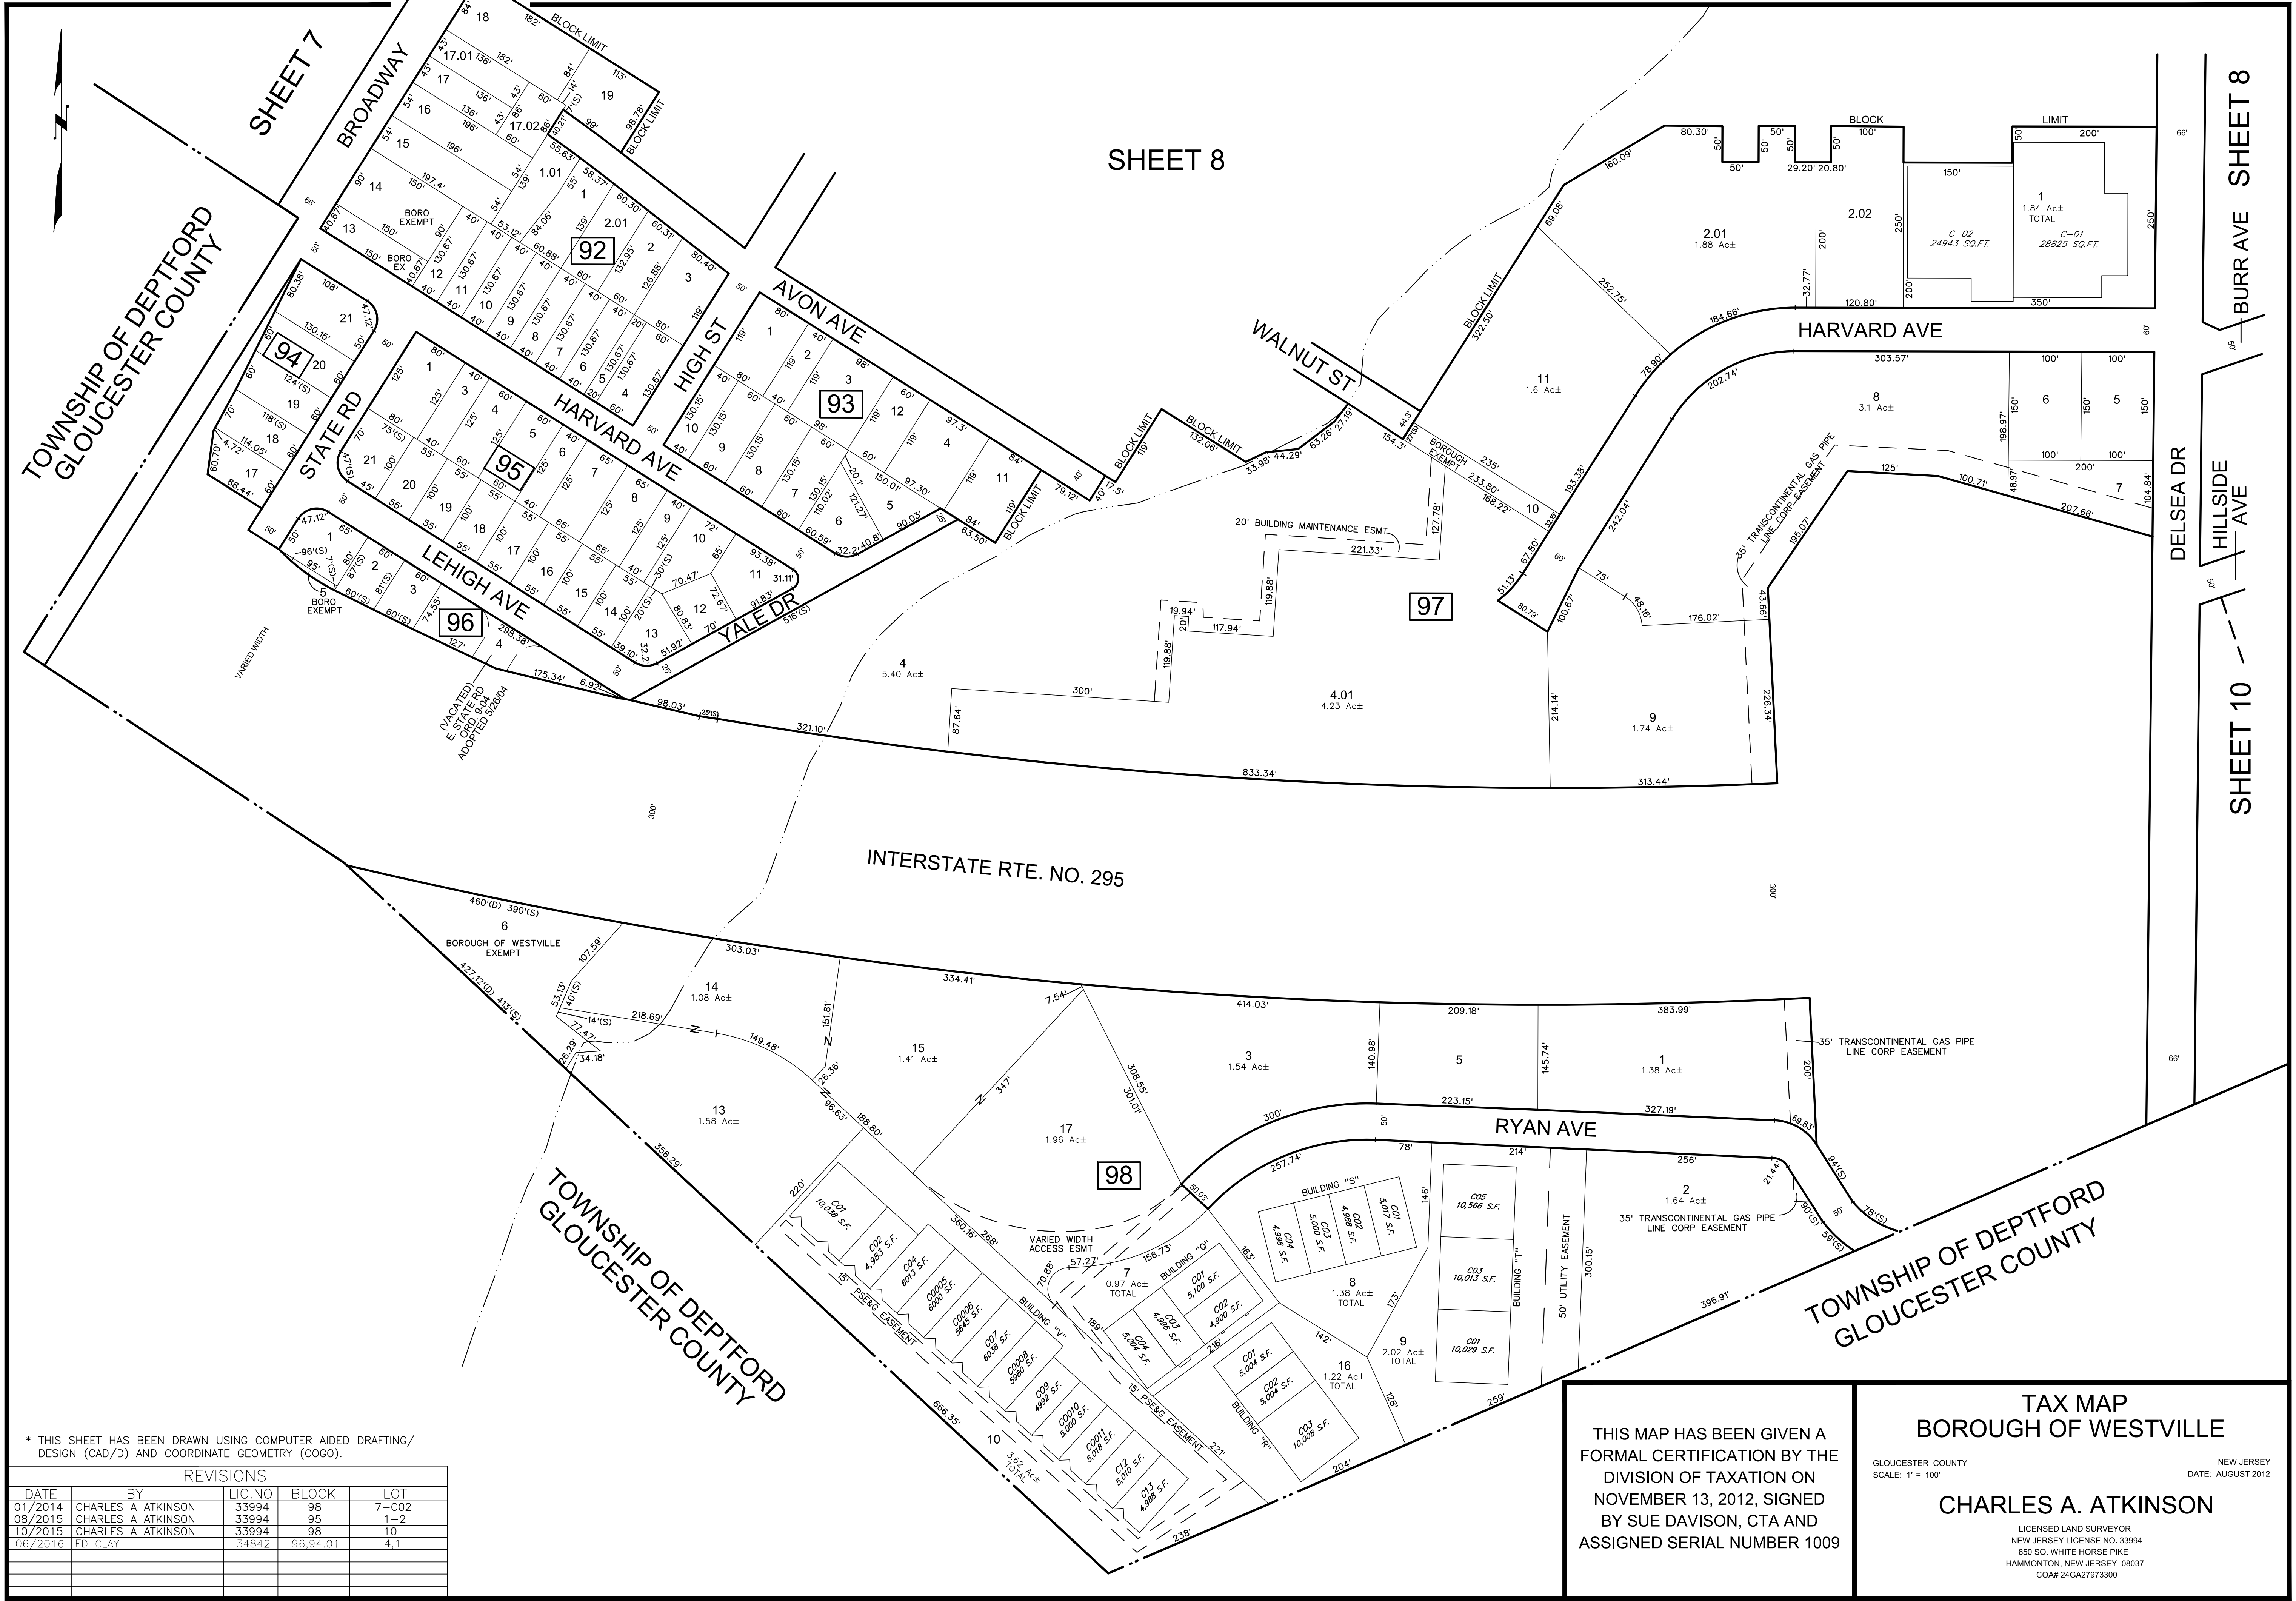

* THIS SHEET HAS BEEN DRAWN USING COMPUTER AIDED DRAFTING/ DESIGN (CAD/D) AND COORDINATE GEOMETRY (COGO).

REVISIONS				
DATE	BY	LIC. NO.	BLOCK	LOT
01/2014	CHARLES A. ATKINSON	33994	98	7-C02
08/2015	CHARLES A. ATKINSON	33994	95	1-2
10/2015	CHARLES A. ATKINSON	33994	98	10
06/2016	ED. CLAY	34842	96,94,01	4,1

THIS MAP HAS BEEN GIVEN A FORMAL CERTIFICATION BY THE DIVISION OF TAXATION ON NOVEMBER 13, 2012, SIGNED BY SUE DAVISON, CTA AND ASSIGNED SERIAL NUMBER 1009

TAX MAP
BOROUGH OF WESTVILLE
GLOUCESTER COUNTY
SCALE: 1" = 100'
NEW JERSEY
DATE: AUGUST 2012
CHARLES A. ATKINSON
LICENSED LAND SURVEYOR
NEW JERSEY LICENSE NO. 33994
850 SO. WHITE HORSE PIKE
HAMMONTON, NEW JERSEY 08037
C0A# 24GA27973300