
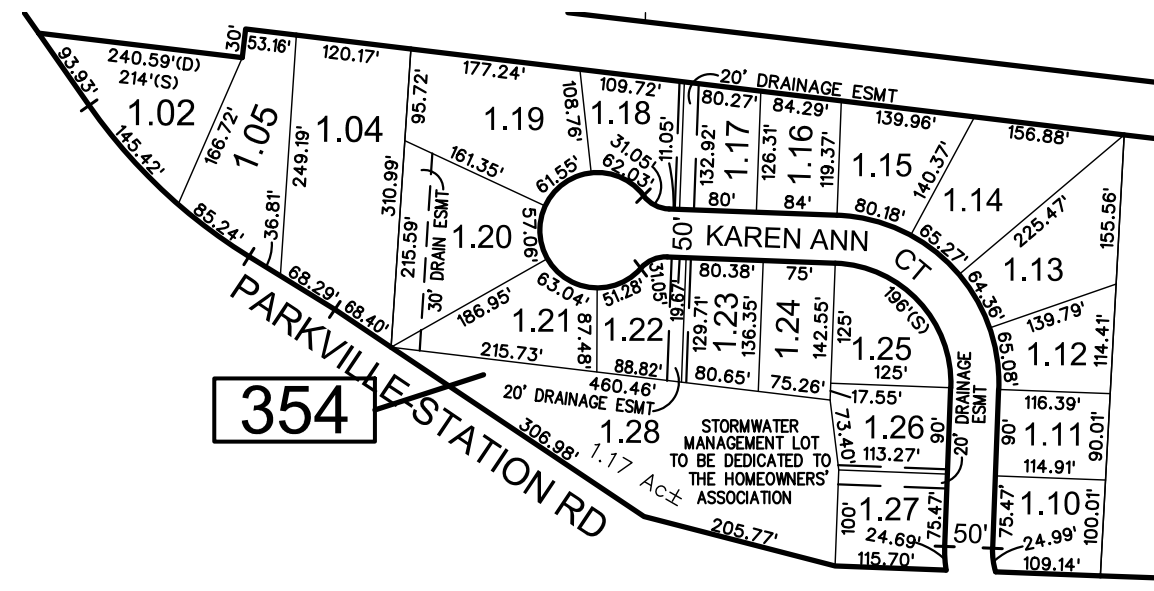


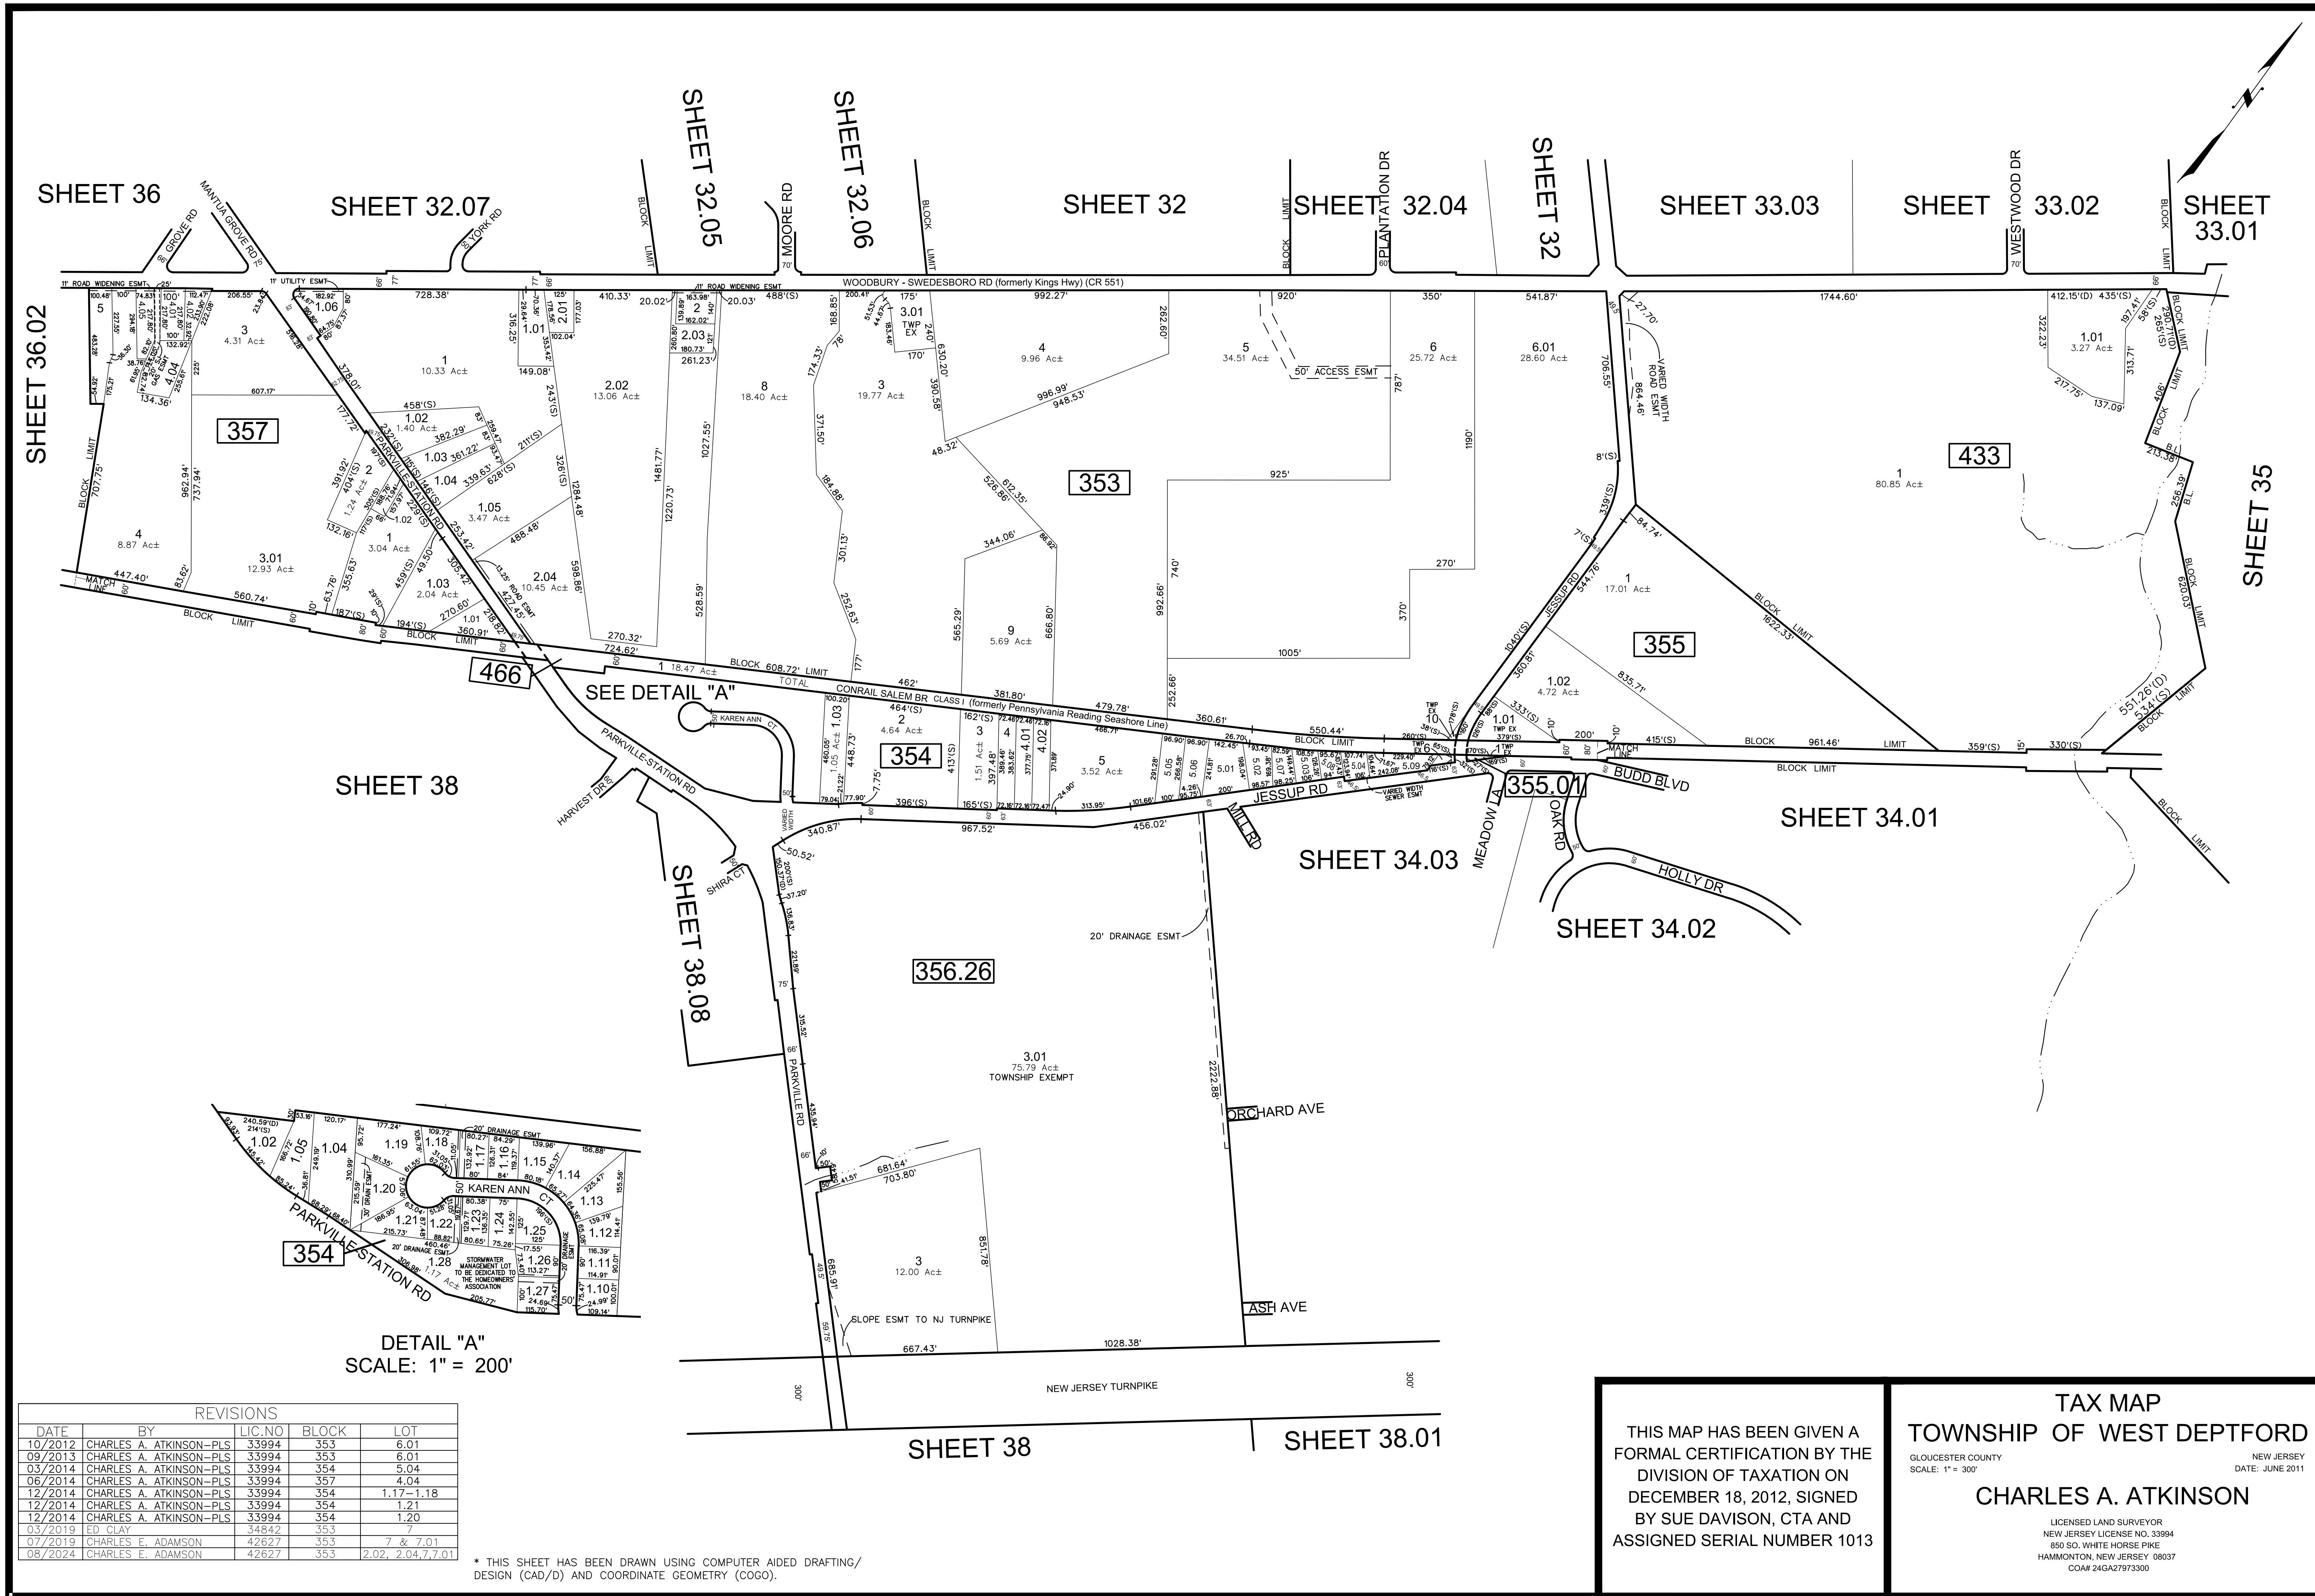

DETAIL "A"
SCALE: 1" = 200'

REVISIONS				
DATE	BY	LIC. NO	BLOCK	LOT
10/2012	CHARLES A. ATKINSON-PLS	33994	353	6.01
09/2013	CHARLES A. ATKINSON-PLS	33994	353	6.01
03/2014	CHARLES A. ATKINSON-PLS	33994	354	5.04
06/2014	CHARLES A. ATKINSON-PLS	33994	357	4.04
12/2014	CHARLES A. ATKINSON-PLS	33994	354	1.17-1.18
12/2014	CHARLES A. ATKINSON-PLS	33994	354	1.21
12/2014	CHARLES A. ATKINSON-PLS	33994	354	1.20
03/2019	ED CLAY	34842	353	7
07/2019	CHARLES E. ADAMSON	42627	353	7 & 7.01
08/2024	CHARLES E. ADAMSON	42627	353	2.02, 2.04, 7.01

* THIS SHEET HAS BEEN DRAWN USING COMPUTER AIDED DRAFTING/ DESIGN (CAD/D) AND COORDINATE GEOMETRY (COGO).

THIS MAP HAS BEEN GIVEN A FORMAL CERTIFICATION BY THE DIVISION OF TAXATION ON DECEMBER 18, 2012, SIGNED BY SUE DAVISON, CTA AND ASSIGNED SERIAL NUMBER 1013

TAX MAP

TOWNSHIP OF WEST DEPTFORD

GLOUCESTER COUNTY

SCALE: 1" = 300'

NEW JERSEY

DATE: JUNE 2011

CHARLES A. ATKINSON

LICENSED LAND SURVEYOR

NEW JERSEY LICENSE NO. 33994

850 SO. WHITE HORSE PIKE

HAMMONTON, NEW JERSEY 08037

COA# 24GA27973300