REVISIONS				
DATE	BY	LIC.NO	BLOCK	LOT
8/2019	CHARLES E. ADAMSON	42627	UPDATE TO SHEET 10.01	
10/2019	CHARLES E. ADAMSON	42627	1000	3
03/2021	CHARLES E. ADAMSON	42627	1000	3
07/2021	CHARLES E. ADAMSON	42627	1000	3 & 3.04

* THIS SHEET HAS BEEN DRAWN USING COMPUTER AIDED DRAFTING/ DESIGN (CAD/D) AND COORDINATE GEOMETRY (COGO).

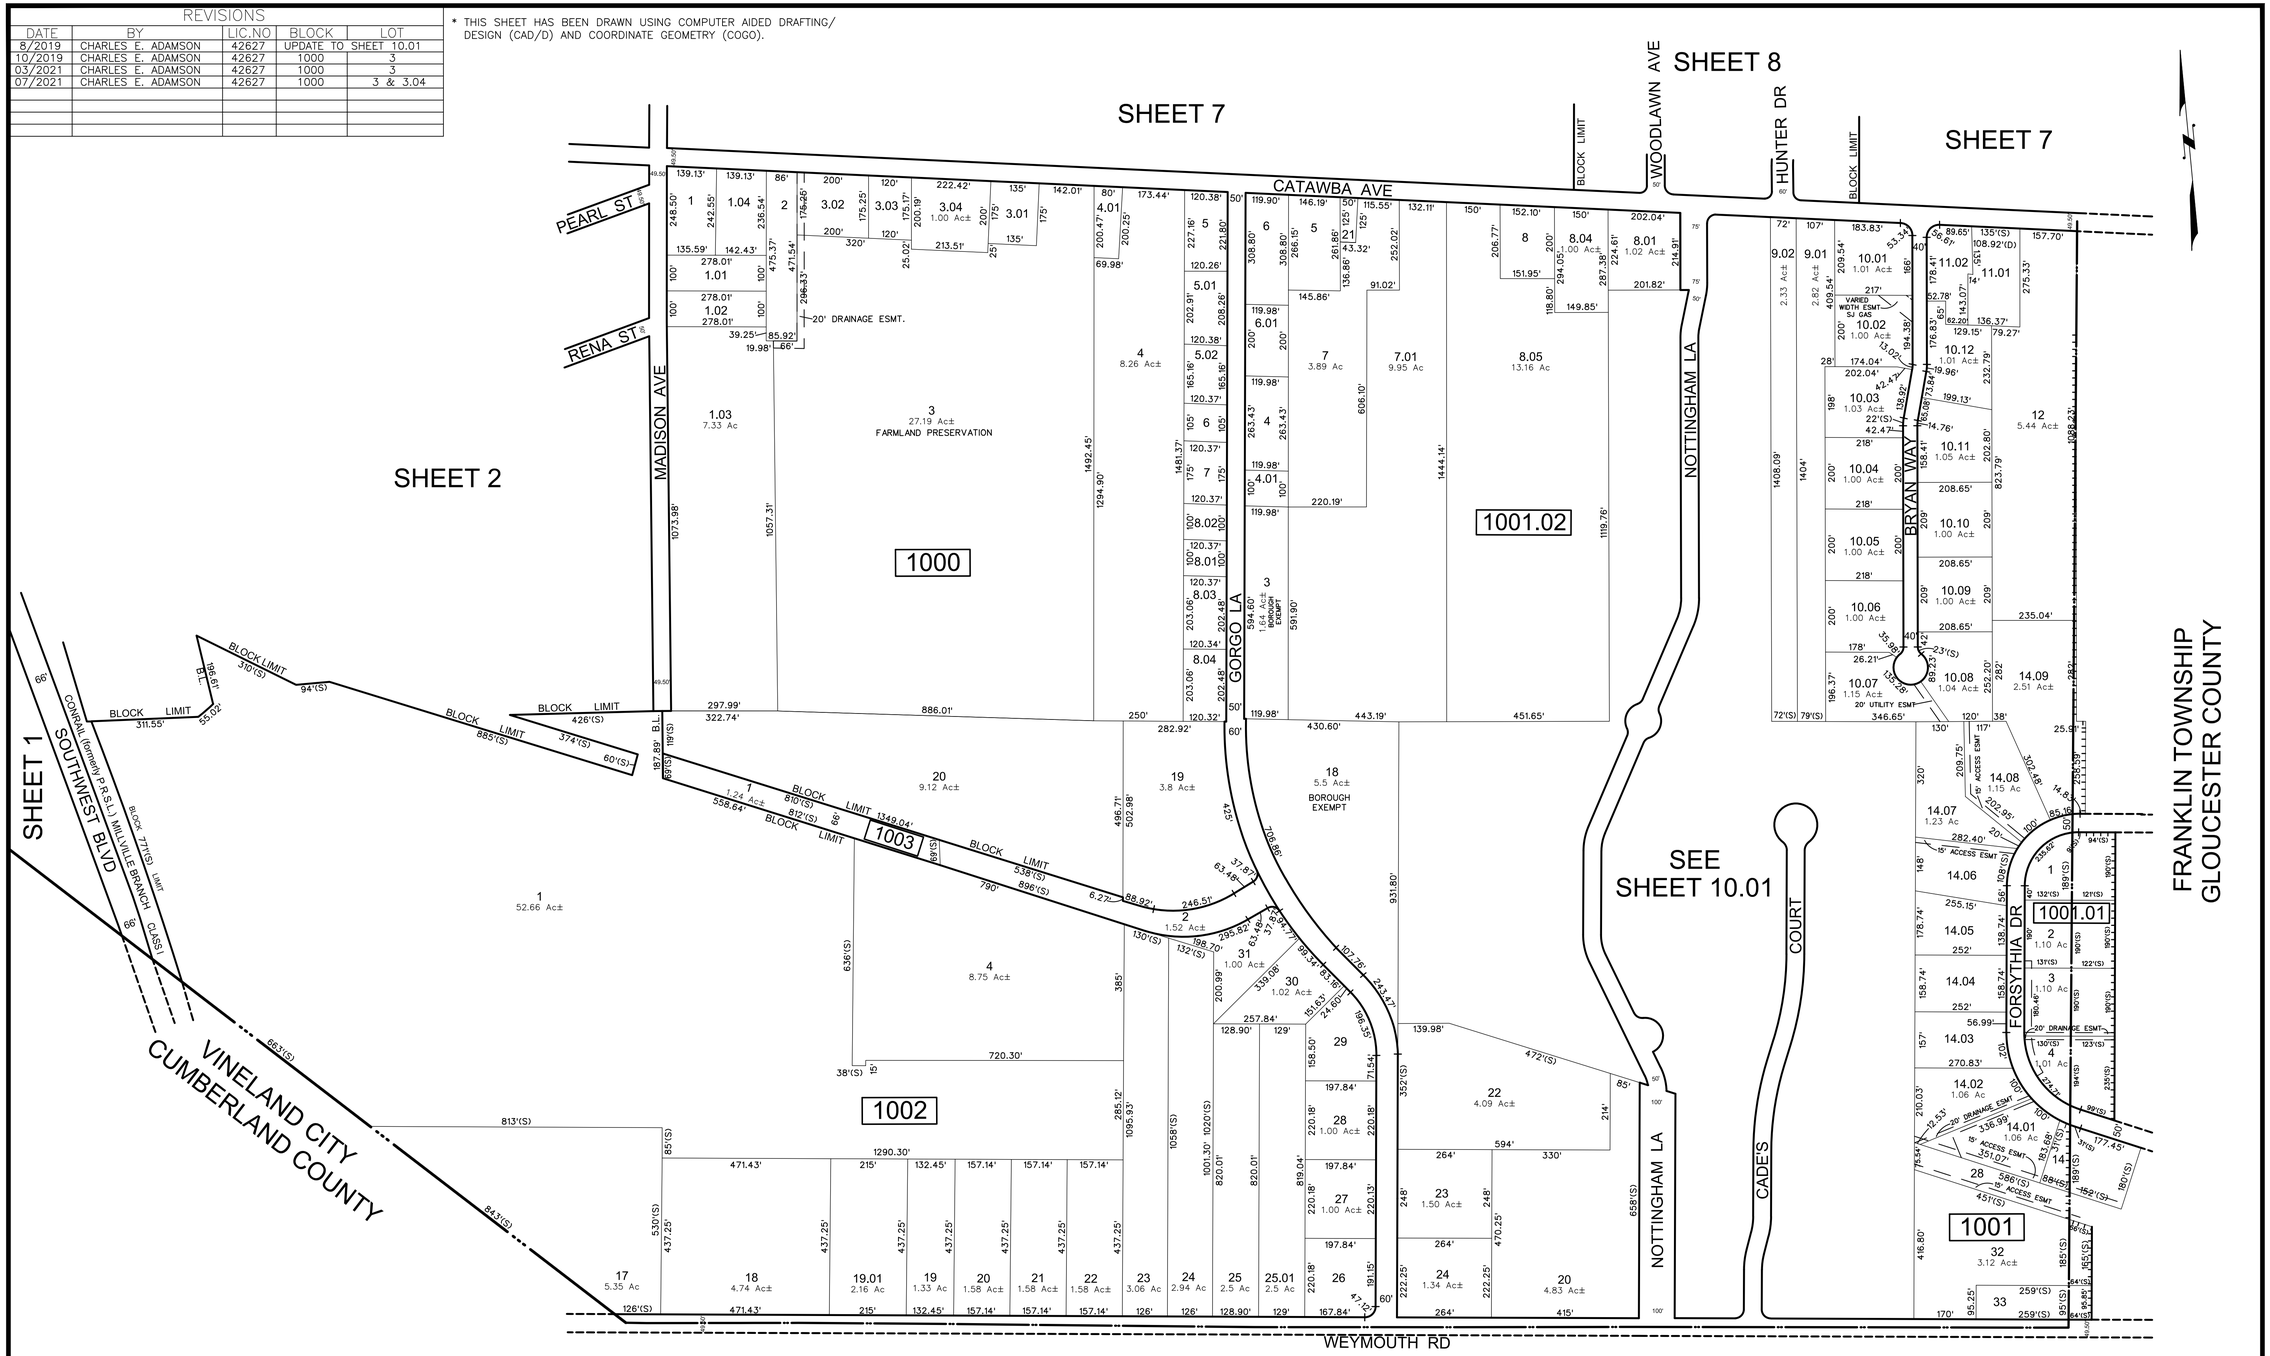

FRANKLIN TOWNSHIP
GLOUCESTER COUNTY

THIS MAP HAS BEEN GIVEN A FORMAL CERTIFICATION BY THE DIVISION OF TAXATION ON NOVEMBER 22, 2011 SIGNED BY SUE DAVISON, CTA AND ASSIGNED SERIAL NUMBER 980

TAX MAP
BOROUGH OF NEWFIELD

GLOUCESTER COUNTY — NEW JERSEY
SCALE: 1" = 200' — DATE: JUNE 2011

CHARLES A. ATKINSON

PROFESSIONAL LAND SURVEYOR
NEW JERSEY LICENSE NO. 33994
850 SO. WHITE HORSE PIKE
HAMMONTON, NEW JERSEY 08037
COA# 24GA27973300