
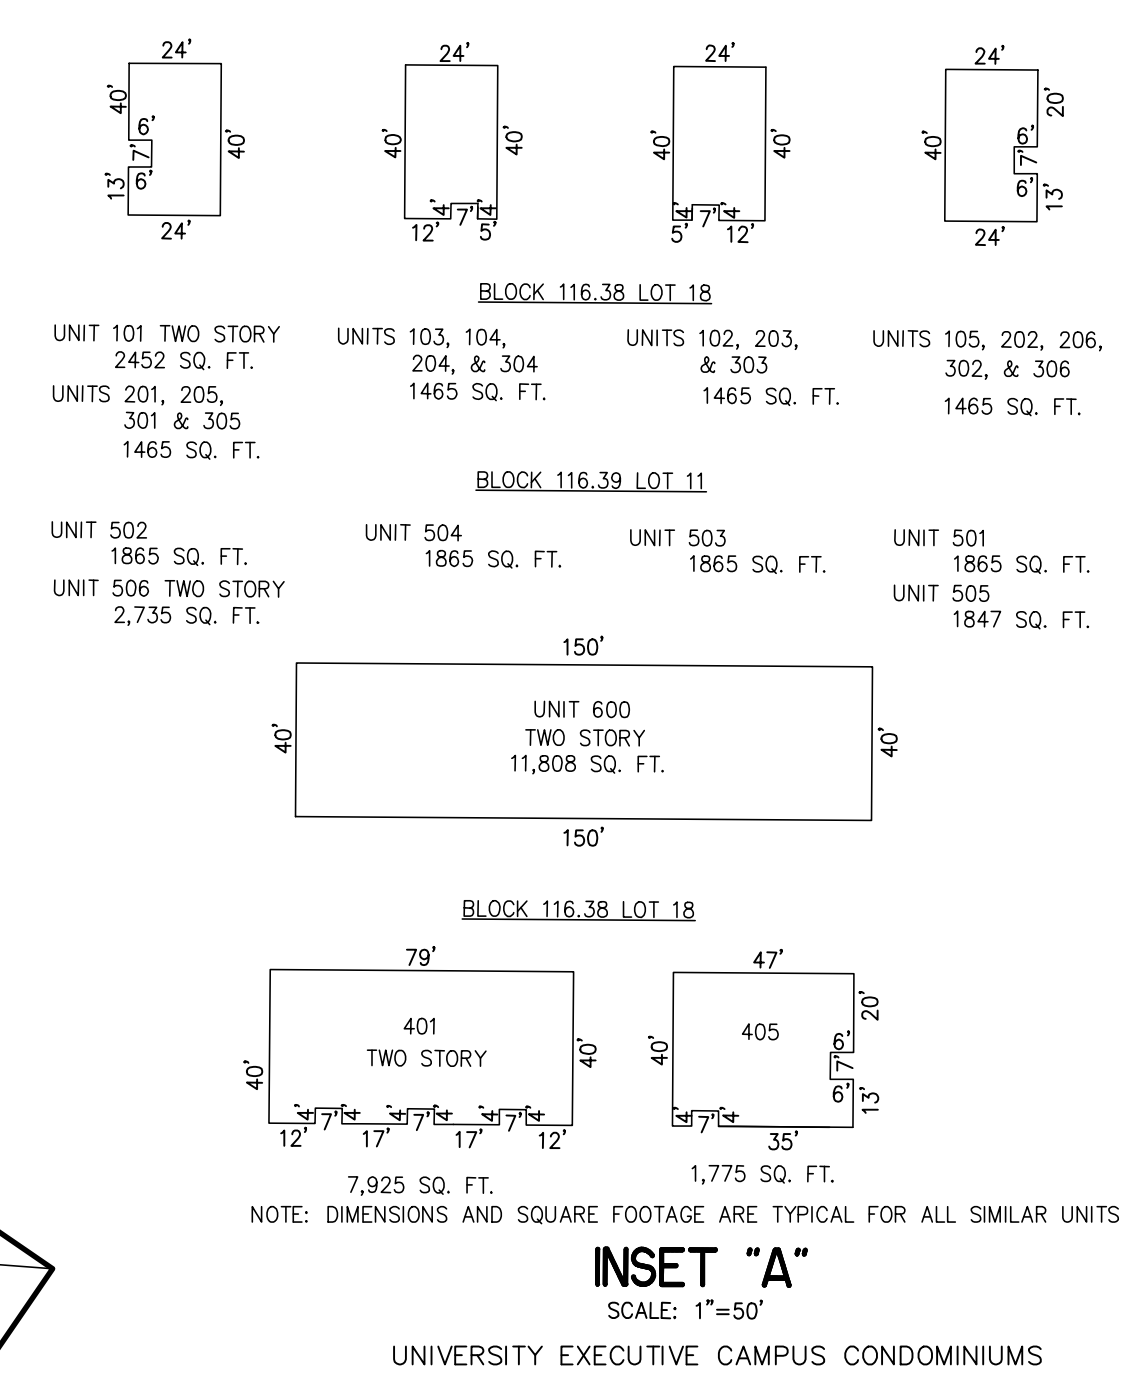


UNIVERSITY EXECUTIVE CAMPUS  
TAKEN FROM OLD SHEET 20.18  
MILL RUN  
TAKEN FROM OLD SHEETS 20.04, 20.05, 20.18, AND PART OF 20.06

| REVISIONS |    |        |       |     |
|-----------|----|--------|-------|-----|
| DATE      | BY | LIC.NO | BLOCK | LOT |
|           |    |        |       |     |
|           |    |        |       |     |
\* THIS SHEET HAS BEEN DRAWN USING COMPUTER AIDED DRAFTING/  
DESIGN (CAD/D) AND COORDINATE GEOMETRY (COGO).

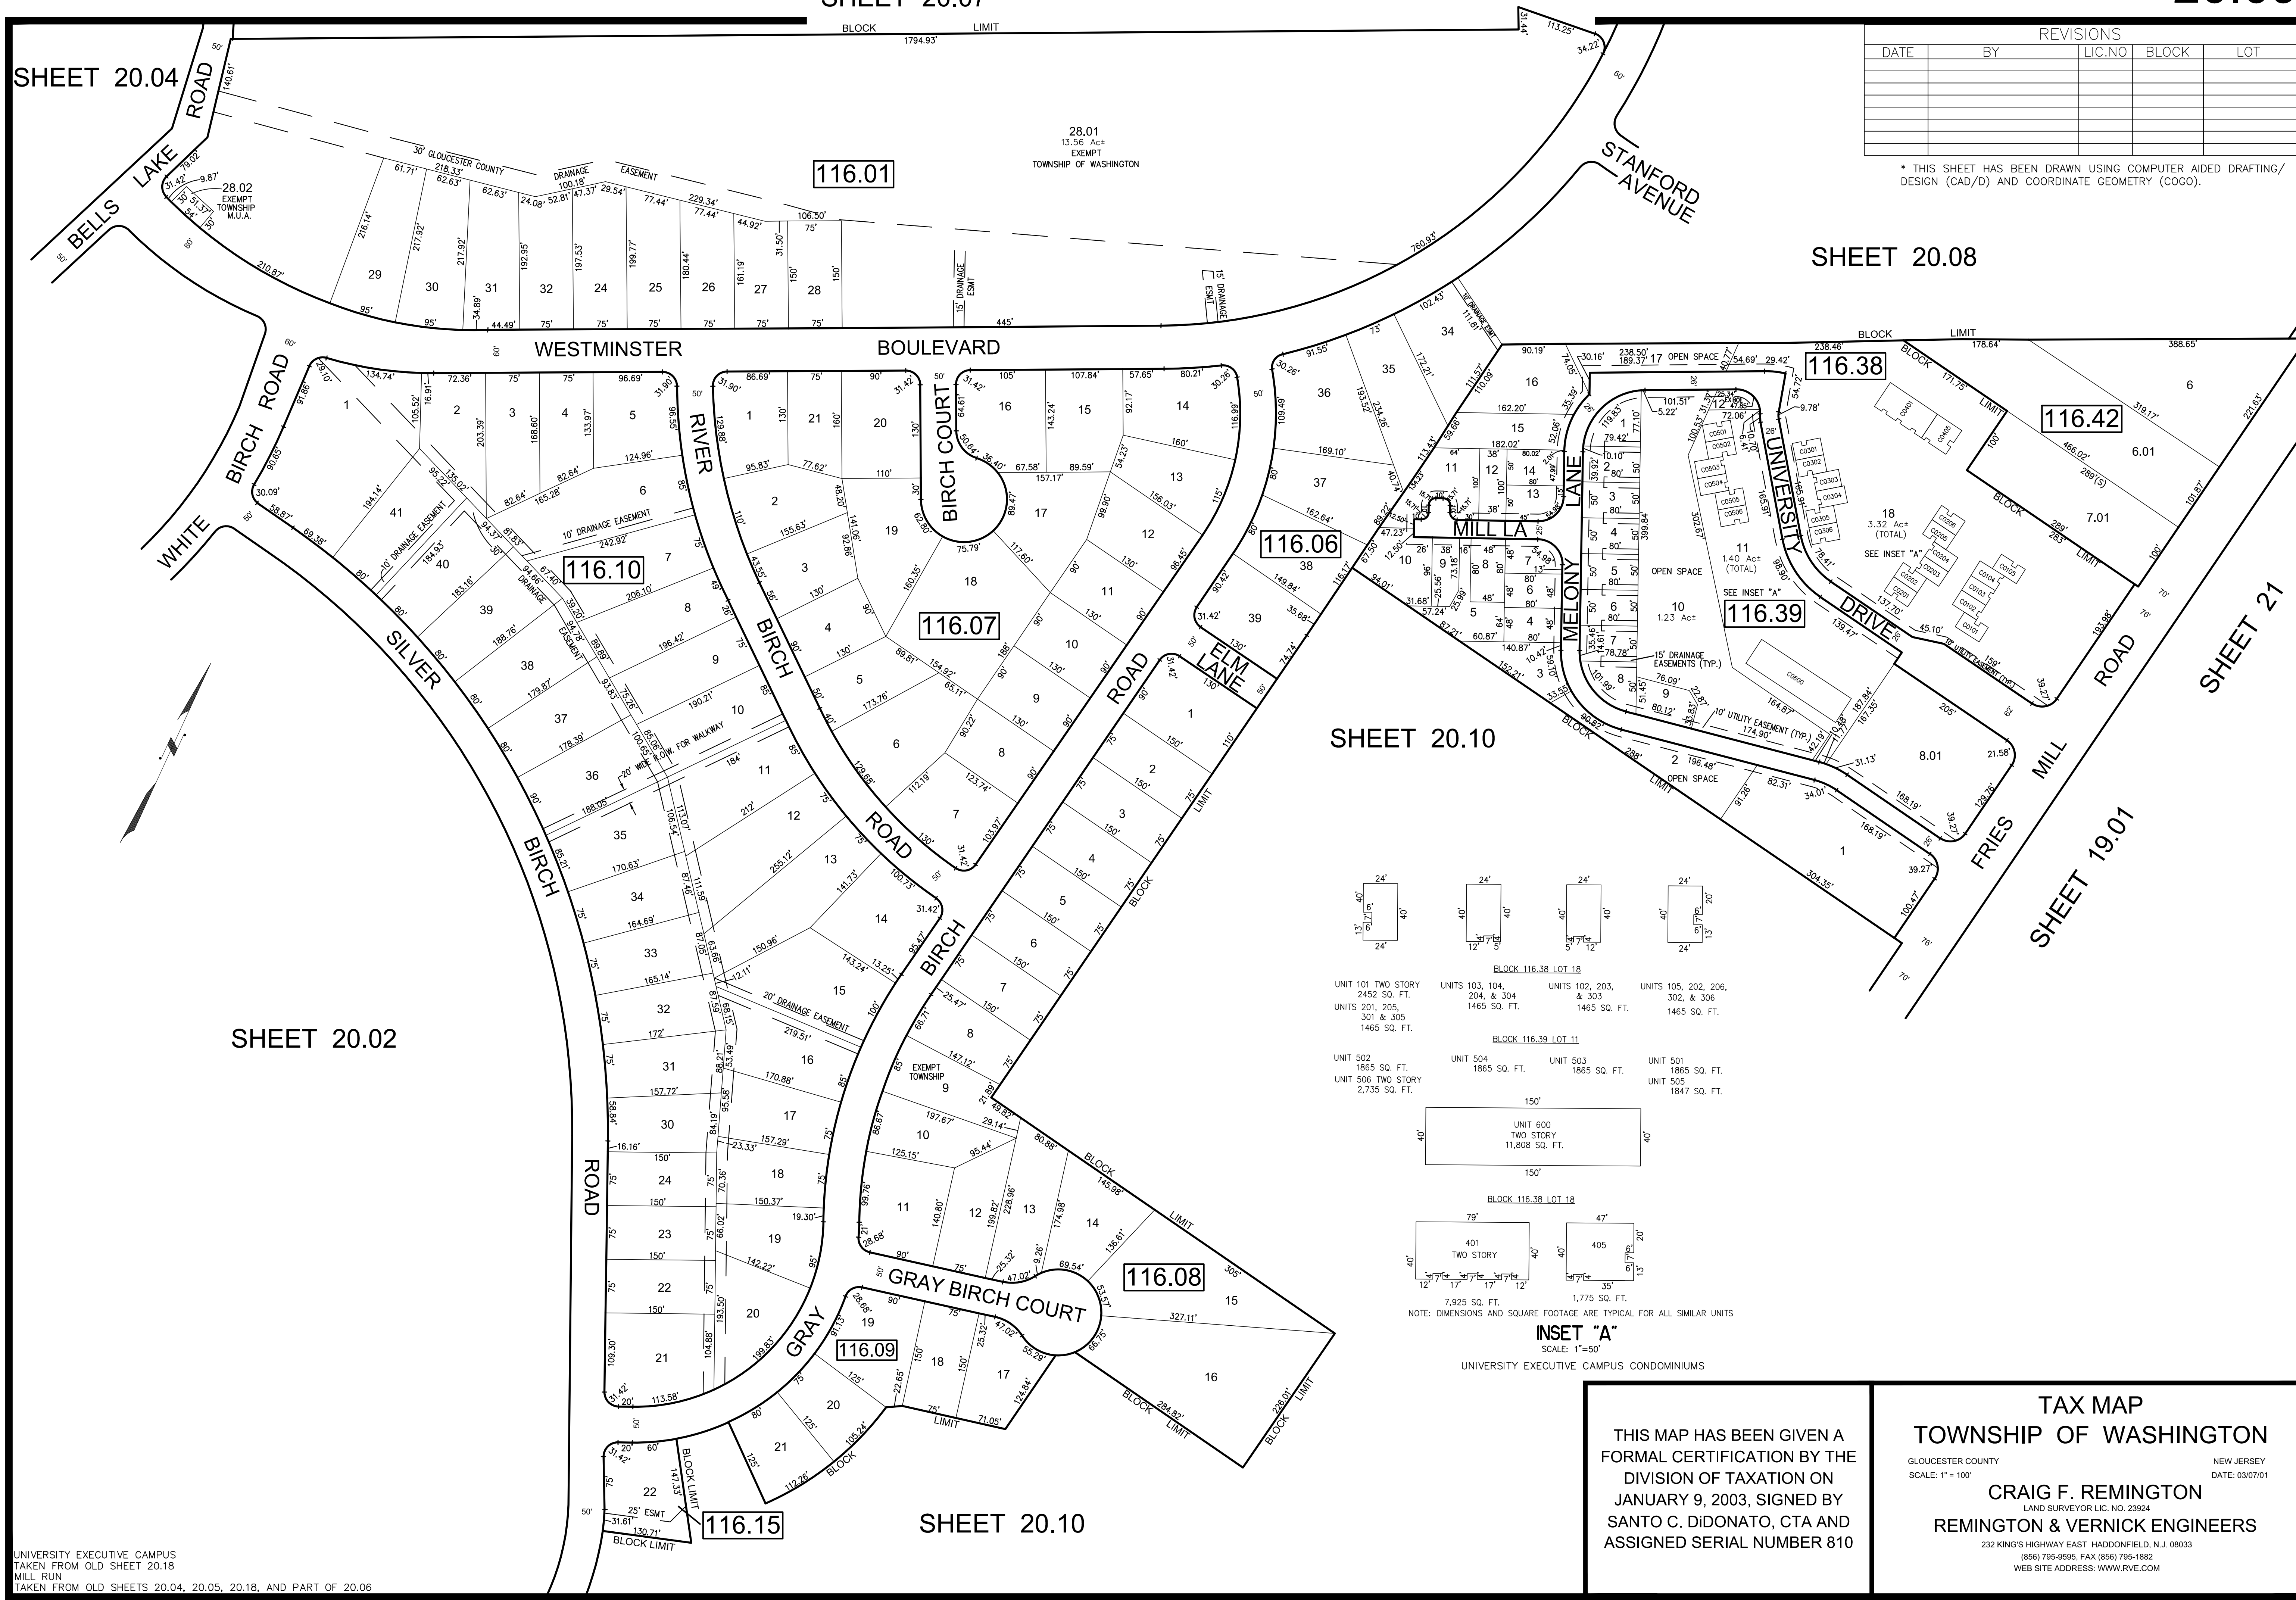

THIS MAP HAS BEEN GIVEN A  
FORMAL CERTIFICATION BY THE  
DIVISION OF TAXATION ON  
JANUARY 9, 2003, SIGNED BY  
SANTO C. DiDONATO, CTA AND  
ASSIGNED SERIAL NUMBER 810

TAX MAP  
TOWNSHIP OF WASHINGTON  
GLOUCESTER COUNTY  
SCALE: 1" = 100'  
NEW JERSEY  
DATE: 03/07/01  
CRAIG F. REMINGTON  
LAND SURVEYOR LIC. NO. 23924  
REMINGTON & VERNICK ENGINEERS  
232 KING'S HIGHWAY EAST HADDONFIELD, N.J. 08033  
(856) 795-9595, FAX (856) 795-1882  
WEB SITE ADDRESS: WWW.RVE.COM