


REVISIONS				
DATE	BY	LIC.NO	BLOCK	LOT

* THIS SHEET HAS BEEN DRAWN USING COMPUTER AIDED DRAFTING/ DESIGN (CAD/D) AND COORDINATE GEOMETRY (COGO).

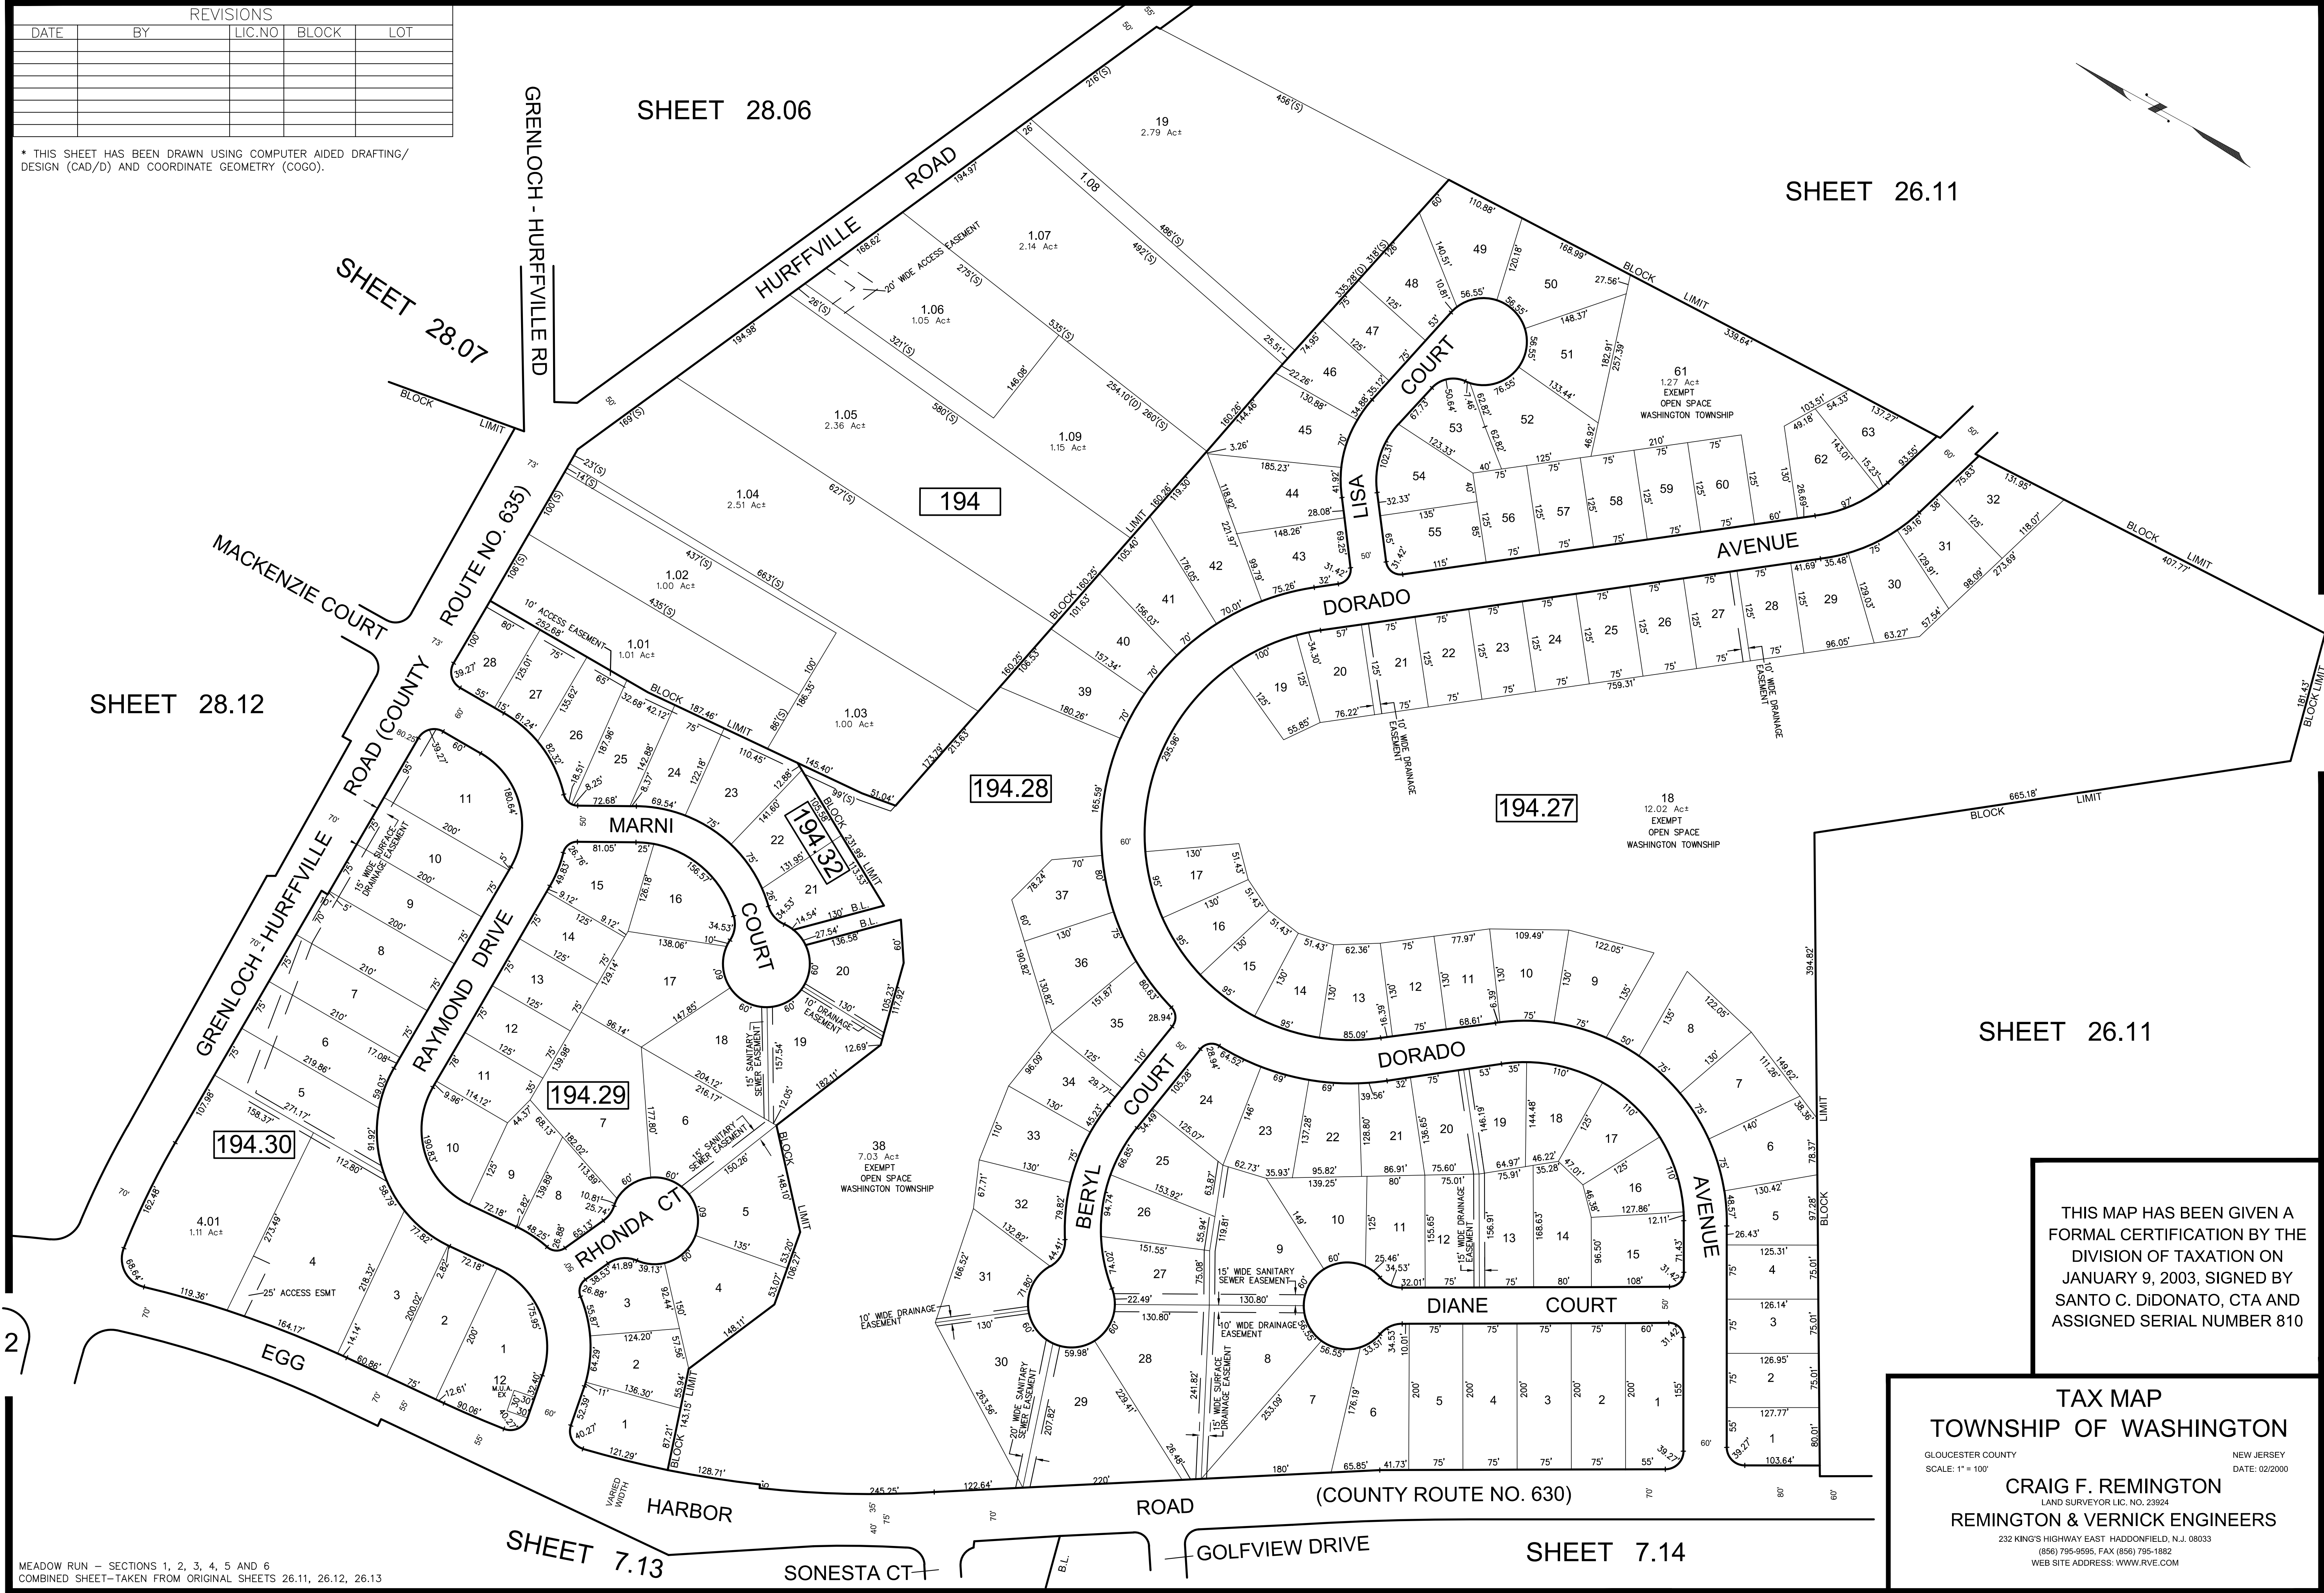

THIS MAP HAS BEEN GIVEN A FORMAL CERTIFICATION BY THE DIVISION OF TAXATION ON JANUARY 9, 2003, SIGNED BY SANTO C. DiDONATO, CTA AND ASSIGNED SERIAL NUMBER 810

TAX MAP
TOWNSHIP OF WASHINGTON

GLoucester County NEW JERSEY
SCALE: 1" = 100' DATE: 02/2000

CRAIG F. REMINGTON
LAND SURVEYOR LIC. NO. 23924
REMINGTON & VERNICK ENGINEERS
232 KING'S HIGHWAY EAST HADDONFIELD, N.J. 08033
(856) 795-9595, FAX (856) 795-1882
WEB SITE ADDRESS: WWW.RVE.COM