REVISIONS				
DATE	BY	LIC.NO	BLOCK	LOT
09/2023	CHARLES E. ADAMSON	42627	413.01	29-EASEMENT
09/2023	CHARLES E. ADAMSON	42627	413.01	30-EASEMENT

* THIS SHEET HAS BEEN DRAWN USING COMPUTER AIDED DRAFTING/ DESIGN (CAD/D) AND COORDINATE GEOMETRY (COGO).

TAX MAP
BOROUGH OF GLASSBORO

GLOUCESTER COUNTY NEW JERSEY

SCALE: 1" = 50' DATE: 4-22-2021

CHARLES E. ADAMSON N.J.P.L.S. LIC. NO. 42627

REMINGTON & VERNICK ENGINEERS
232 KINGS HIGHWAY EAST, HADDONFIELD, NJ 08033
(856) 795-9595, FAX (856) 795-1882, WEB SITE ADDRESS: WWW.RVE.COM
Certificate of Authorization: 24 GA 28003300
~ENGINEERING EXCELLENCE~
COA# 24GA27973300

SHEET 3.14

SHEET 3.14
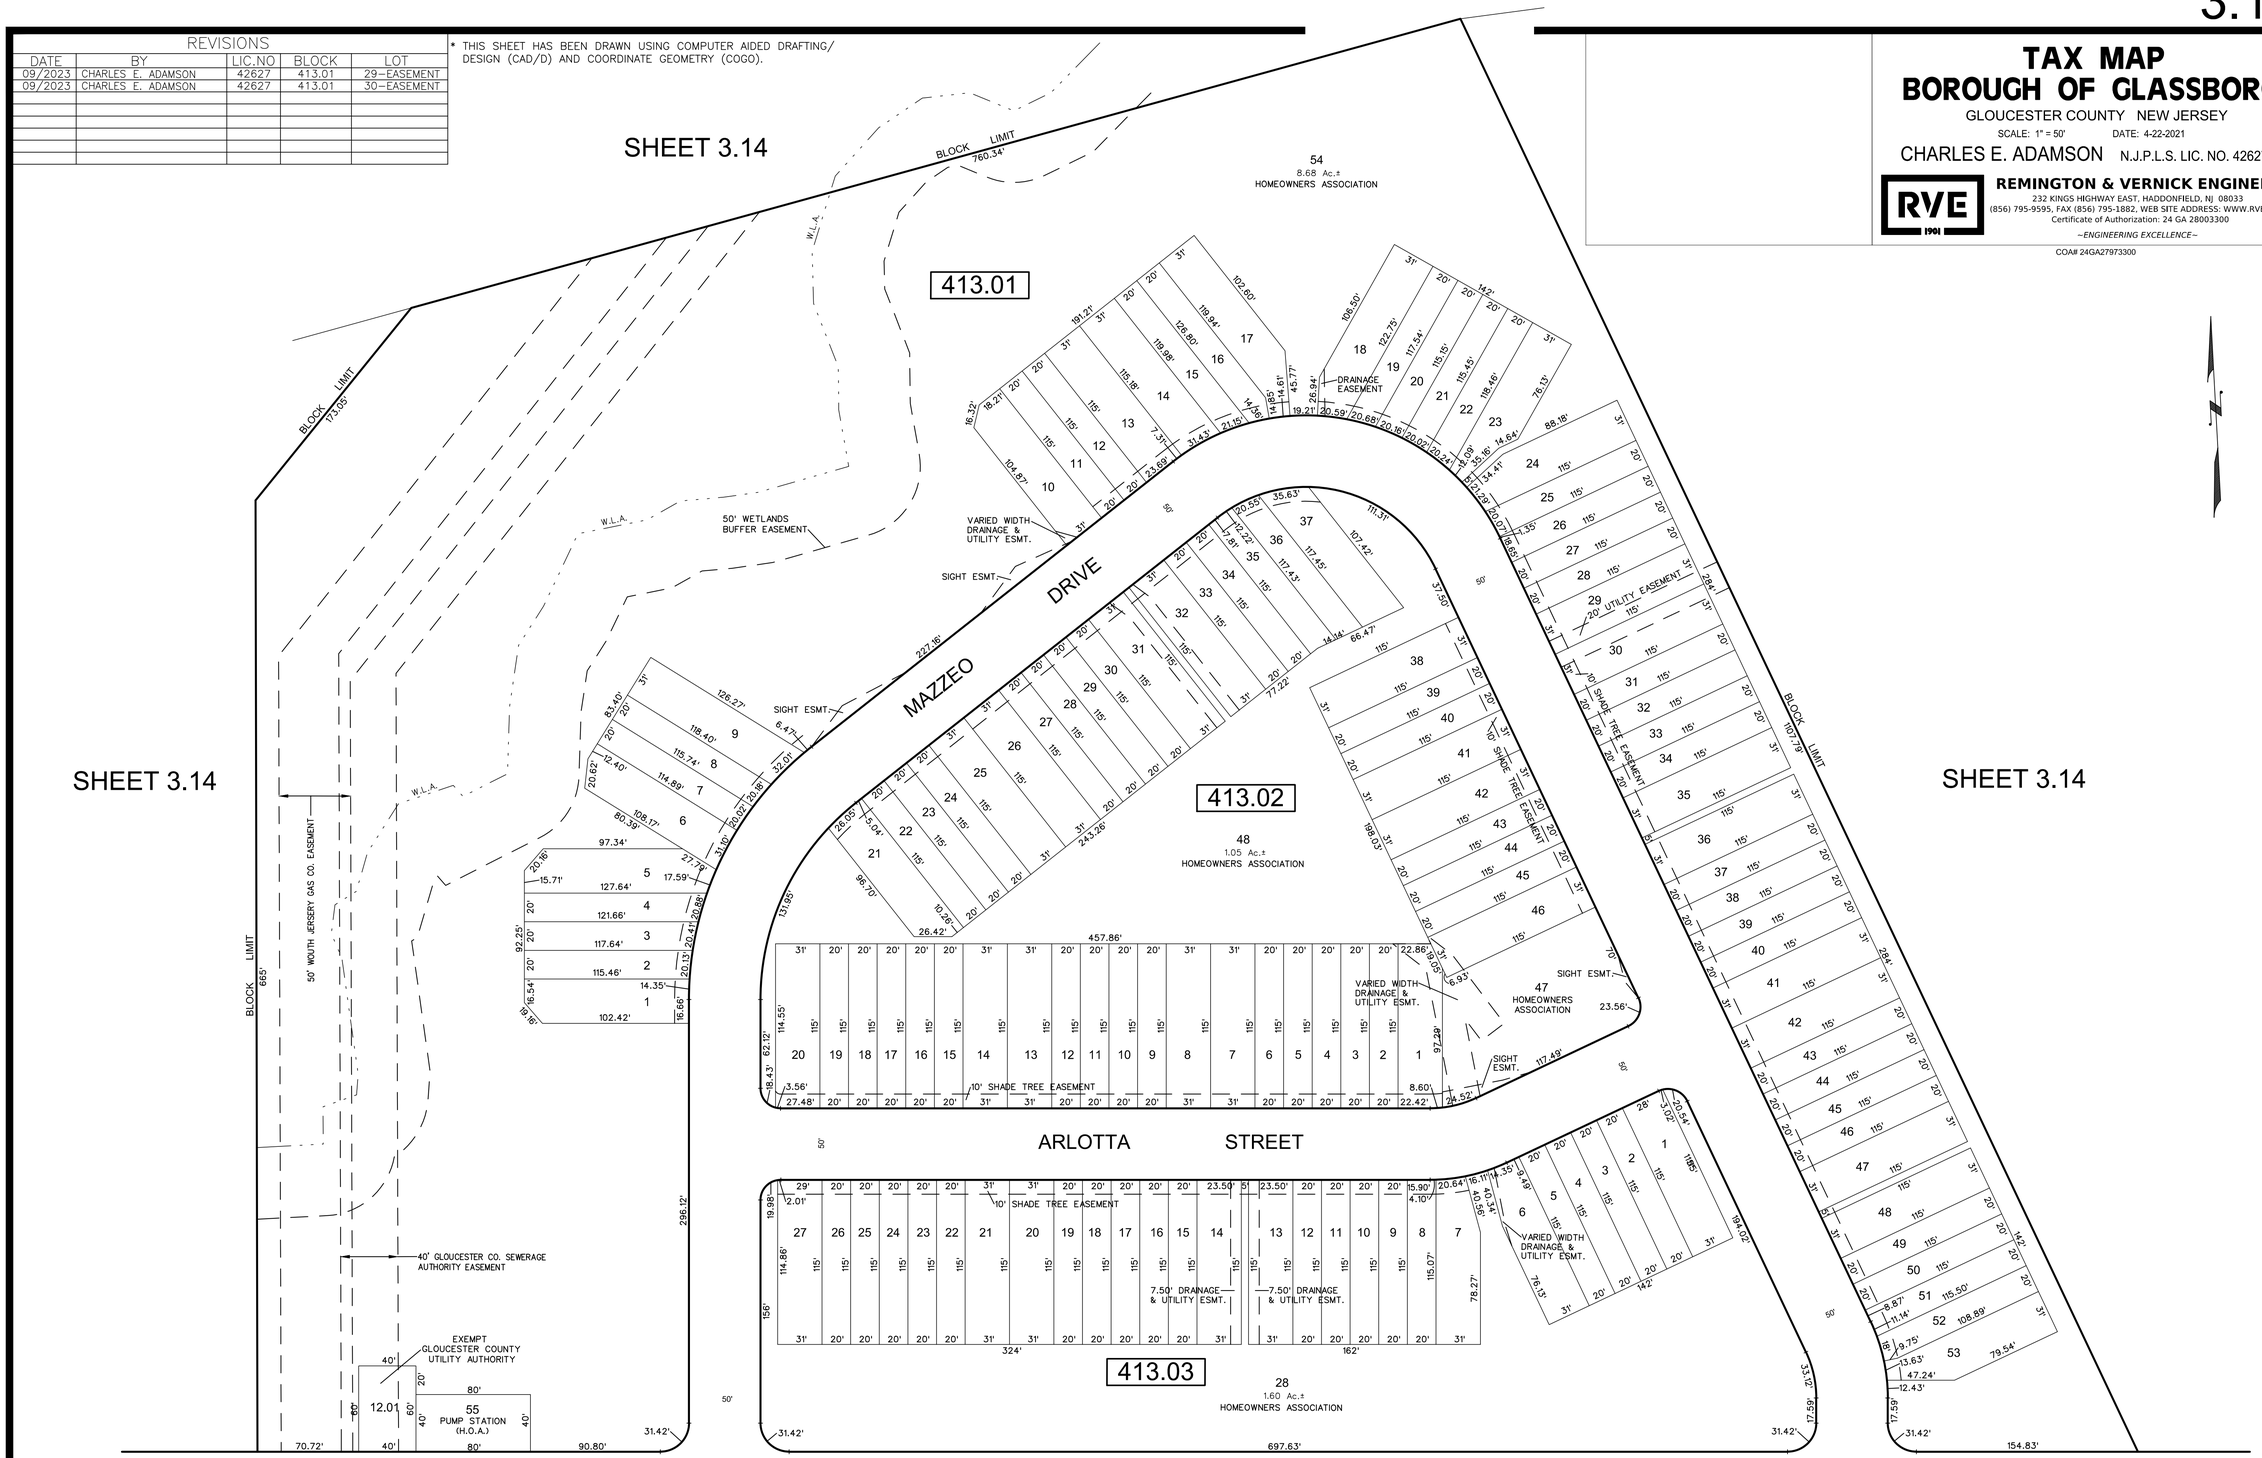
SHEET 3.14