


WEST DEPTFORD TOWNSHIP
GLOUCESTER COUNTY

SHEET 1.01

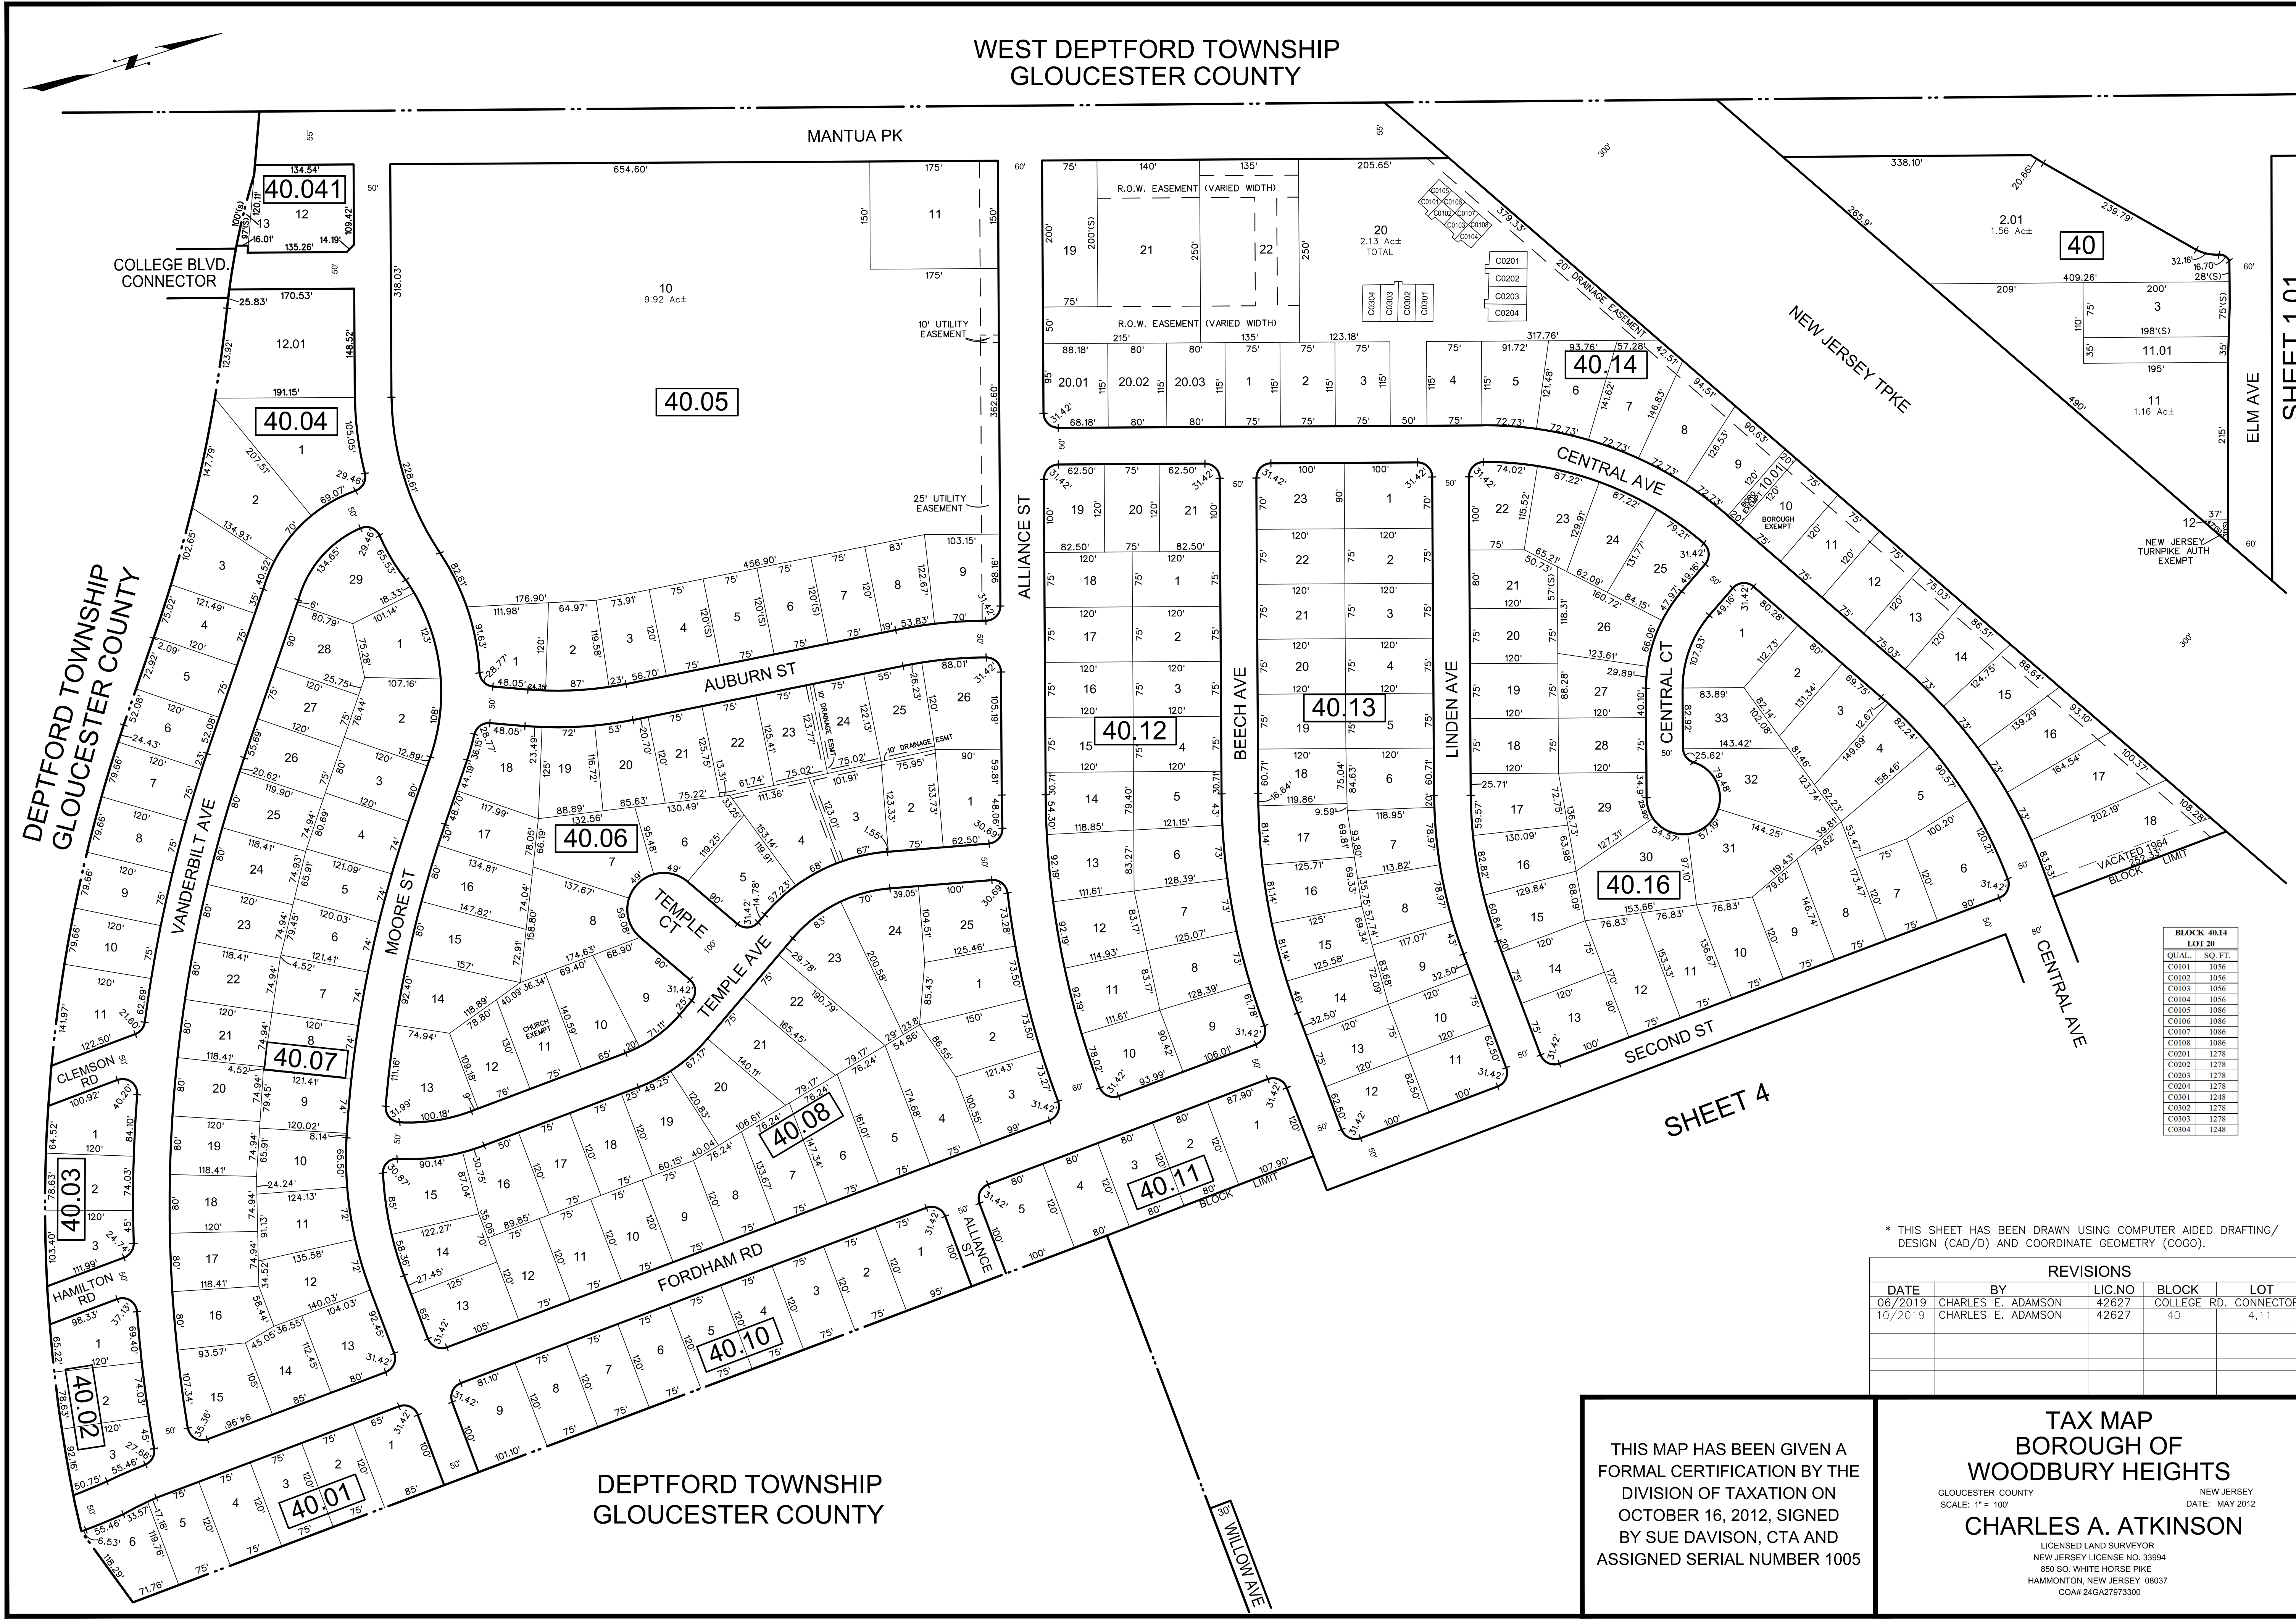

BLOCK 40.14	
LOT 20	
QUAL	SQ. FT.
C0101	1056
C0102	1056
C0103	1056
C0104	1056
C0105	1086
C0106	1086
C0107	1086
C0108	1086
C0201	1278
C0202	1278
C0203	1278
C0301	1248
C0302	1278
C0303	1278
C0304	1248

* THIS SHEET HAS BEEN DRAWN USING COMPUTER AIDED DRAFTING/
DESIGN (CAD/D) AND COORDINATE GEOMETRY (COGO).

REVISIONS				
DATE	BY	LIC. NO.	BLOCK	LOT
06/2019	CHARLES E. ADAMSON	42627	COLLEGE RD. CONNECTOR	
10/2019	CHARLES E. ADAMSON	42627	40	4.11

THIS MAP HAS BEEN GIVEN A
FORMAL CERTIFICATION BY THE
DIVISION OF TAXATION ON
OCTOBER 16, 2012, SIGNED
BY SUE DAVISON, CTA AND
ASSIGNED SERIAL NUMBER 1005

TAX MAP
BOROUGH OF
WOODBURY HEIGHTS
GLOUCESTER COUNTY
SCALE: 1" = 100'
NEW JERSEY
DATE: MAY 2012
CHARLES A. ATKINSON
LICENSED LAND SURVEYOR
NEW JERSEY LICENSE NO. 33994
850 SO. WHITE HORSE PIKE
HAMMONTON, NEW JERSEY 08037
CON# 24GA27973300