


REVISIONS				
DATE	BY	LIC.NO	BLOCK	LOT
03/2023	CHARLES E. ADAMSON	42627	335	RIVER LA
08/2024	CHARLES E. ADAMSON	42627	STATE REVAL.	COMMENTS

* THIS SHEET HAS BEEN DRAWN USING COMPUTER AIDED DRAFTING/
DESIGN (CAD/D) AND COORDINATE GEOMETRY (COCO).

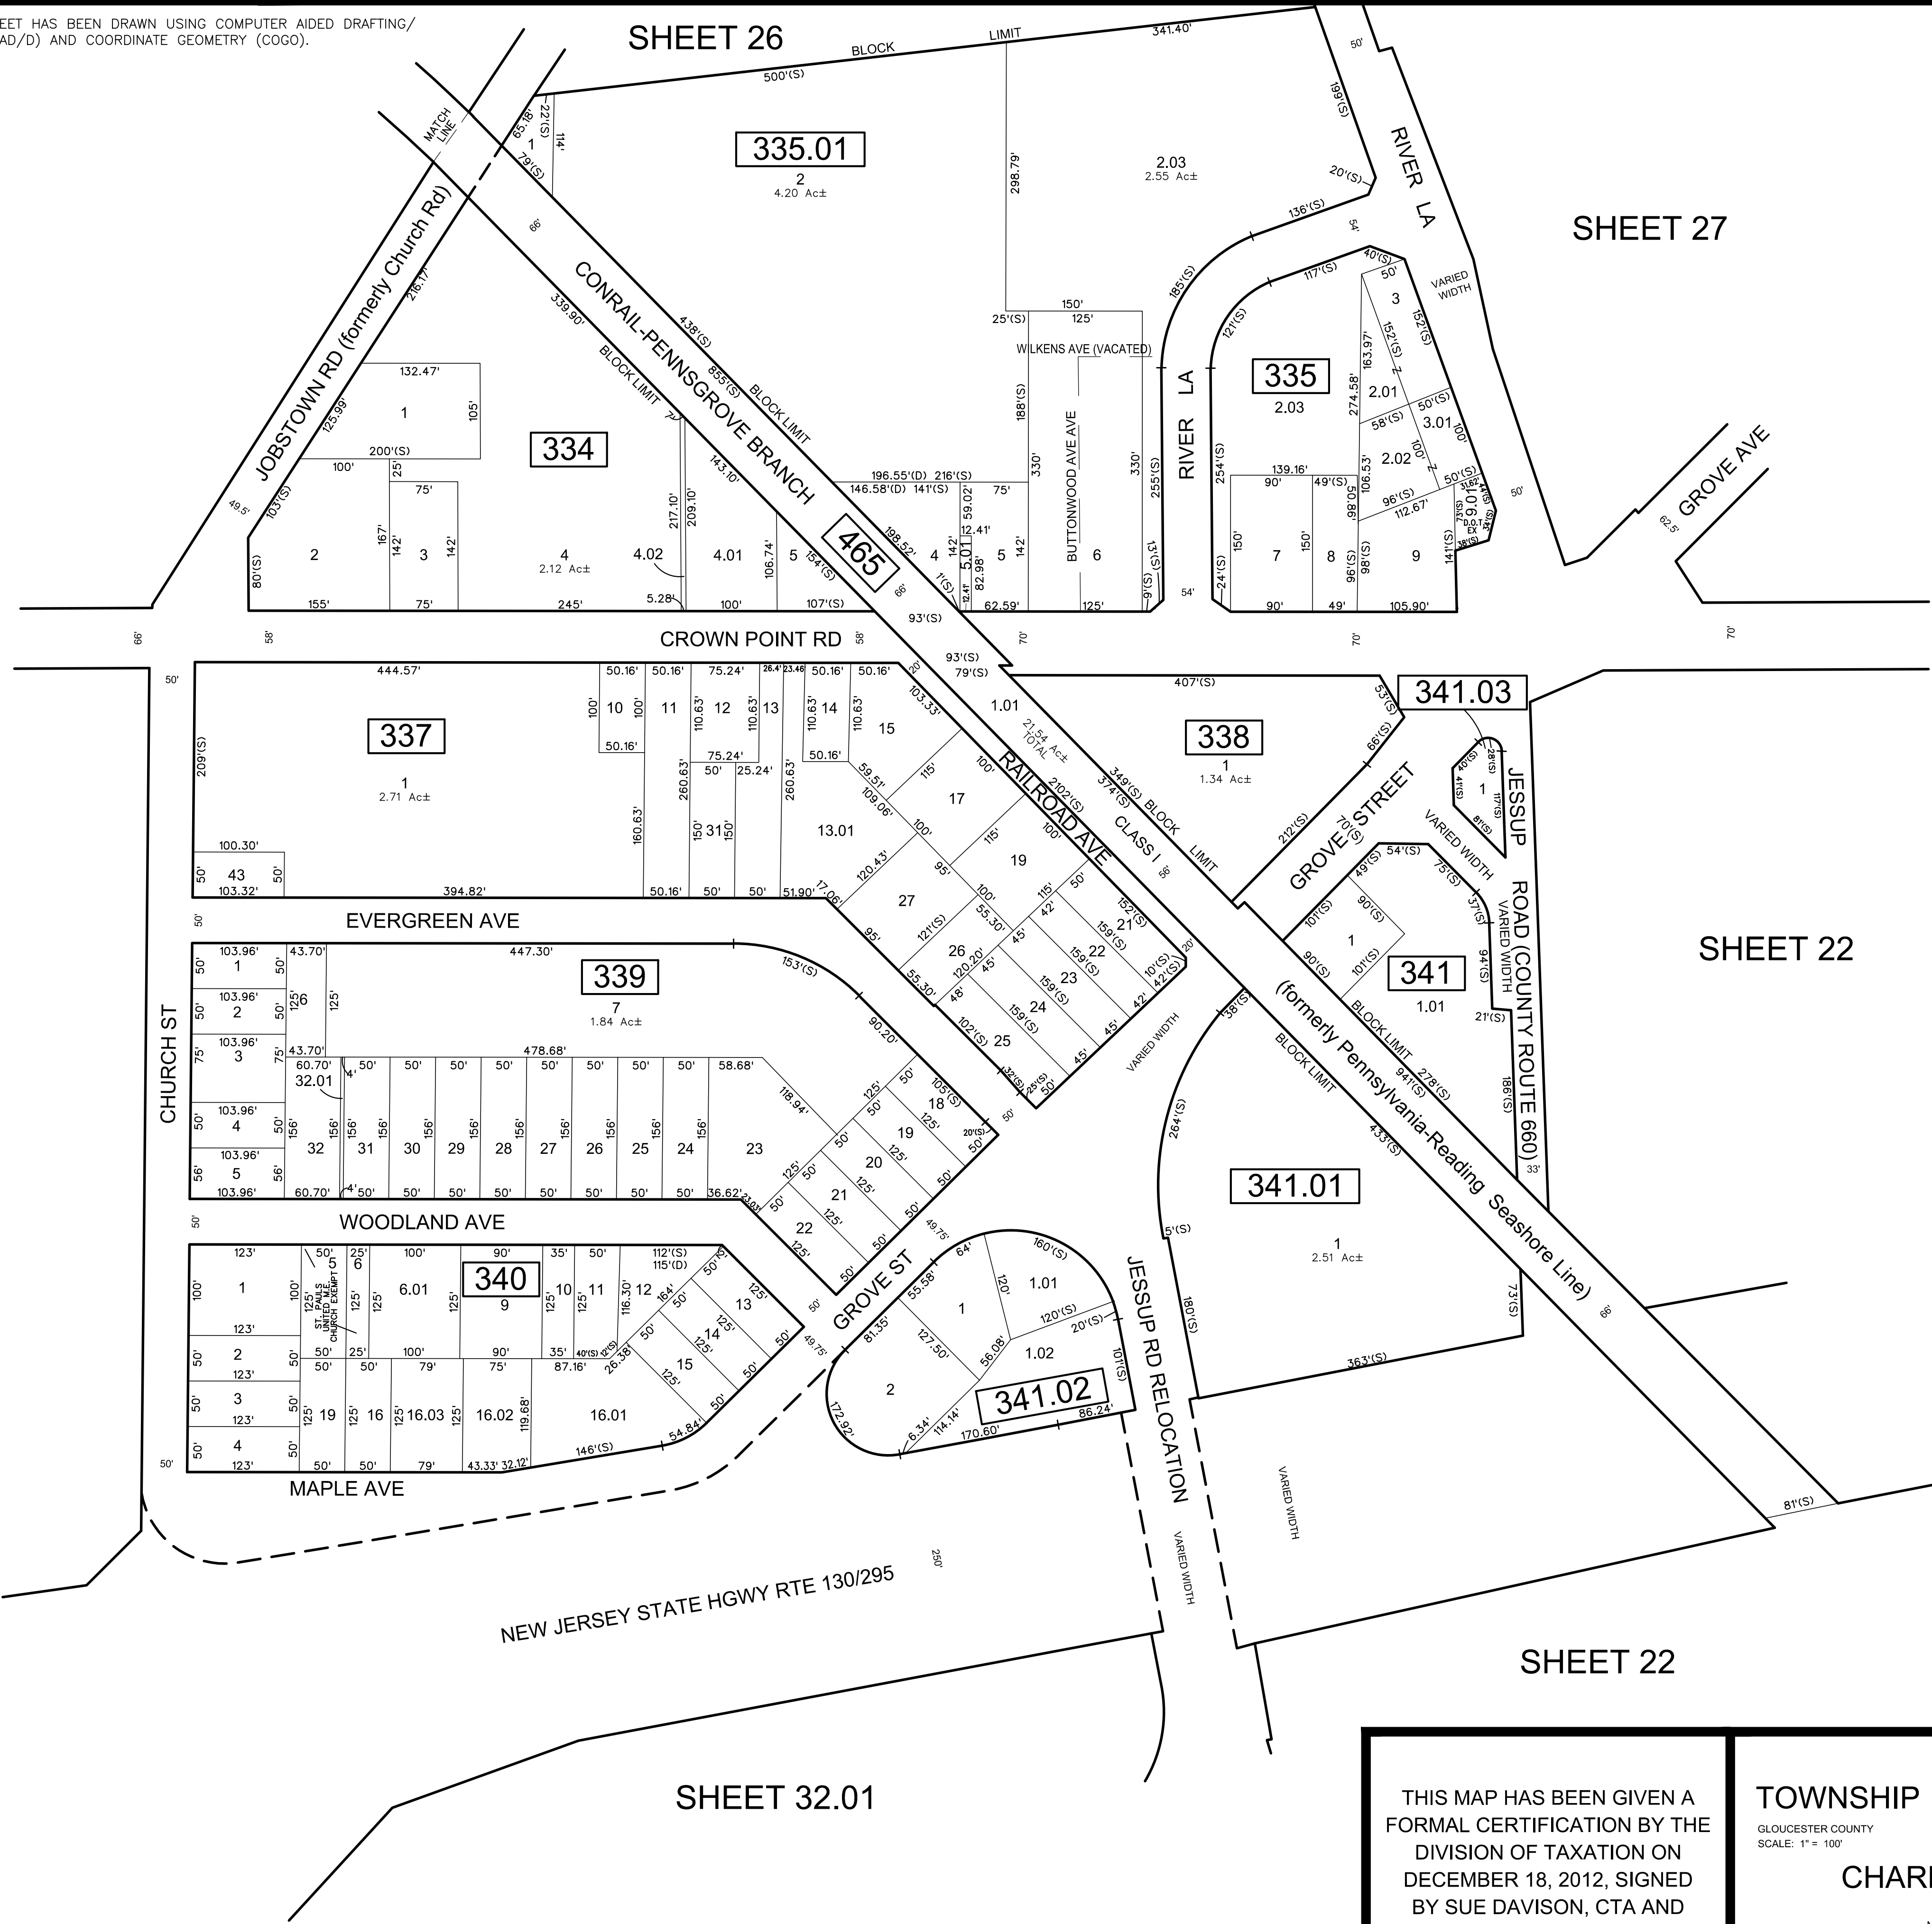

SHEET 29

SHEET 27

SHEET 22

SHEET 22

SHEET 32.01

THIS MAP HAS BEEN GIVEN A FORMAL CERTIFICATION BY THE DIVISION OF TAXATION ON DECEMBER 18, 2012, SIGNED BY SUE DAVISON, CTA AND ASSIGNED SERIAL NUMBER 1013

TAX MAP
TOWNSHIP OF WEST DEPTFORD
GLoucester County
SCALE: 1" = 100'
NEW JERSEY
DATE: JUNE 2011
CHARLES A. ATKINSON
LICENSED LAND SURVEYOR
NEW JERSEY LICENSE NO. 33994
850 SO. WHITE HORSE PIKE
HAMMONTON, NEW JERSEY 08037
COA# 24GA27973300