


IT IS HEREBY CERTIFIED THAT LANDS SUBDIVIDED BY THIS MAP ARE OWNED BY TITLE OF RECORD AND THAT CONSENT TO THE APPROVAL OF SAID PLAN IS GIVEN BY
John J. Casella 5/8/06
DATE _____ OWNER _____

I HEREBY CERTIFY TO THE BEST OF MY KNOWLEDGE AND BELIEF THIS MAP AND LAND SURVEY DATED 5/26/04 MEETS THE MINIMUM SURVEY DETAIL REQUIREMENTS, WITH OUTBOUND CORNERS MARKED, AS PROMULGATED BY THE STATE BOARD OF PROFESSIONAL ENGINEERS AND LAND SURVEYORS, AND HAS BEEN MADE UNDER MY SUPERVISION, AND COMPLIES WITH THE PROVISIONS OF THE MAP PLUNGING LAW AND THAT THE OUTBOUND CORNER MARKERS AS SHOWN HAVE BEEN FOUND OR SET.

8/24/06 Margaret Kulik
DATE _____ MUNICIPAL CLERK _____

THE INTERIOR MONUMENTS SHOWN ON THIS MAP SHALL BE SET WITHIN AN APPROPRIATE TIME LIMIT AS PROVIDED FOR IN THE "MUNICIPAL LAND USE LAW," P.L. 1975, C.231 (C.40:55-1 ET SEQ.) OR LOCAL ORDINANCE.

I CERTIFY THAT A BOND HAS BEEN GIVEN TO THE MUNICIPALITY, GUARANTEEING THE FUTURE SETTING OF THE MONUMENTS SHOWN ON THIS MAP AND SO DESIGNATED.

DATE _____ MUNICIPAL CLERK _____

I HEREBY CERTIFY THAT THE PUBLIC STREETS OR OTHER WAYS SHOWN HEREON HAVE BEEN APPROVED AS TO LOCATION AND WIDTH AND NAMES BY THE PROPER AUTHORITY.

DATE _____ MUNICIPAL CLERK _____

THIS MAP HAS BEEN REVIEWED AS PRESCRIBED BY R.S. 40:27-6.2 AND HAS BEEN APPROVED AS REQUIRED BY R.S. 40:27-6.3 ON _____

DATE _____ PLANNING DIRECTOR _____

DATE _____ ATTEST _____

I CERTIFY THAT THIS MAP WAS DULY APPROVED BY RESOLUTION OF THE PLANNING BOARD AT AN OFFICIAL MEETING HELD ON _____ HEREIN FURTHER CERTIFY THAT THE PLANNING BOARD IS THE CONSTITUTED PROPER AUTHORITY.

DATE _____ PLANNING BOARD SECRETARY _____



THIS PLAN IS HEREBY APPROVED BY THE PLANNING BOARD OF THE TOWNSHIP OF HARRISON, NEW JERSEY.
DATE _____ PLANNING BOARD CHAIRMAN _____

I HAVE CAREFULLY EXAMINED THIS MAP AND TO THE BEST OF MY KNOWLEDGE AND BELIEF FIND IT CONFORMS WITH THE PROVISIONS OF THE "MAP PLUNGING LAW," RESOLUTION OF APPROVAL AND THE MUNICIPAL ORDINANCES AND REQUIREMENTS APPLICABLE THERETO.
DATE _____ MUNICIPAL ENGINEER _____

THIS MAP IS CERTIFIED TO THE COUNTY CLERK AS CONFORMING TO THE PROVISIONS OF THE "MAP PLUNGING LAW" FOR THE GLOUCESTER COUNTY PLANNING BOARD.

DATE _____ PLANNING DIRECTOR _____

APPROVED
PLANNING BOARD ENGINEER
DEMINGTON & VERNICK ENGINEERS
EASEMENT
DETAILS

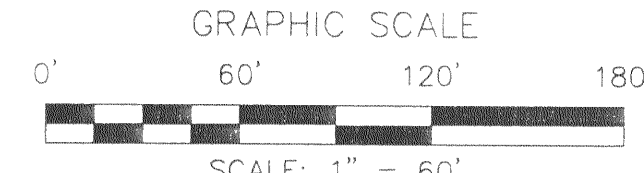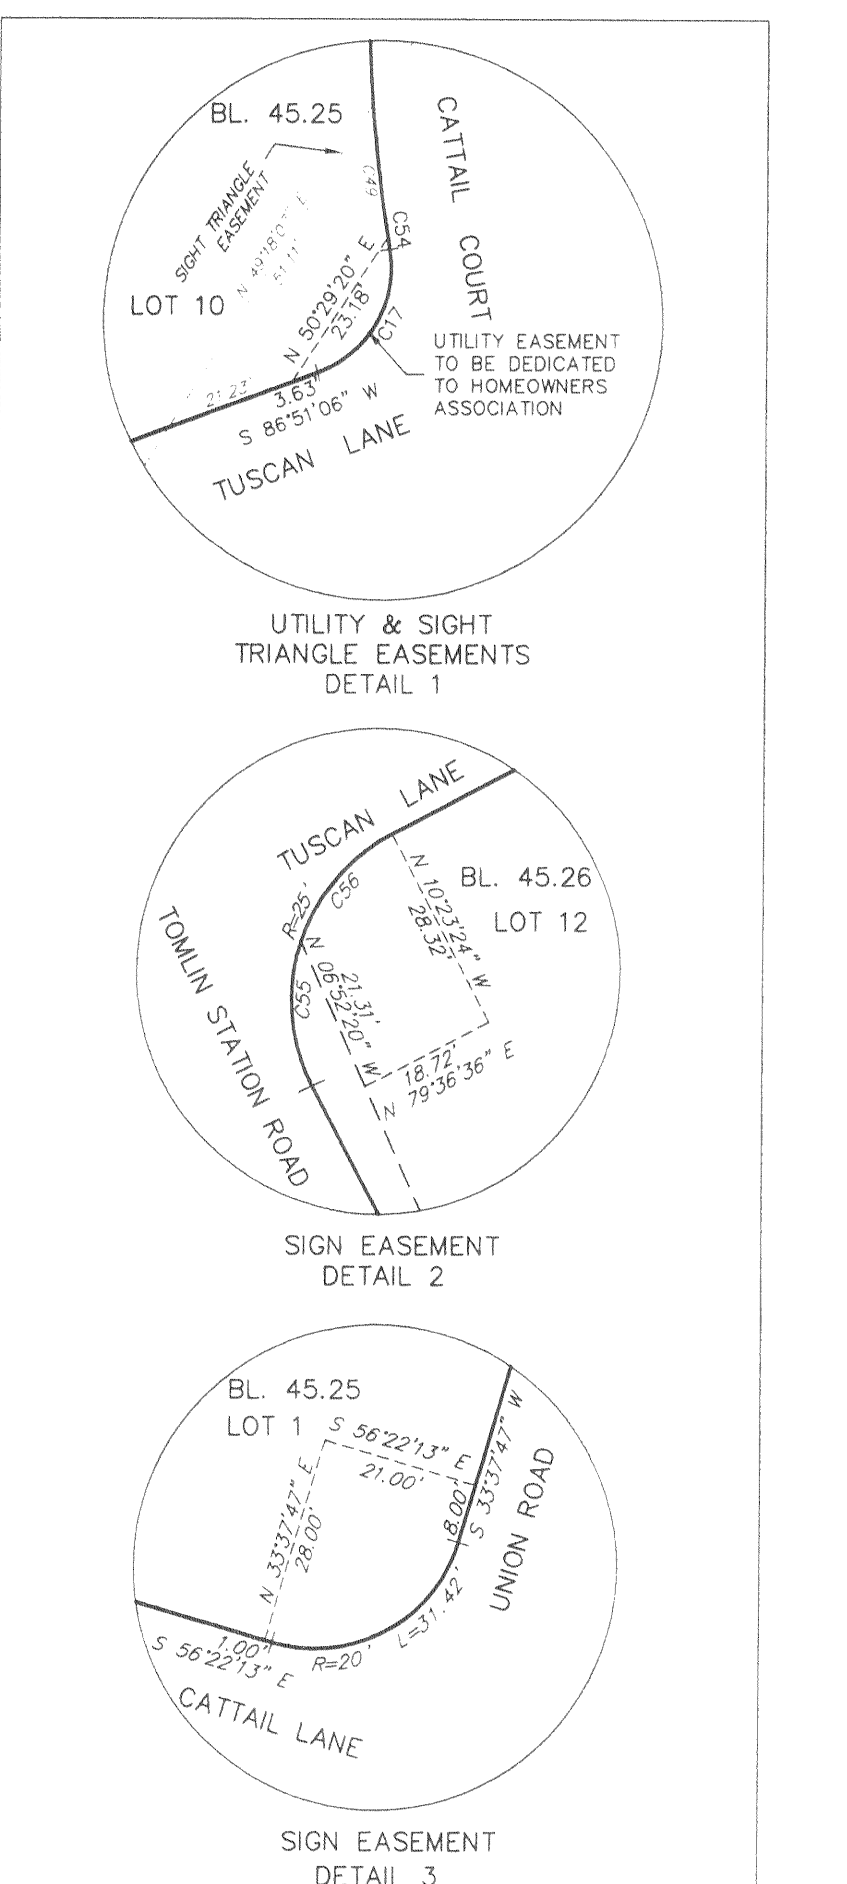

CURVE CHART					CURVE CHART					CURVE CHART				
CURVE	RADIUS	ARC LENGTH	CHORD BEARING	DELTA ANGLE	CURVE	RADIUS	ARC LENGTH	CHORD BEARING	DELTA ANGLE	CURVE	RADIUS	ARC LENGTH	CHORD BEARING	DELTA ANGLE

LINE CHART					LINE CHART					LINE CHART				
LINE	BEARING	DISTANCE	LINE	BEARING	DISTANCE	LINE	BEARING	DISTANCE	LINE	BEARING	DISTANCE	LINE	BEARING	DISTANCE
3. TOTAL AREA OF THIS SECTION = 46.23 AC
4. TOTAL AREA OF OPEN SPACE IN THIS SECTION = 4.39 AC
5. TOTAL AREA OF R.O.W. IN THIS SECTION = 4.34 AC
6. SIGHT TRIANGLE EASEMENTS GRANTED TO THE TOWNSHIP OF HARRISON FOR THE PURPOSES PROVIDED FOR AND EXPRESSED IN THE TOWNSHIP CODE
7. PROPERTY-IN-QUESTION CURRENTLY LOCATED WITHIN THE RESIDENTIAL-AGRICULTURAL R-1 ZONE
8. HORIZONTAL DATUM SHOWN ON THIS PLAN IS BASED ON NJSPCS 1983
9. PER GLOUCESTER COUNTY APPROVAL, NO SITE TRIANGLE EASEMENT IS REQUIRED OVER LOT 5.03, BLOCK 45.01

BULK REQUIREMENTS
SINGLE FAMILY DETACHED HOUSES
MINIMUM LOT AREA (±) 43,560 sq ft
MINIMUM LOT WIDTH (at bidg setback line) 35 ft
MINIMUM FRONT YARD 20 ft
MINIMUM SIDE YARD 20 ft
MINIMUM REAR YARD 20 ft
MAXIMUM NUMBER OF UNITS/STRUCTURE 1

OWNER:
JOHN J. CASSELLA
933 UNION ROAD
MULLICA HILL, NJ 08062

APPLICANT:
MIPRO HOMES, LLC
235-A TAUNTON BOULEVARD
MEDFORD, N.J. 08055

DATE 7/10/06

MARGARET KULIK, PLS

PROFESSIONAL LAND SURVEYOR, NEW JERSEY LIC. NO. 38943

PLAN OF LOTS

CASELLA FARMS

ORIGINAL TRACT: BLOCK 45.01, LOT 2

HARRISON TOWNSHIP, GLOUCESTER COUNTY, NEW JERSEY

PREPARED BY

CONSULTING ENGINEER SERVICES

PROFESSIONAL ENGINEERS, PLANNERS, & LAND SURVEYORS

150 DELSEA DRIVE, SUITE 1, SEWELL, NEW JERSEY 08080

PHONE (609) 228-2200 - FAX (609) 232-2246