

SECOND SECTION, **3447** PITMAN GROVE TERRACE.

BOROUGH OF PITMAN,
GLOUCESTER COUNTY, NEW JERSEY.
For Sale by - Philadelphia Suburban Company
Pitman Grove New Jersey.

Surveyed and Plotted
By W. M. Carter Woodbury N.J.
Scale 100 ft = 1-inch.

I George Vaux Jr. of the City of Philadelphia and State of Pennsylvania registered owner of the lands embraced on the accompanying Plan to be known as, "Second Section Pitman Grove Terrace," and subdivided into Lots, do hereby acknowledge and declare the same to be the official Plan of said Second Section Pitman Grove Terrace, situate in Pitman Borough, Gloucester County, New Jersey, and desire that said Plan shall be recorded according to law.


In witness whereof I have hereunto set my hand and seal this 20th day of July, in the year of our Lord one thousand nine hundred and seven.

George Vaux Jr.

State of Pennsylvania.
County of Philadelphia ss.

Be it remembered that on this 20th day of July, in the year of our Lord one thousand nine hundred and Seven, before me the Subscriber, a Foreign Commissioner of Deeds, for New Jersey, residing in the City and County of Philadelphia, personally appeared George Vaux Jr. who I am satisfied is the Grantor mentioned in the attached Instrument of Writing, and I having first made known to him, the contents thereof, he acknowledged that he signed sealed and delivered the same as his voluntary act and deed. All of which is hereby Certified.

William J. Hickson
Commissioner of Deeds for the State of New Jersey.

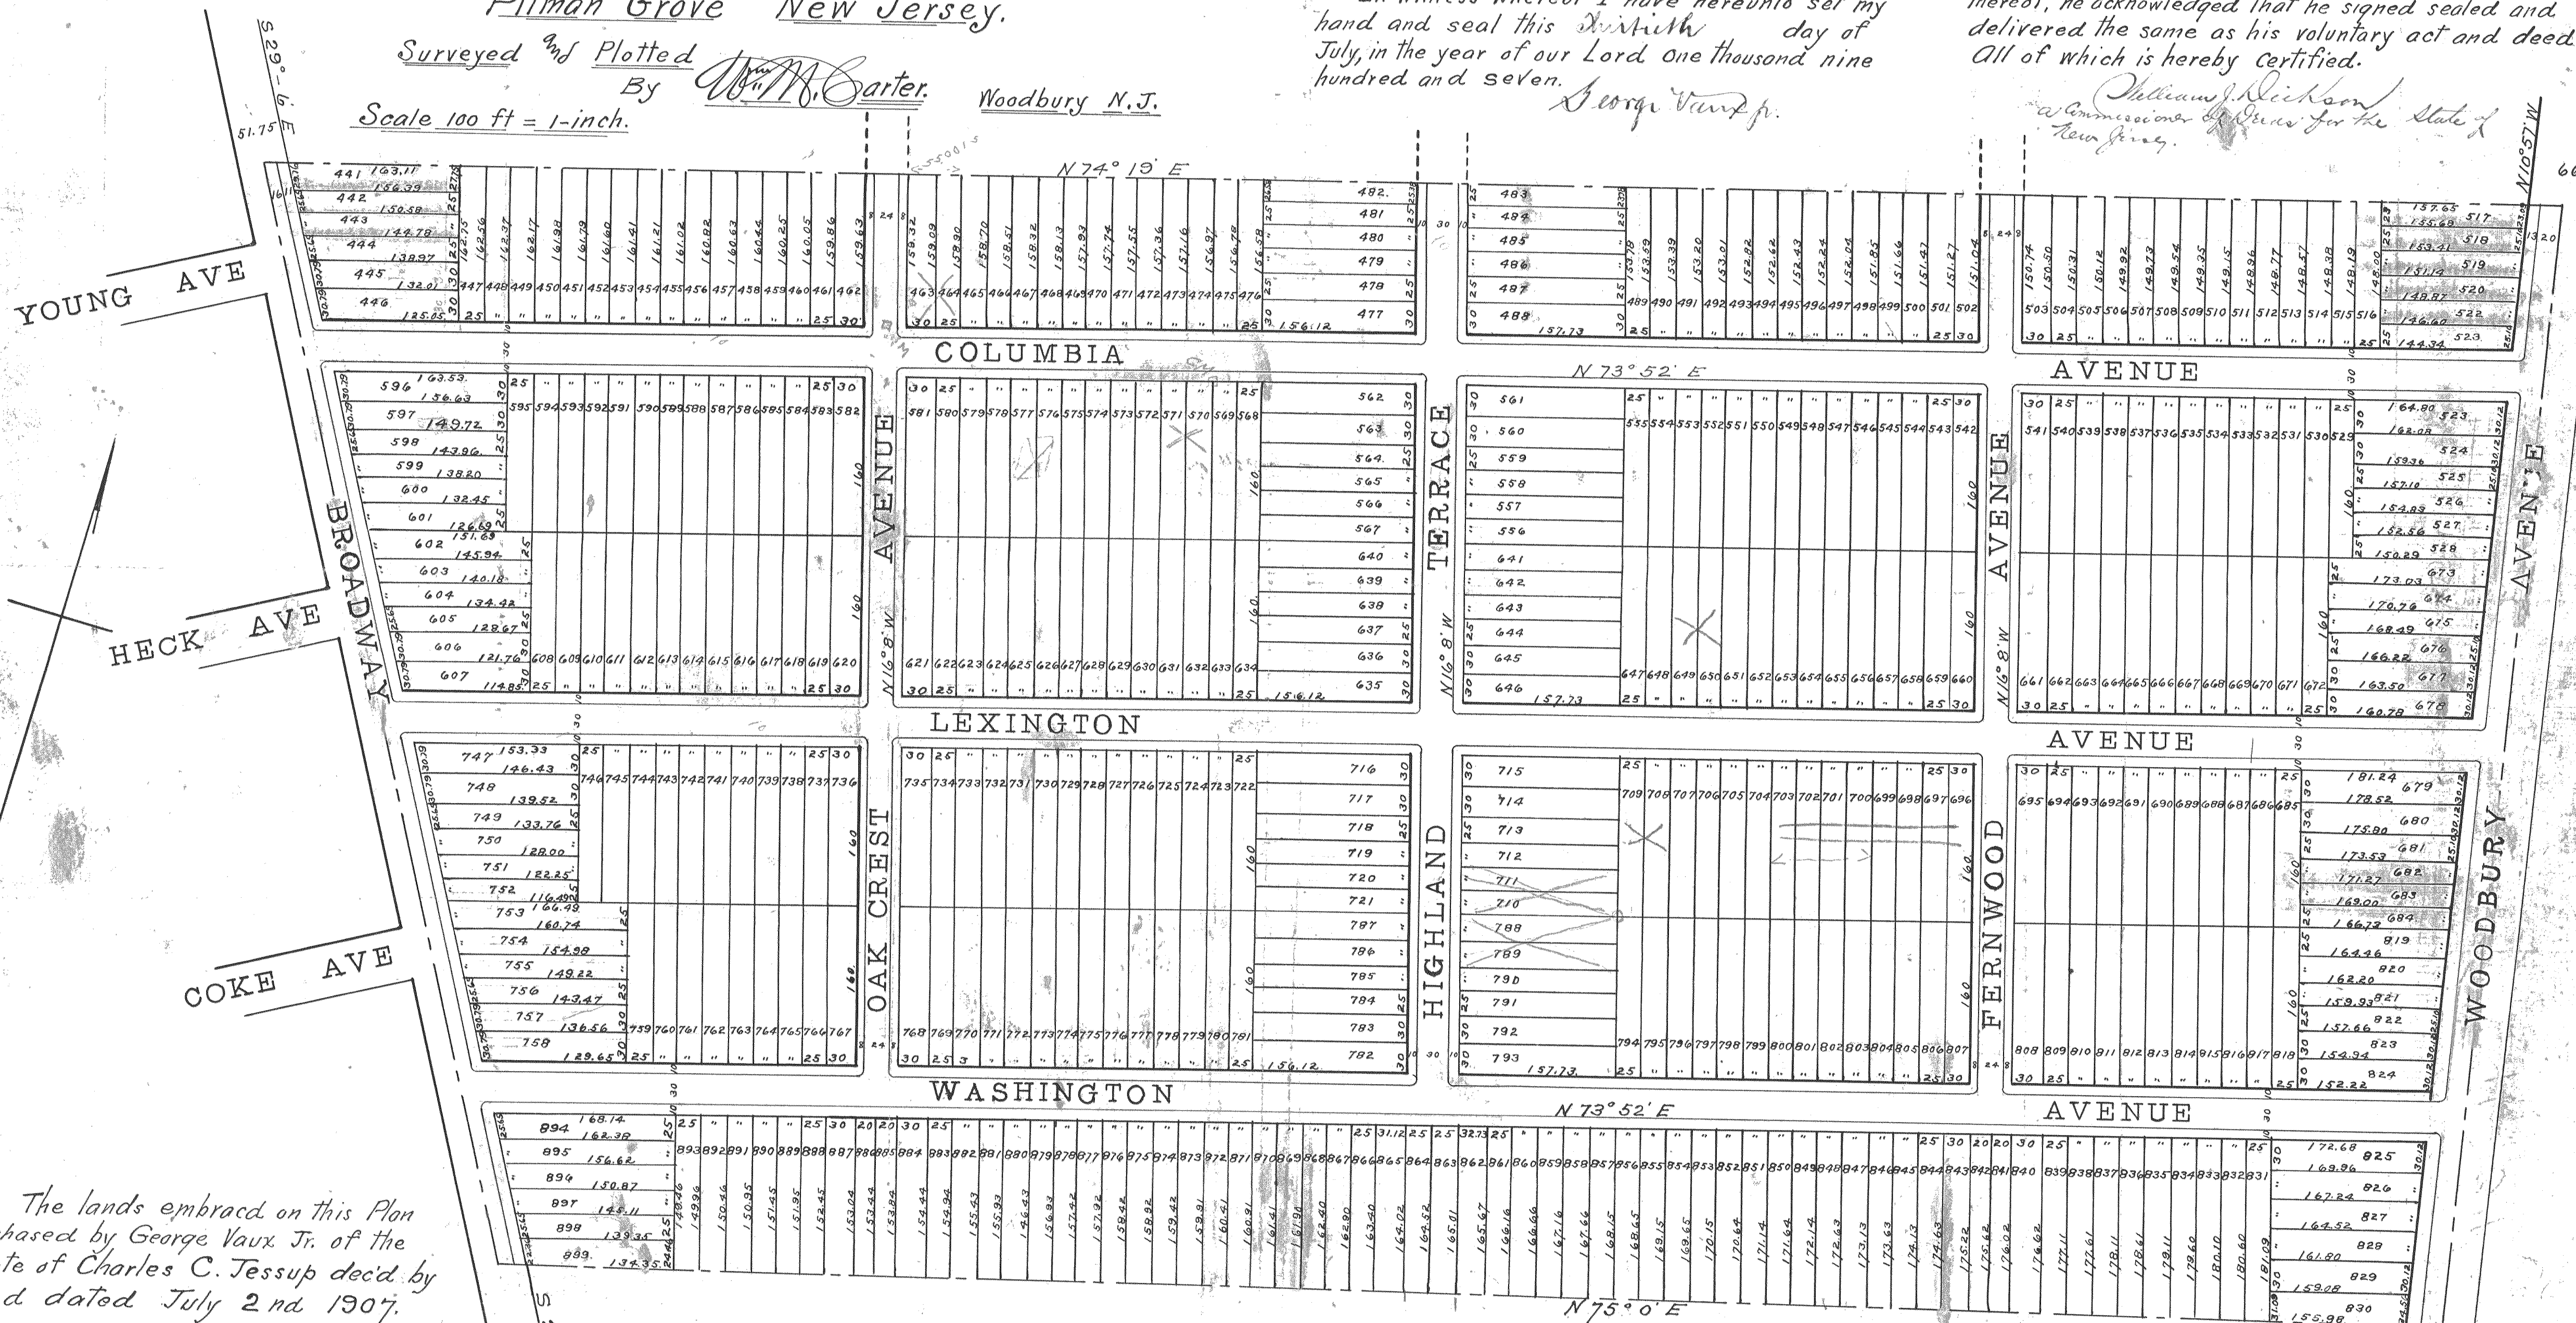

The lands embraced on this Plan purchased by George Vaux Jr. of the Estate of Charles C. Jessup dec'd. by deed dated July 2nd 1907.

James B. Jessup's Land.

3447