

LOH1

107

N/E


Angelo

Di Giacomo

RECEIVED
CLERK CO. CLERKS OFFICE
1976 APR -5 AM 10:06
JOSEPH J. HOFFMAN, CLERK


1407 1 OF 3

APPROVED Date Recd. FEB 24 1976
SUBMITTED Date FEB 17 1976
MONROE TOWNSHIP PLANNING BOARD
No. 140-2225-A FINAL
60.9
TOWNSHIP ENGINEER

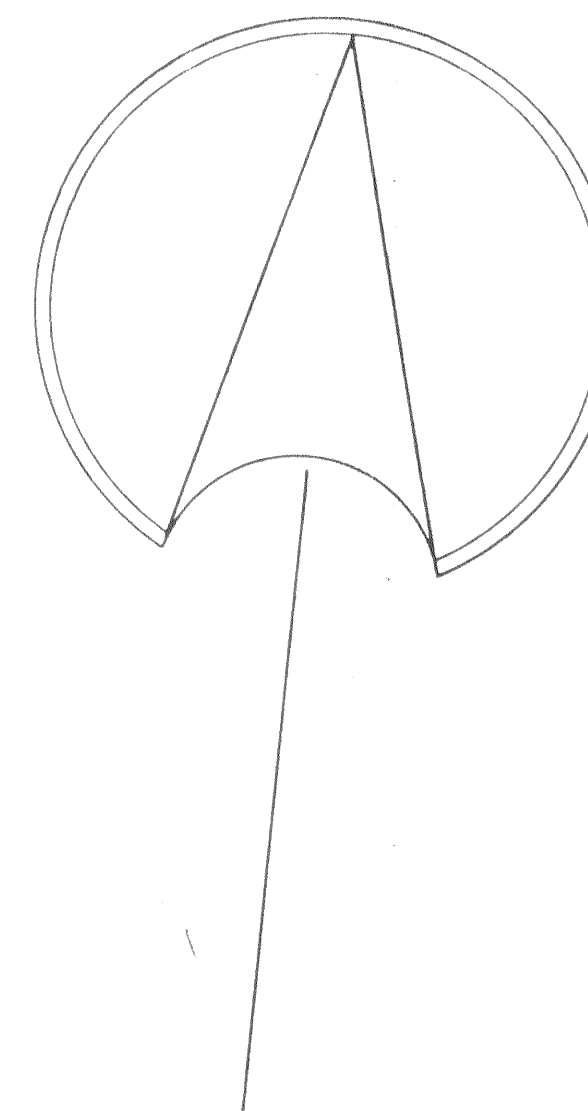

Angelo Di Giacomo

N/E

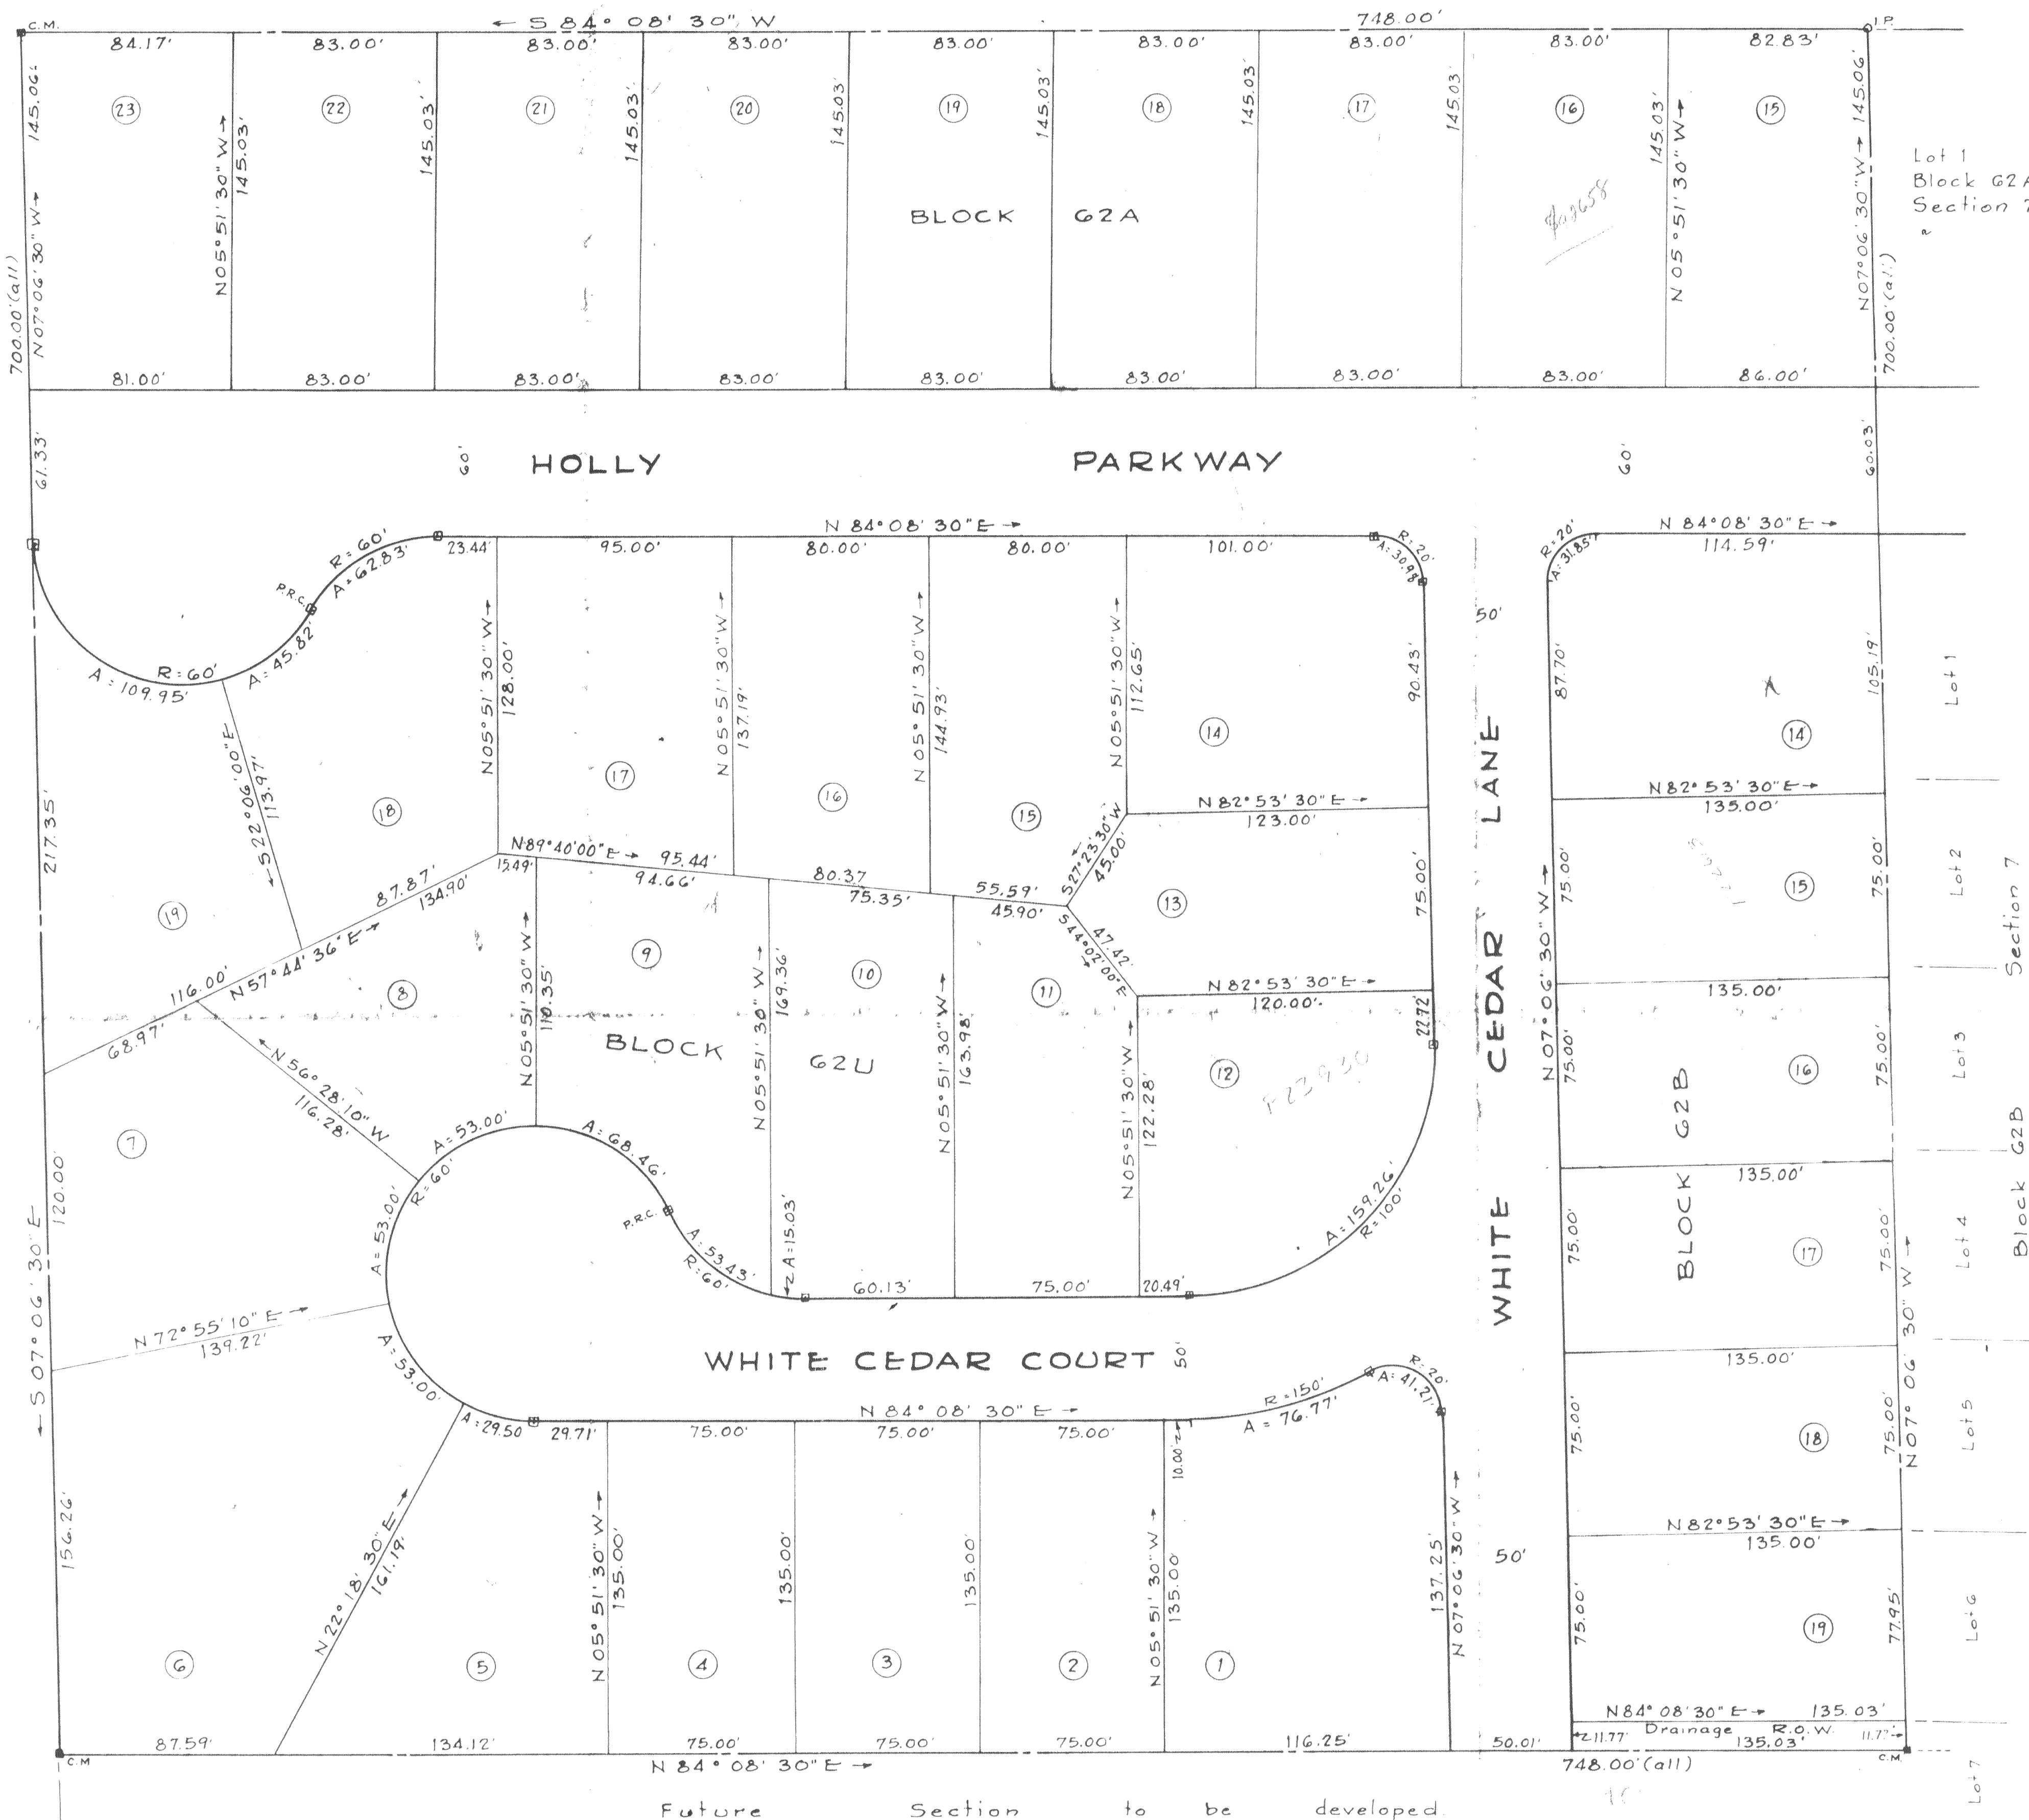

APPROVAL OF THE MONROE TOWNSHIP PLANNING BOARD

3/26/76 Date
3/26/76 Date
Chairman
Secretary

I hereby certify that a bond has been given the municipality guaranteeing the future setting of the monuments shown on this map and so designated.

3/30/76 Date
Township Clerk

I have carefully examined this map and find it conforms with the provisions of the Map Filing Law and the municipal ordinances and requirements applicable thereto.

MARCH 22, 1976 Date
Blair R. Palmer PE #151719 Township Engineer


+ for record plus Dec 9 sample NS
for the lot

FOREST HILLS
SECTION 9

MONROE TOWNSHIP
GLOUCESTER COUNTY, N.J.

SCALE 1"=40' FEB 1975

ENGINEERING SURVEYS, INC.
247 MAIN STREET
MANTUA, N.J., 08051

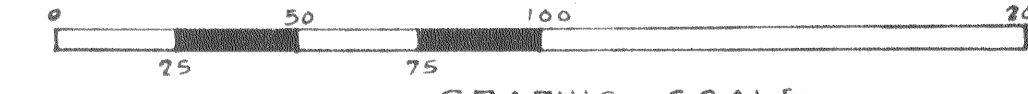

FILE No. G113

— = concrete monuments in place.
— = concrete monuments to be set.

I hereby certify that I am the owner of the lands shown hereon and approve the plotting of same for filing with the Clerk of the County of Gloucester.

2/1/76 Date
Owner

I hereby certify that this map and survey has been made under my supervision and complies with the provisions of the Map Filing Law.

20 Feb. 1976 Date
J. P. Blasko N.J. LIC NO. 8508