


Fannie Sharp
formerly Ralph Mills

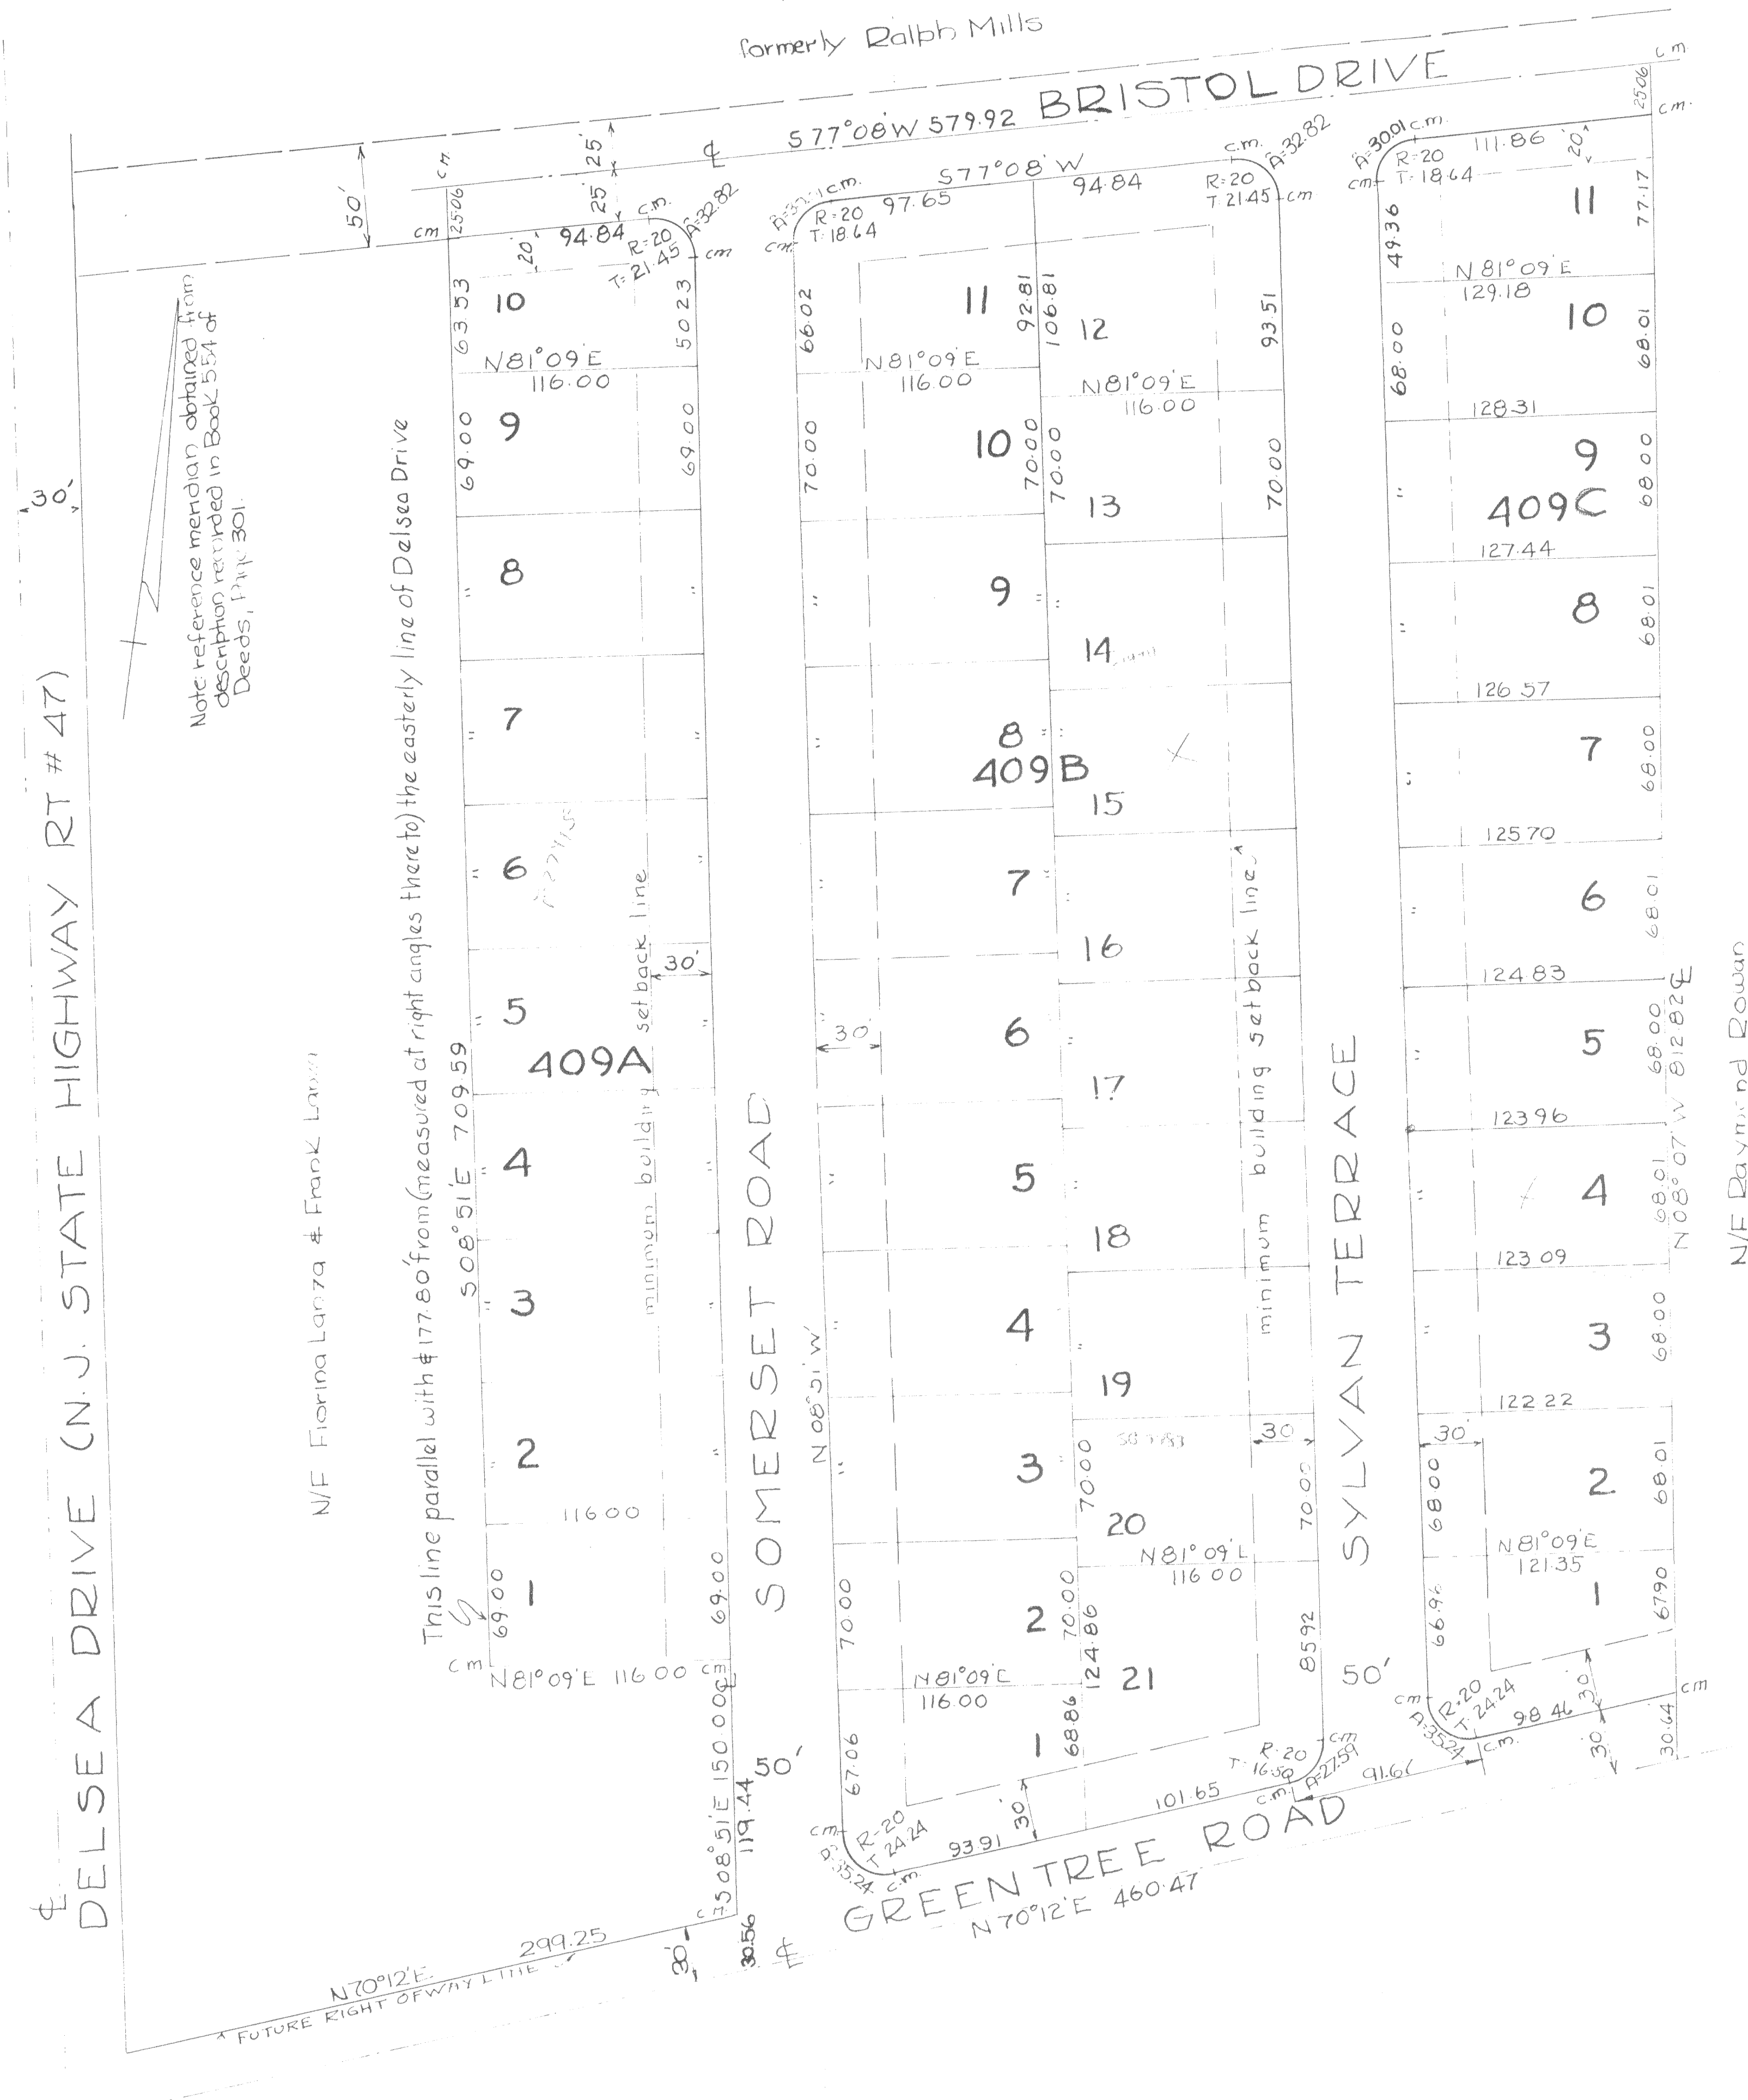

NOTE: I hereby certify that this map and the survey has been made under my immediate supervision, and complies with the laws of the State of New Jersey. I further certify that a bond has been given to the municipality guaranteeing the setting of such monuments which are being deferred for a specified period.

Charles P. Canfield 12-4-1951
PROF. ENG'R. & L.S. N.J. LIC. # 4879 DATE

NOTE: The undersigned states that he is the owner of the land shown, and hereby approves this plan for filing.

Henry E. Salasini vs William H. Pearson 13 Oct 54
OWJRB DATE

NOTE: The governing body of the Borough of Glasboro, by approving this plan in its way accepts the maintenance of the streets shown thereon.

I HAVE CAREFULLY EXAMINED THIS MAP AND FIND IT CONFORMS WITH ALL THE LAWS OF THE STATE AND THE MUNICIPAL ORDINANCES AND REQUIREMENTS APPLICABLE THERETO.

November 8, 1954
DA*F.

John Y. Reutti
MUNICIPAL ENGINEER

APPROVED BY GLASSBORO PLANNING BOARD ,1954

October 21st 1954 W. Russell Stingers
DATE CHAIRMAN

DATE 10/10/1964 SECRETARY W. J. [Signature]

APPROVED BY GLASSBORO BOROUGH COUNCIL 1954

November 4 1954
DATE

Frank L. Tughill
MAYOR

November 4, 1954 Arman Schmetzler
DATE CLERK

PLAN OF
GREEN TREE MANOR
SITUATE

BORO OF GLASSBORO GLO. CO. N.J.

SCALE 1"=50' 27. AUG. 1954

CHARLES P. CAULFIELD
CIVIL ENGINEER
PITMAN N.J.