


1640
1 OF 2

1640
2 OF 2

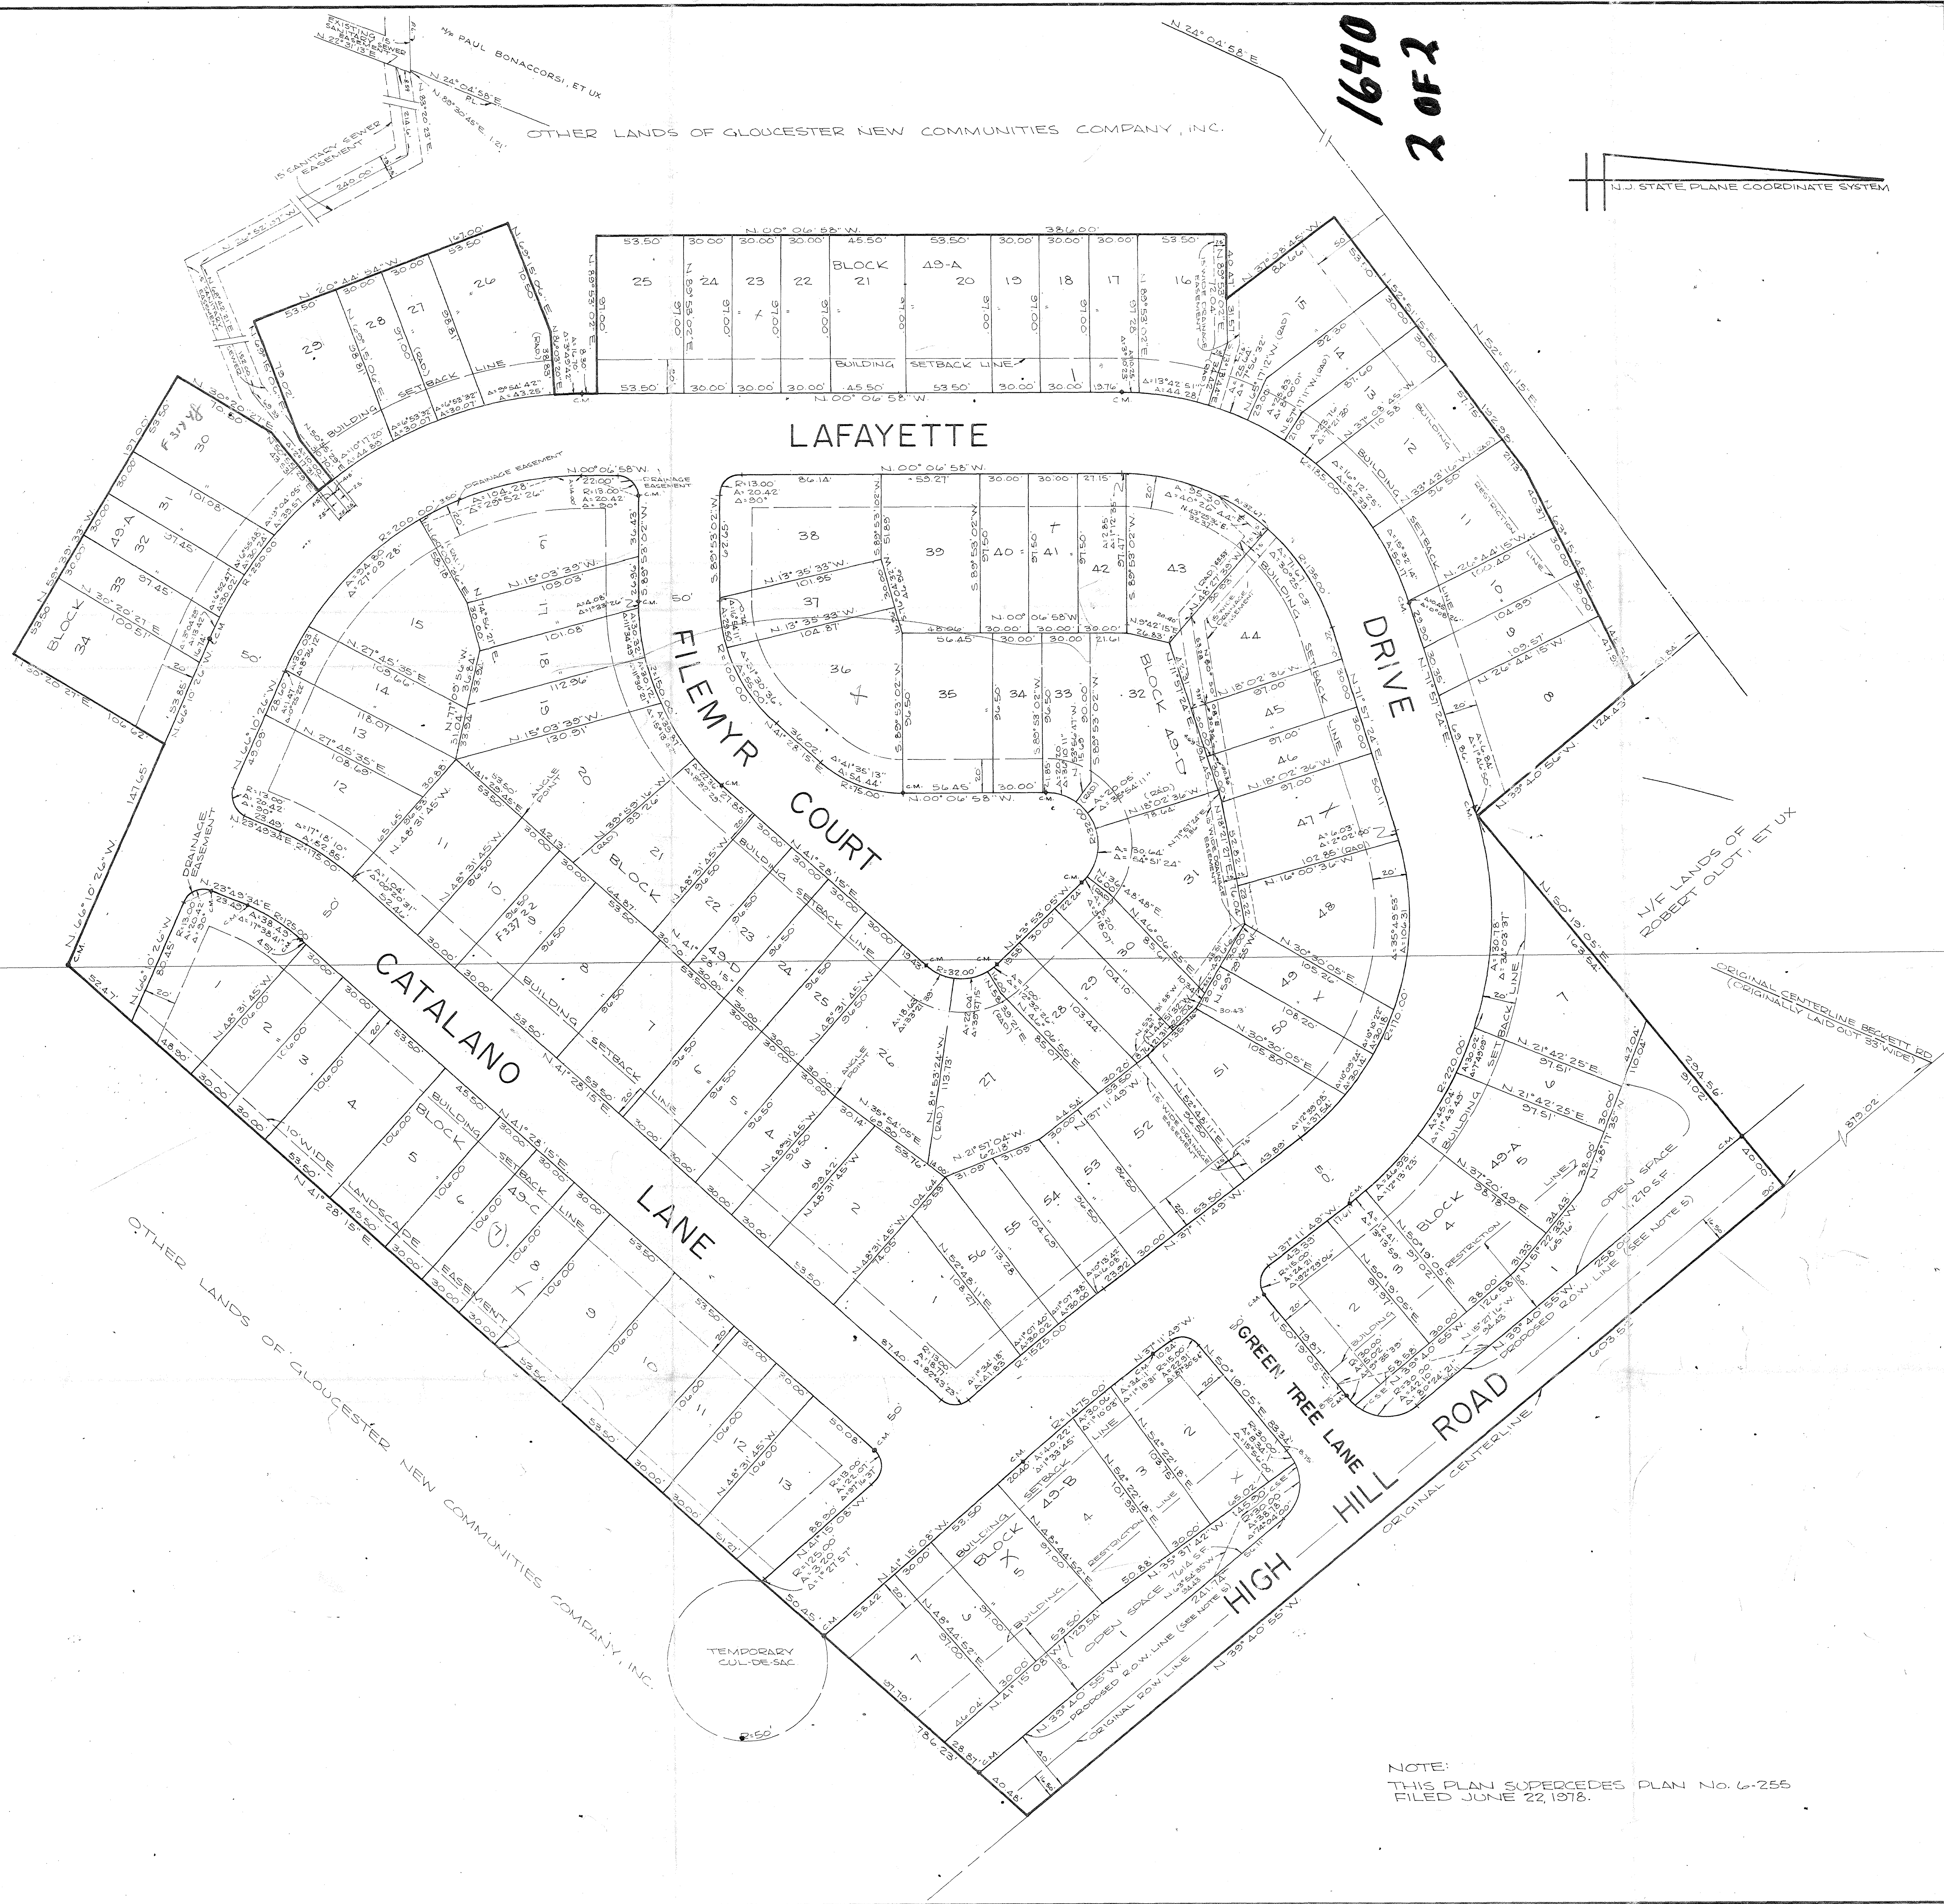

THIS PLAN DULY APPROVED AS TO LAYOUT BY THE
PLANNING AND ZONING COMMISSION, THE TOWNSHIP
COMMITTEE AND THE TOWNSHIP ENGINEER OF LOGAN
TOWNSHIP GLOUCESTER COUNTY, NEW JERSEY.

5-15-79 DATE Walter Shible
CHAIRMAN - PLANNING & ZONING COMMISSION
6-8-79 DATE John C. W. W.
CHAIRMAN - TOWNSHIP COMMITTEE
5-11-79 DATE John W. W.
TOWNSHIP ENGINEER
5-15-79 DATE Jackie Kerpsey
SECRETARY
6-8-79 DATE Paul H. Bay
CLERK

I CERTIFY THAT A BOND HAS BEEN GIVEN TO THE TOWN-
SHIP GUARANTEEING THE FUTURE SETTING OF THE
MONUMENTS SHOWN ON THIS MAP AND SO DESIGNATED.

6-8-79 DATE Paul H. Bay
TOWNSHIP CLERK

I HAVE CAREFULLY EXAMINED THIS MAP AND FIND IT
CONFORMS WITH THE PROVISIONS OF "THE MAP FILING
LAW" AND THE TOWNSHIP ORDINANCES AND REQUIRE-
MENTS APPLICABLE THERETO.

5-11-79 DATE John W. W.
TOWNSHIP ENGINEER

GLOUCESTER NEW COMMUNITIES COMPANY INC. DOES
HEREBY DECLARE THAT THEY ARE THE ONLY RECORD
TITLE HOLDERS OF INTEREST IN THIS TRACT OF LAND
AND CONSENT TO THE FILING OF THIS PLAN.

5/9/79 DATE W.R. Woodworth V.P.
5/9/79 DATE W.R. Woodworth V.P.

I HEREBY CERTIFY THAT THIS MAP AND SURVEY HAS
BEEN MADE UNDER MY SUPERVISION AND COMPLIES
WITH THE PROVISIONS OF "THE MAP FILING LAW."

2/24/78 DATE Robert R. Heggan
N. J. LICENSED LAND SURVEYOR No. 17775
ROBERT R. HEGGAN

NOTES:
1. C.M. - INDICATES MONUMENTS TO BE SET
2. AREA OF SECTION T-4 = 15.348 ACRES
3. C.S.E. = CLEAR SITE EASEMENT
4. PROPOSED WIDTH AND ALIGNMENT OF HIGH HILL ROAD
REFER TO A PLAN ENTITLED "RIGHT OF WAY PLAN, HIGH HILL
ROAD," PREPARED BY TAYLOR-WISEMAN & TAYLOR, DATED
SEPTEMBER, 1974.

DESIGNATION LO-1 P.V.D. APP. 13 REV.
DATE RECEIVED 7-5-79
APPROVED DATE 5-20-78
GLOUCESTER COUNTY PLANNING BOARD
THIS PLAN IS APPROVED ON THE BASIS
ONLY THAT ALL LANDS SUBJECT TO THIS
SUBDIVISION HAVE BEEN SHOWN, WITH
ALL DRAINAGE WAYS & DRAINAGE STRUCTURES.
Robert R. Heggan CHAIRMAN
Paul H. Bay SECRETARY
ATTEST Paul H. Bay SECRETARY

QUAIL RIDGE
FORMERLY
LOGAN WOODS II
SECTION T-4
LOGAN TOWNSHIP
GLOUCESTER COUNTY, NEW JERSEY
PREPARED BY
TAYLOR WISEMAN & TAYLOR
MT. LAUREL, NEW JERSEY
APRIL, 1979 SCALE 1" = 40'
SCALE IN FEET

NOTE:
THIS PLAN SUPERCEDES PLAN No. 6-255
FILED JUNE 22, 1978.