

INVERTED IMAGE
see original image as map#-0

SECOND SECTION,

PITMAN GROVE TERRACE.

BOROUGH OF PITMAN,
GLOUCESTER COUNTY, NEW JERSEY.

For Sale by - Philadelphia Suburban Company
Pitman Grove New Jersey.


Surveyed and Plotted

By

Wm. M. Carter

Woodbury, N.J.

Scale 100 ft = 1-inch.

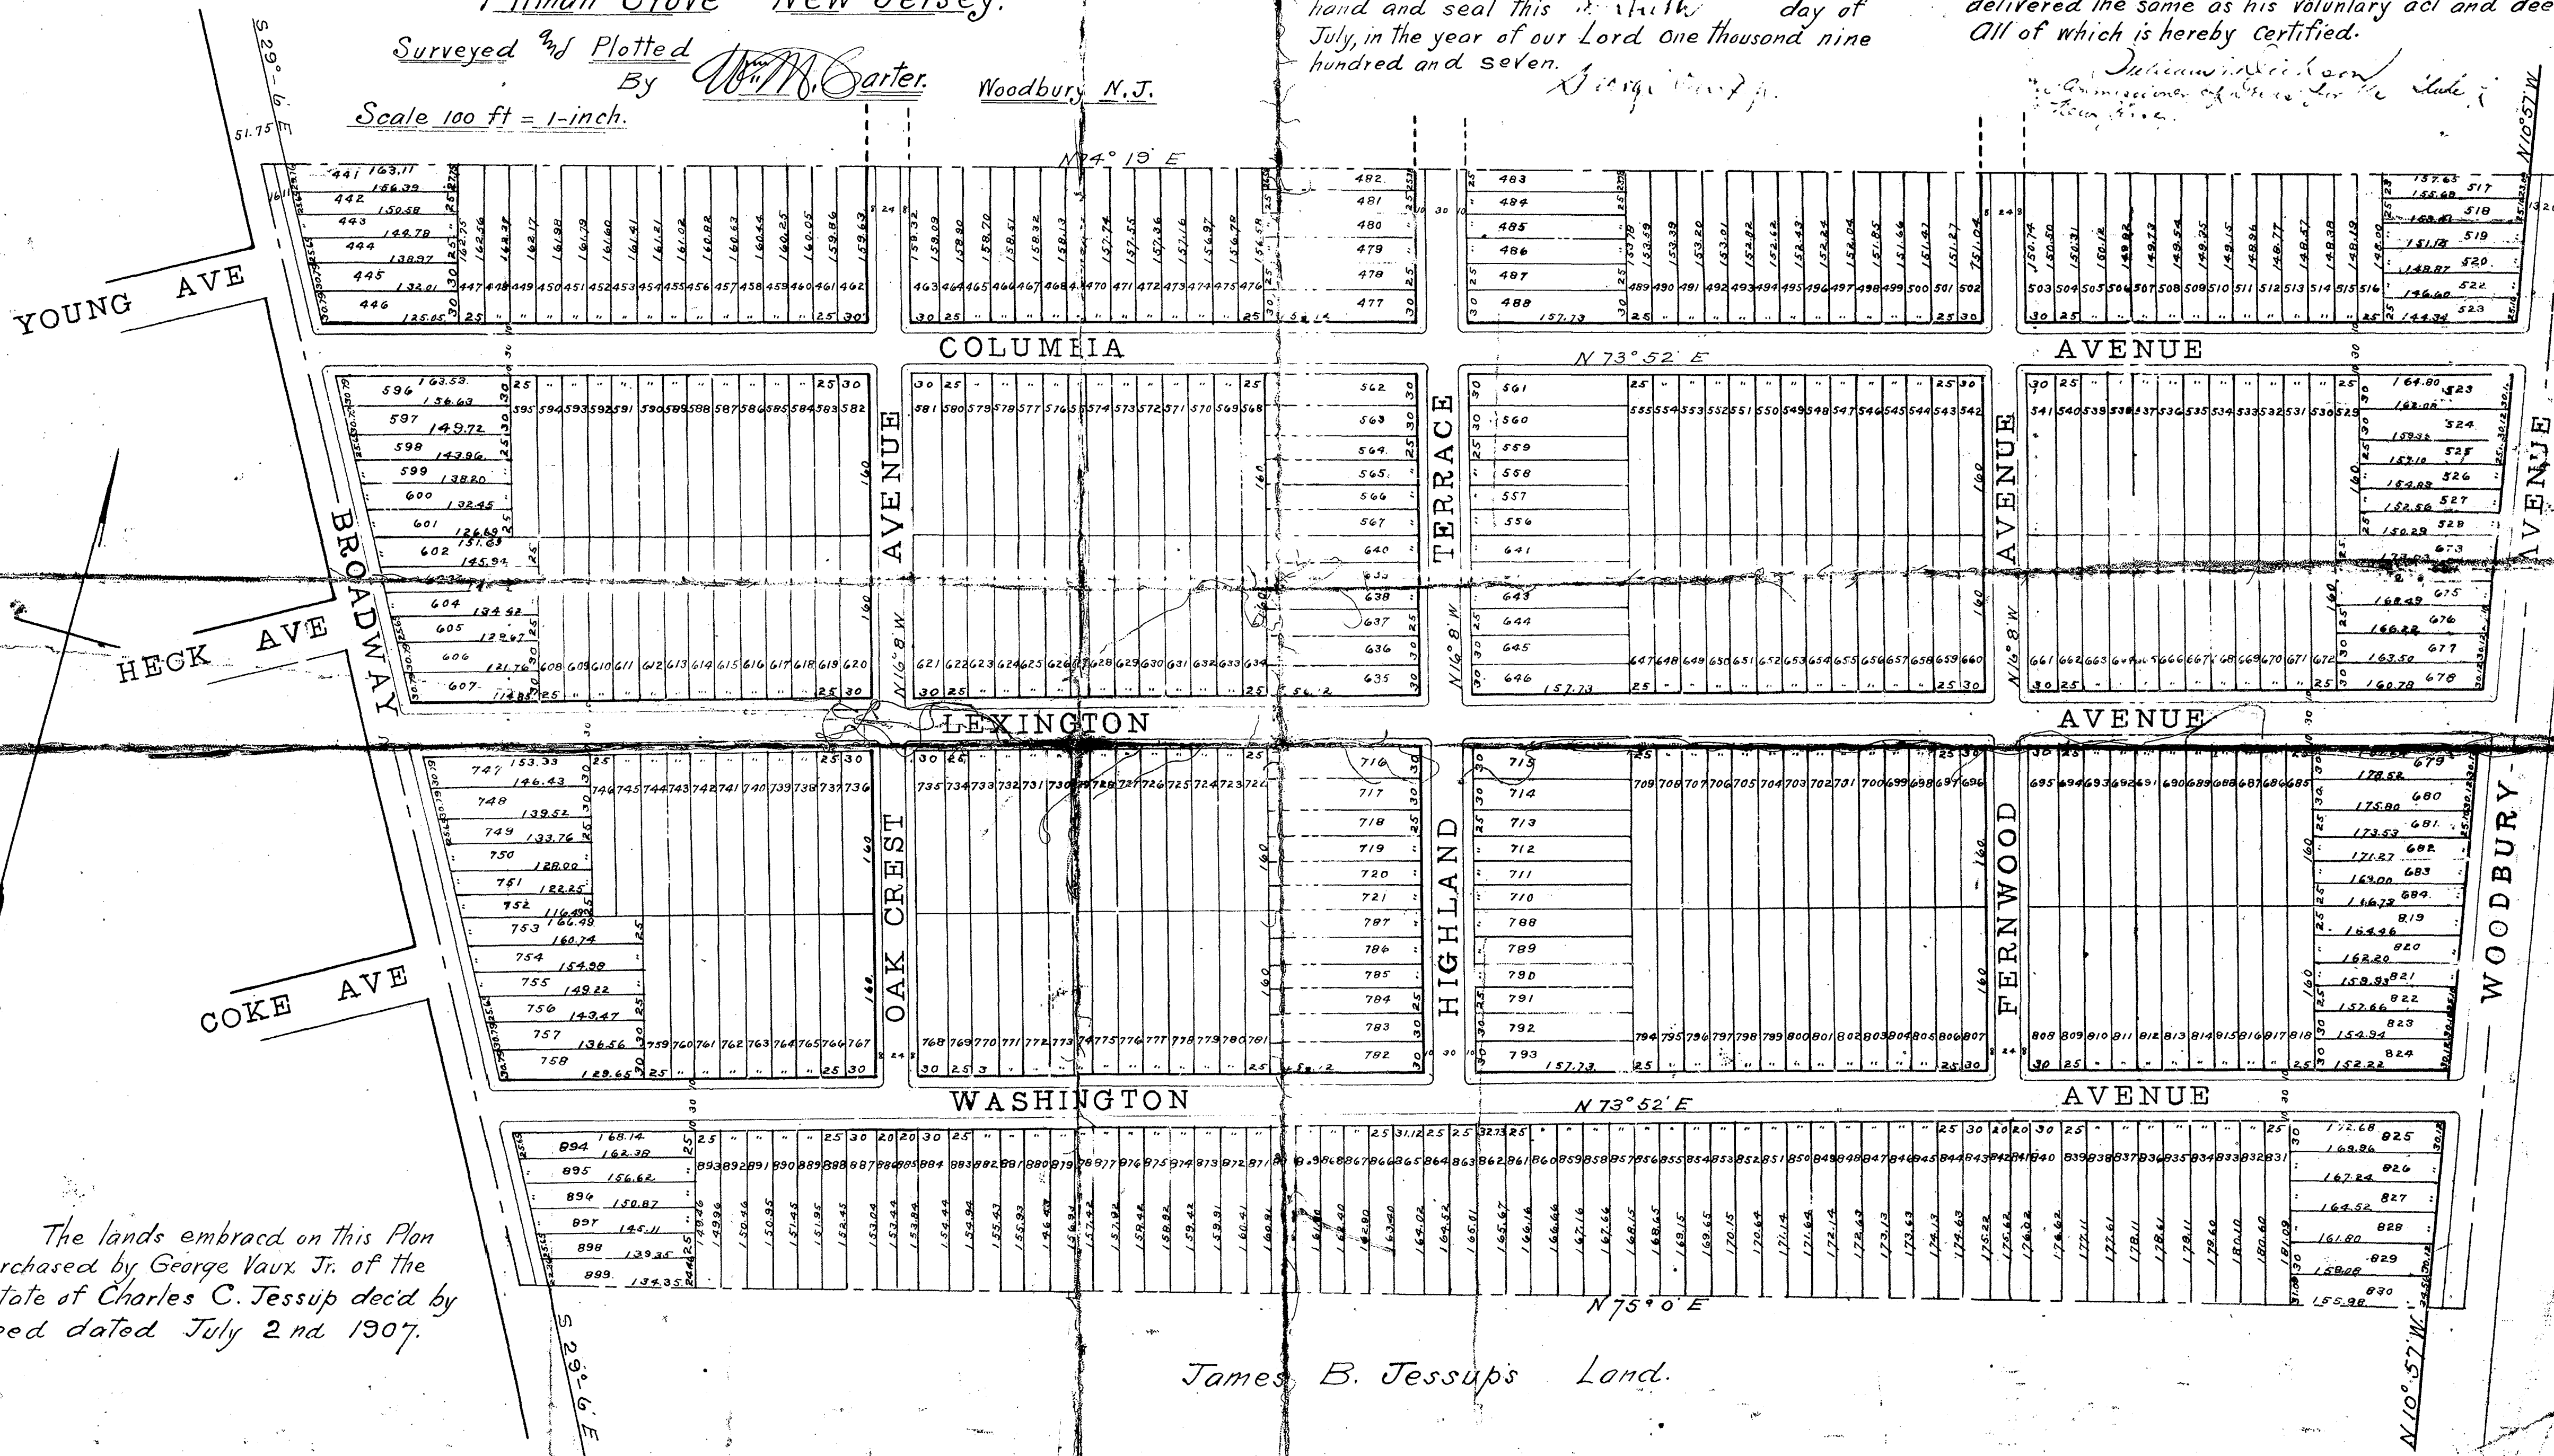

I George Vaux Jr of the City of Philadelphia
and State of Pennsylvania registered owner of the lands
embraced on the accompanying Plan to be known as,
"Second Section Pitman Grove Terrace," and
subdivided into Lots, do hereby acknowledge and
declare the same to be the official Plan of said
Second Section Pitman Grove Terrace, situate in
Pitman Borough, Gloucester County, New Jersey,
and desire that said Plan shall be recorded
according to law.

In witness whereof I have hereunto set my
hand and seal this 2nd day of
July, in the year of our Lord one thousand nine
hundred and seven.

George Vaux Jr.

State of Pennsylvania.
County of Philadelphia S.S.

406

Be it remembered that on
this 2nd day of July, in the year of our Lord
one thousand nine hundred and seven, before me the
Subscriber, a Foreign Commissioner of Deeds, for New
Jersey, residing in the City and County of Philadelphia,
personally appeared George Vaux Jr. who I am satisfied
is the Grantor mentioned in the attached Instrument of
Writing, and I having first made known to him, the contents
thereof, he acknowledged that he signed sealed and
delivered the same as his voluntary act and deed.
All of which is hereby certified.

William W. Vaux
Commissioner of Deeds for New Jersey

James B. Jessups Land.