

3286

SUBDIVISION

OF LOT No. 391

AND LOTS 144 to 155 INCLUSIVE
AS AMENDED

SHOWING DRIVE AT REAR THEREOF
ON

PLAN No. 2

OF

GLEN TERRACE TRACT

BOROUGH OF WOODBURY HEIGHTS,
GLO. CO., N. J.

THIS MAP DULY APPROVED AS TO LAYOUT BY
BOROUGH COUNCIL OF THE BOROUGH OF
WOODBURY HEIGHTS

R. C. Shunk
MAYOR

ATTEST

Ann F. Gerow
BORO. CLERK

APPROVED NOV. 10th 1924

T.M.


SIMON M. SNOOK
OWNER
1020 GLEN TERRACE
SCRANTON
(1525 WYOMING AVE.) PA.

R. C. SHUNK, AGENT.
WOODBURY HEIGHTS, N. J.

SURVEYED & PLOTTED BY
J. OWEN CARTER, C.E.
WOODBURY, N. J.

SCALE: 1 in. = 100 ft.

OCT., 1924

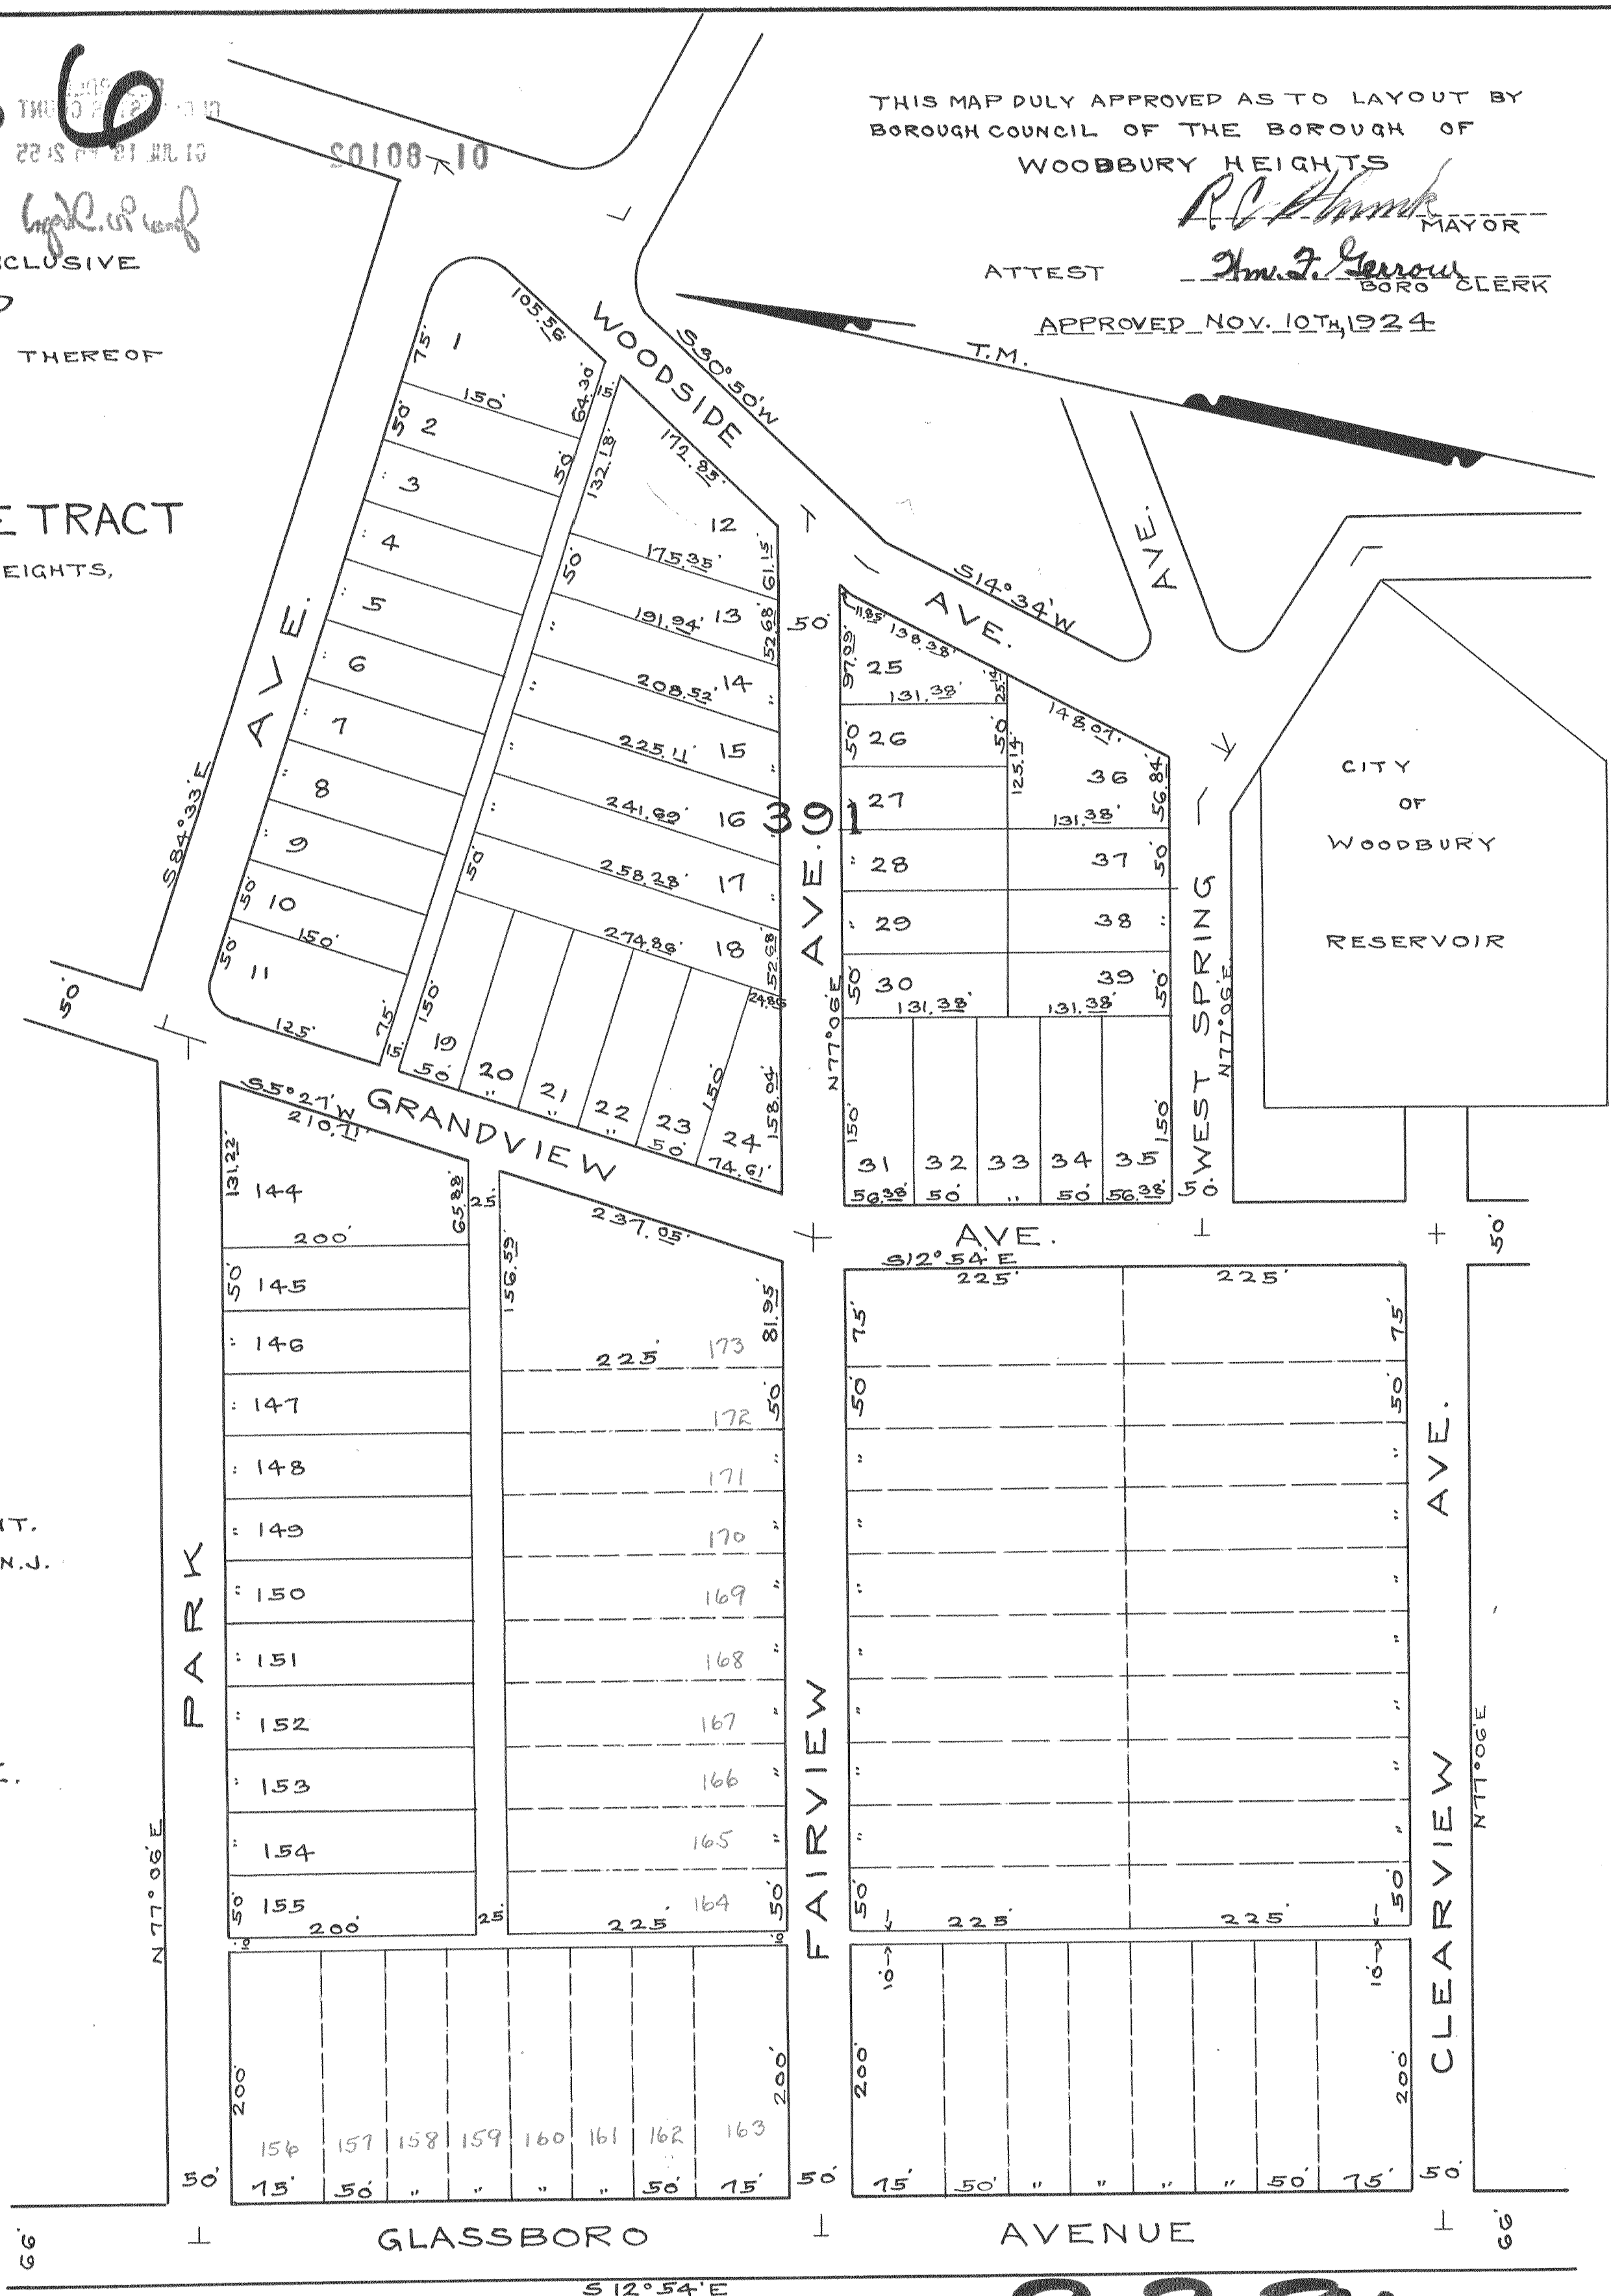

F-3

613269

3286