


557
1 OF 2

557
2 OF 2

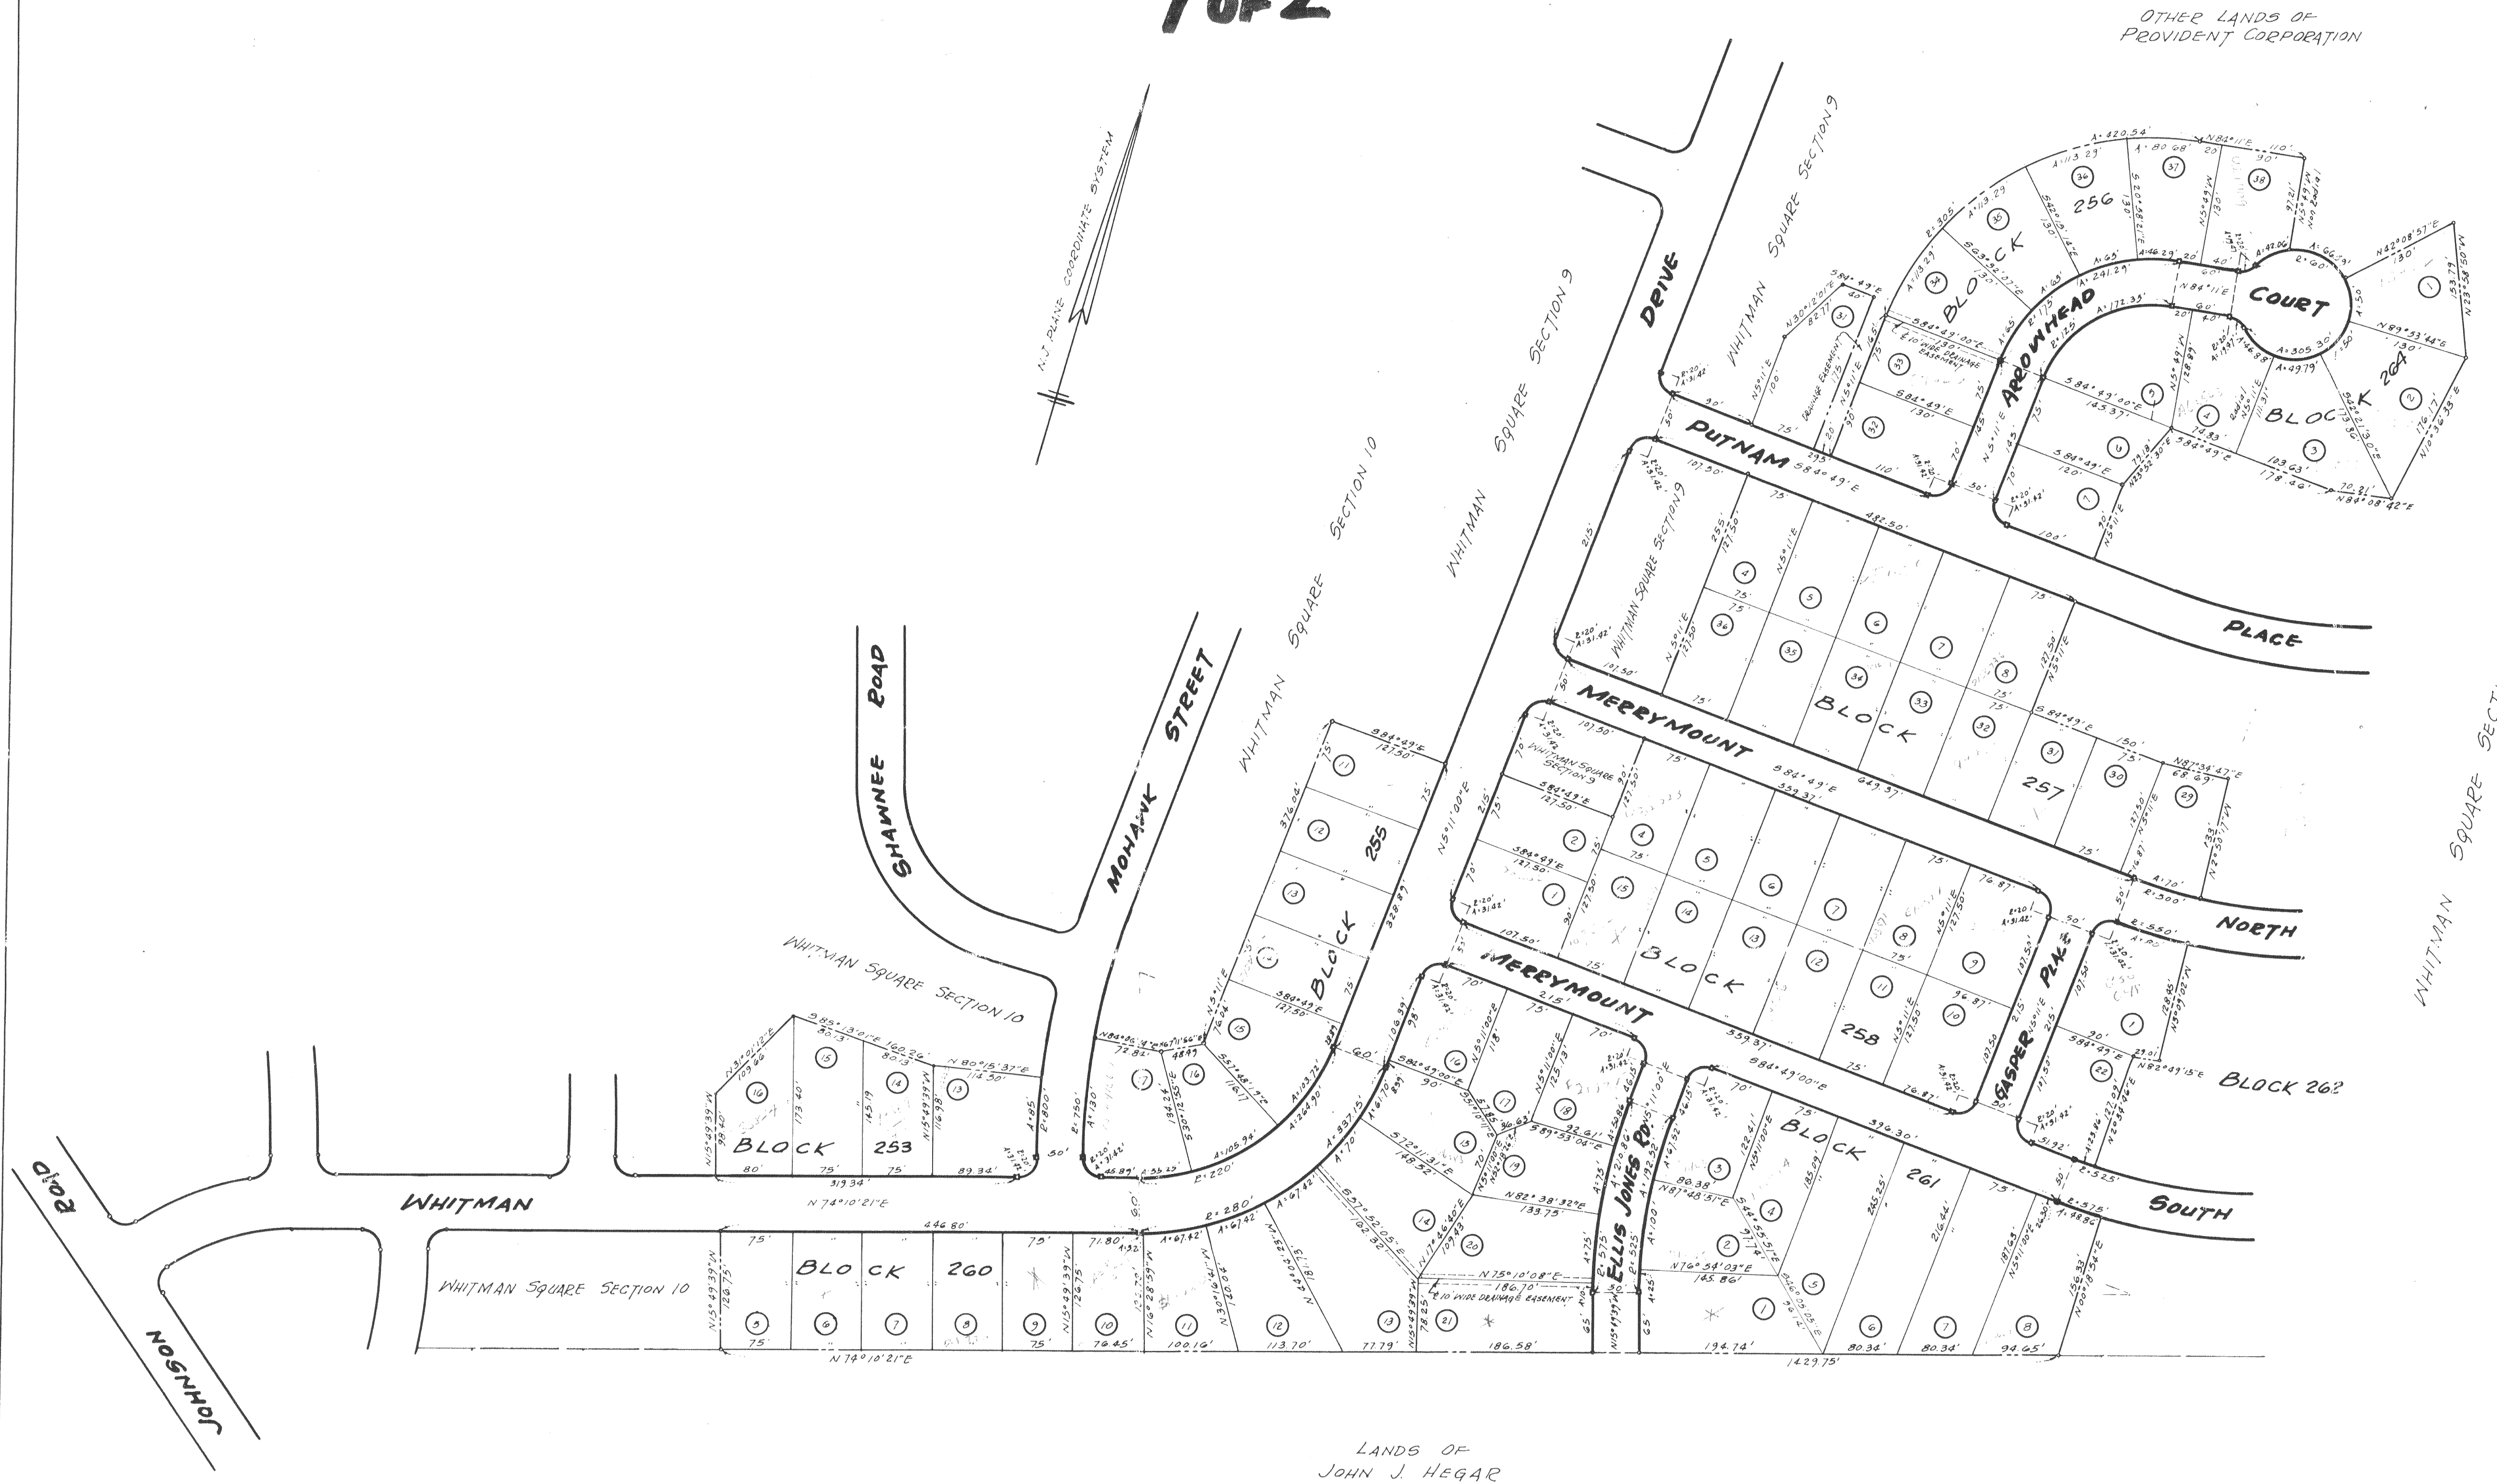

OTHER LANDS OF
PROVIDENT CORPORATION

APPROVAL OF THE WASHINGTON TOWNSHIP PLANNING BOARD
APPROVED: Joseph J. Jorgensen CHAIRMAN
ATTEST: William R. Haines SECRETARY
DATE: 9/13/63

NOTE:
I HAVE CAREFULLY EXAMINED THIS MAP AND FIND IT CONFORMS
WITH THE PROVISIONS OF THE MAP FILING LAW AND THE MUNICIPAL
ORDINANCES AND REQUIREMENTS APPLICABLE THERE TO.
John J. Renteria S-8-62
MUNICIPAL ENGINEER DATE

NOTE:
I HEREBY CERTIFY THAT THIS MAP AND THE SURVEY HAS
BEEN MADE UNDER MY SUPERVISION AND COMPLIES WITH THE
PROVISIONS OF THE MAP FILING LAW.
William C. Whitman S-7-62
PROF. ENGR. & L.S. P.R.J. U.C. NO. 3256 DATE

NOTE:
THE UNDERSIGNED STATES THAT HE IS THE OWNER OF THE
LAND SHOWN AND HEREBY APPROVES THIS PLAN FOR FILING
PROVIDENT CORPORATION
Edward C. Goodwin Pres. DATE
William J. Jennett Sec. DATE

NOTE:
I CERTIFY THAT A BOND HAS BEEN GIVEN TO THE MUNICIPALITY
GUARANTEEING THE FUTURE SETTING OF MONUMENTS SHOWN ON
THIS MAP AND SO DESIGNATED.
William J. Jennett Sept 16, 1963
MUNICIPAL CLERK DATE

NOTE:
30' MINIMUM BUILDING SETBACK LINE
■ MONUMENT

NO. WA-0184
DATE RECEIVED: 5-17-63
Received by the Planning Committee of the
Gloucester County Planning Board
☐ Approved for filing
☐ Approved for recording
☒ Approved for recording

APPROVED DATE JUN 5 - 1963
GLOUCESTER COUNTY PLANNING BOARD
William C. Whitman CHAIRMAN
John J. Renteria SECRETARY
ATTEST: William J. Jennett

FINAL PLAT OF LOTS
SECTION 11
WHITMAN SQUARE
SITUATE IN
TOWNSHIP OF WASHINGTON
COUNTY OF GLOUCESTER, N. J.
SCALE 1" = 100'

Robertson & Johnson Civil Engineers & Surveyors
221 Clements Bridge Rd. Barrington N.J. April 27, 1962.