


1462
1 OF 2

1462
2 OF 2

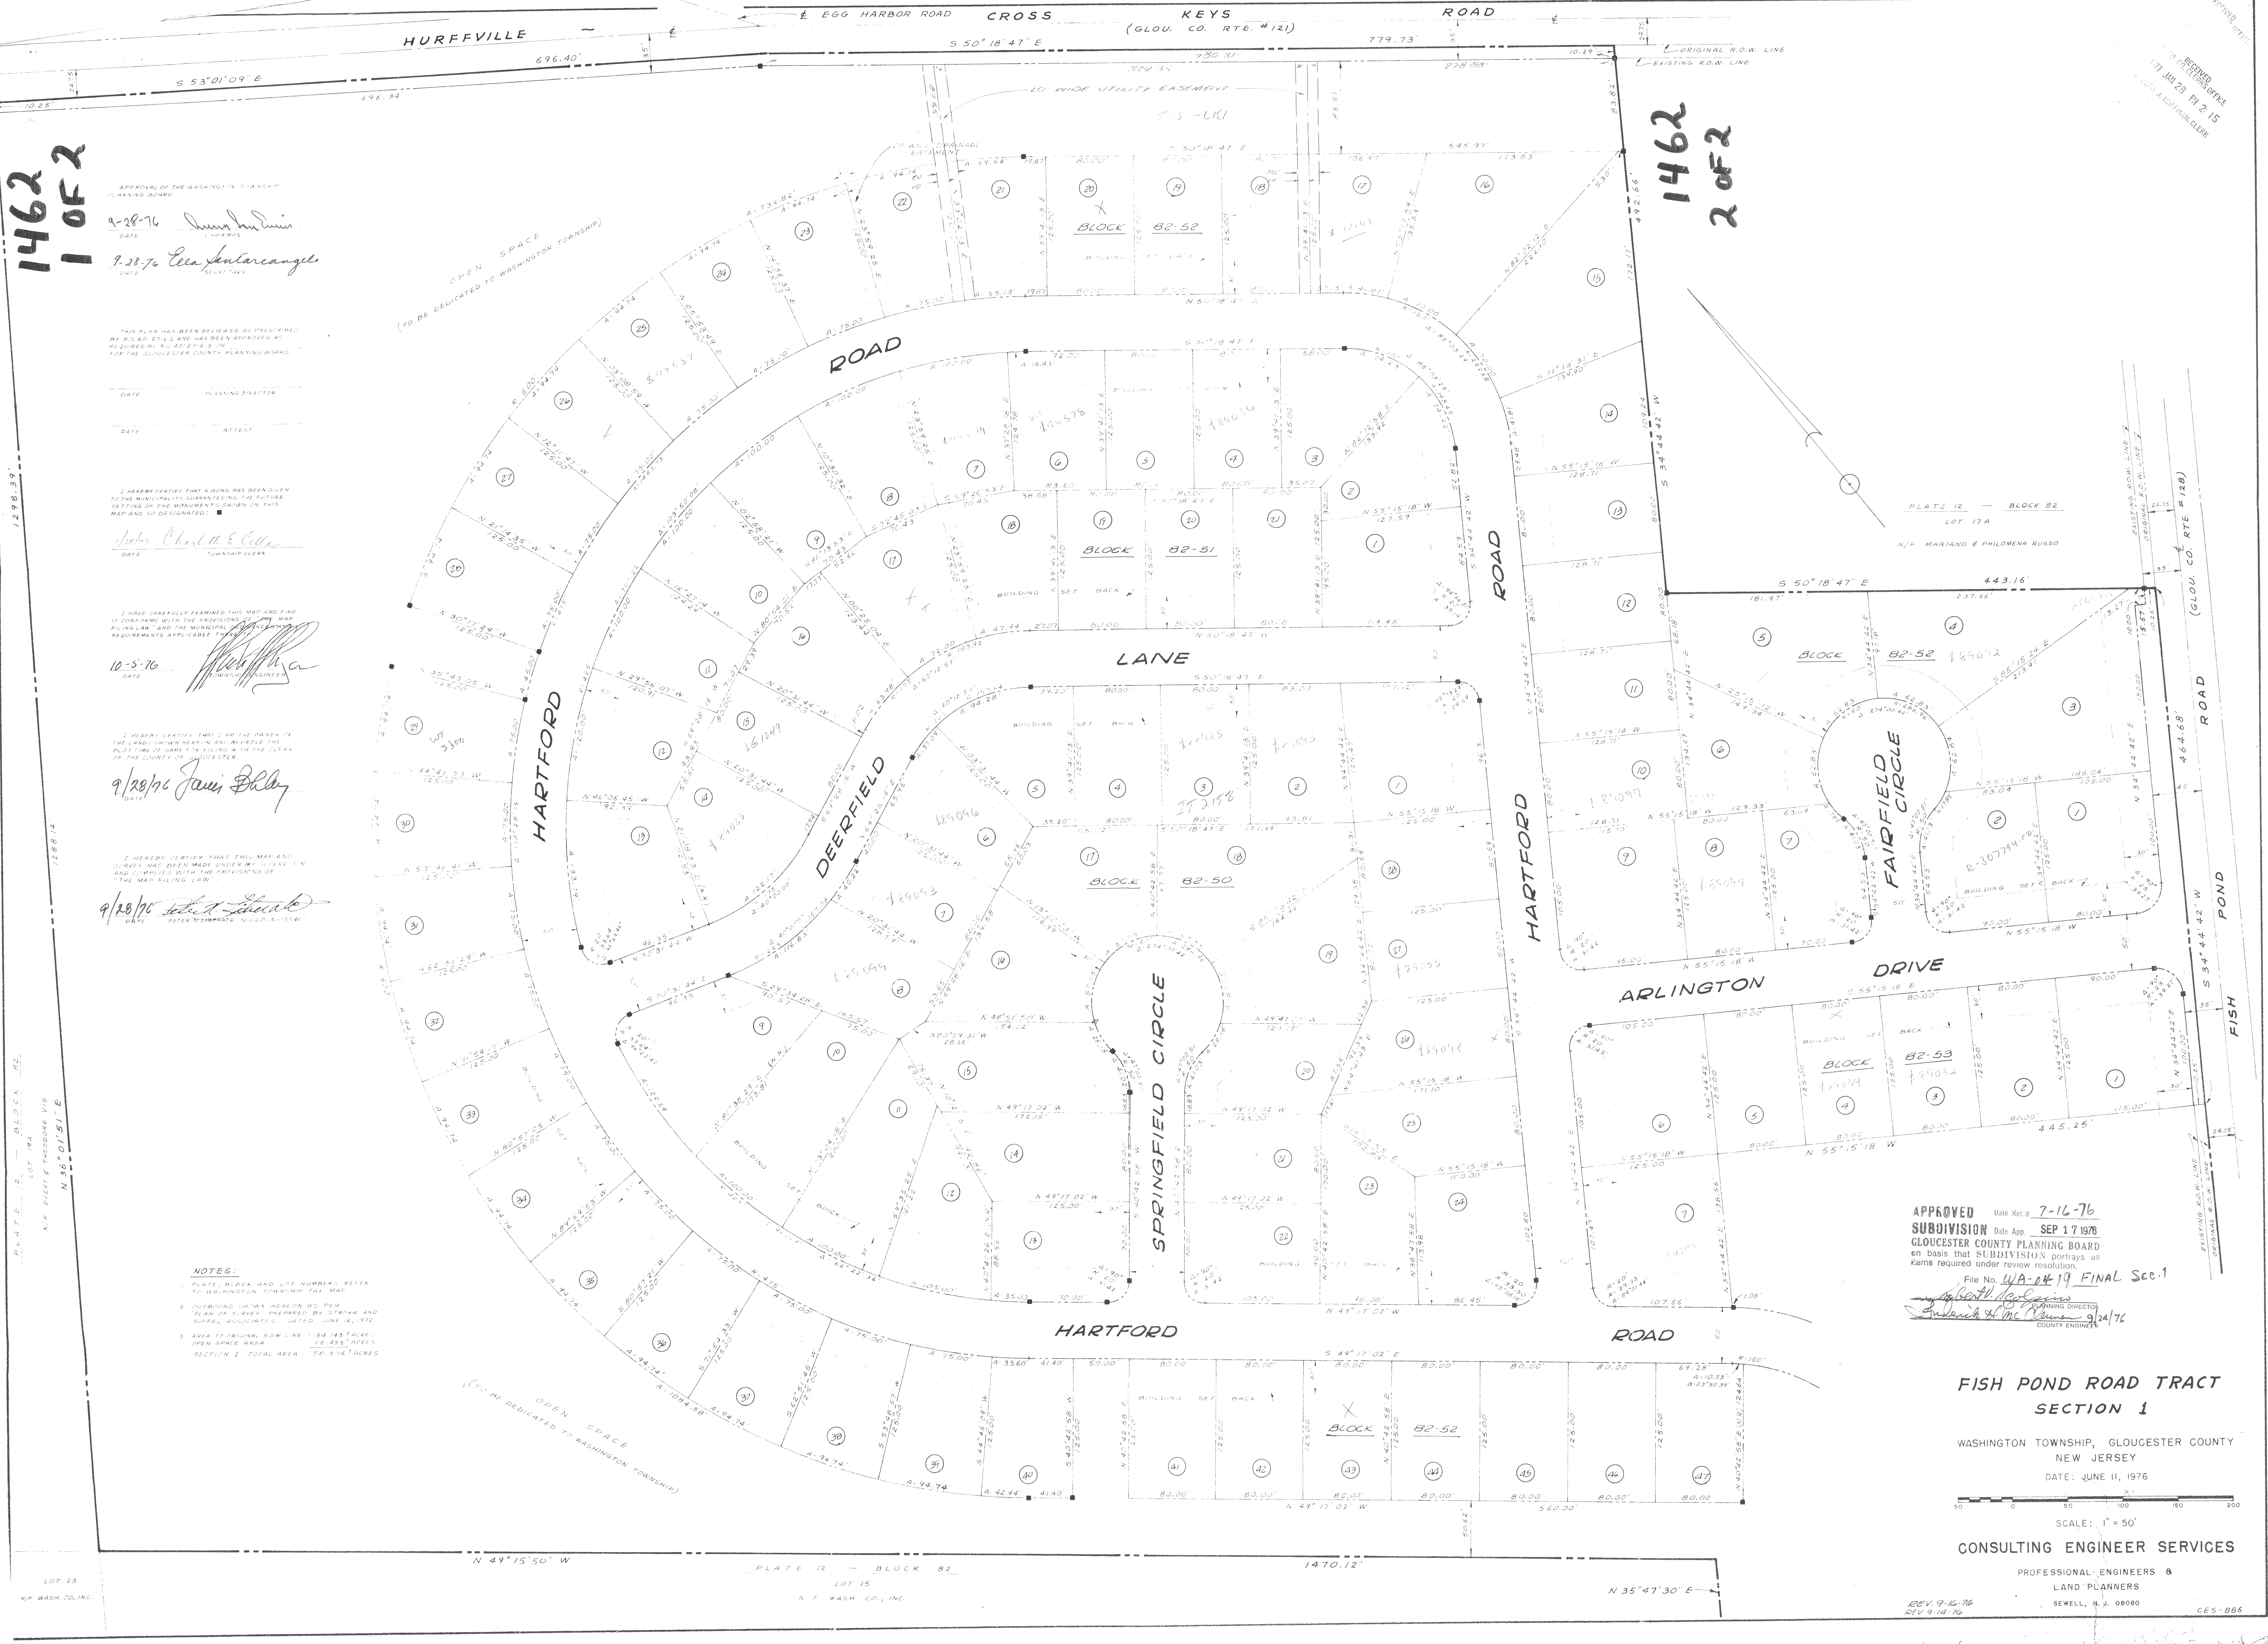

RECEIVED
JUN 28 PM 2 15
CLERK

APPROVAL OF THE WASHINGTON TOWNSHIP
PLANNING BOARD
DATE 9-28-76
9-28-76
TOWNSHIP CLERK

THIS PLAN HAS BEEN REVIEWED AS PRESCRIBED
FOR THE GLOUCESTER COUNTY PLANNING BOARD.


ATTEST

I HEREBY CERTIFY THAT A COPY HAS BEEN GIVEN
TO THE MUNICIPALITY GUARANTEEING THE FUTURE
SETTLING OF THE MONUMENTS SHOWN ON THIS
MAP AND SO DESIGNATED.

DATE 10-5-76
TOWNSHIP CLERK

I HAVE CAREFULLY EXAMINED THIS MAP AND FIND
IT CONFORMS WITH THE PROVISIONS OF THE


I HEREBY CERTIFY THAT I AM THE OWNER OF
THE LAND SHOWN HEREIN AND APPROVE THE


APPROVED Date Rec'd 7-16-76
SUBDIVISION Date App. SEP 17 1976
GLOUCESTER COUNTY PLANNING BOARD
on basis that SUBDIVISION portrays all
items required under review resolution.
File No. WA-24-19 FINAL SEC.1
9/24/76
COUNTY ENGINEER

FISH POND ROAD TRACT
SECTION 1

WASHINGTON TOWNSHIP, GLOUCESTER COUNTY
NEW JERSEY
DATE: JUNE 11, 1976

SCALE: 1" = 50'

CONSULTING ENGINEER SERVICES

PROFESSIONAL ENGINEERS &
LAND PLANNERS
SEWELL, N.J. 08080
CE-5-886

LOT 23
N.W. WASH. CO., INC.