
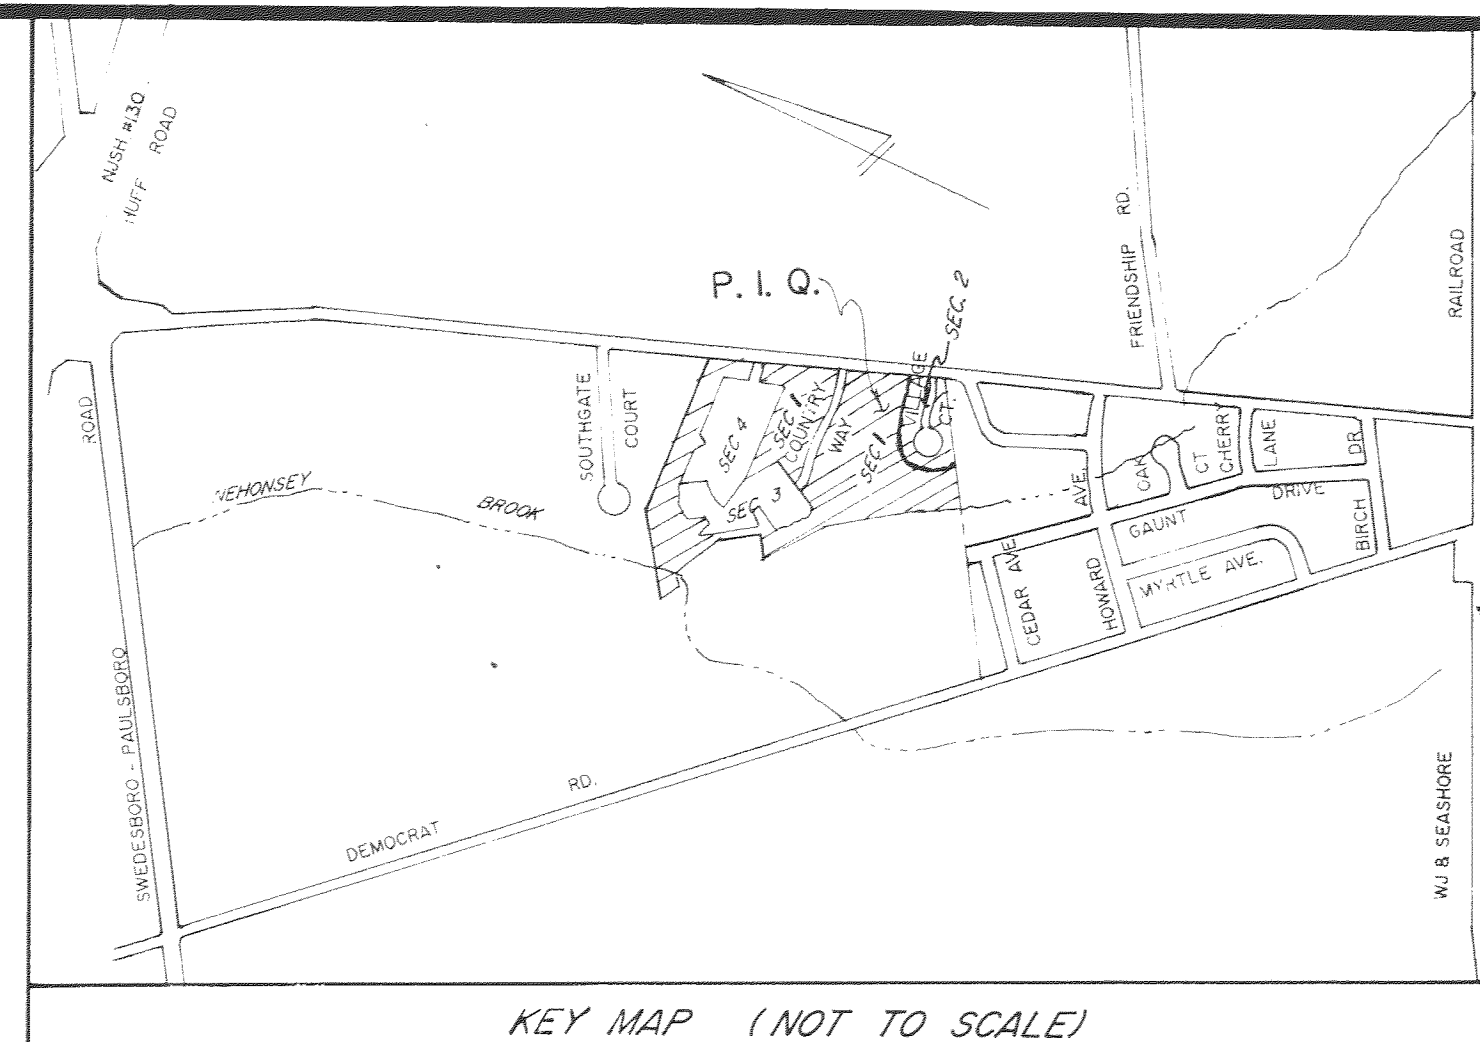


BEARING TABLE

B-37	SOUTH 11°38'18.0"E	23.70
B-38	SOUTH 53°51'34.0"E	13.03
B-39	SOUTH 55°58'46.1"E	33.71
B-40	NORTH 82°40'19.7"E	10.01
B-41	SOUTH 55°44'04.8"E	40.01
B-42	NORTH 52°59'13.7"E	21.30
B-43	NORTH 80°09'11.1"E	11.01
B-44	NORTH 48°44'42.8"E	20.01

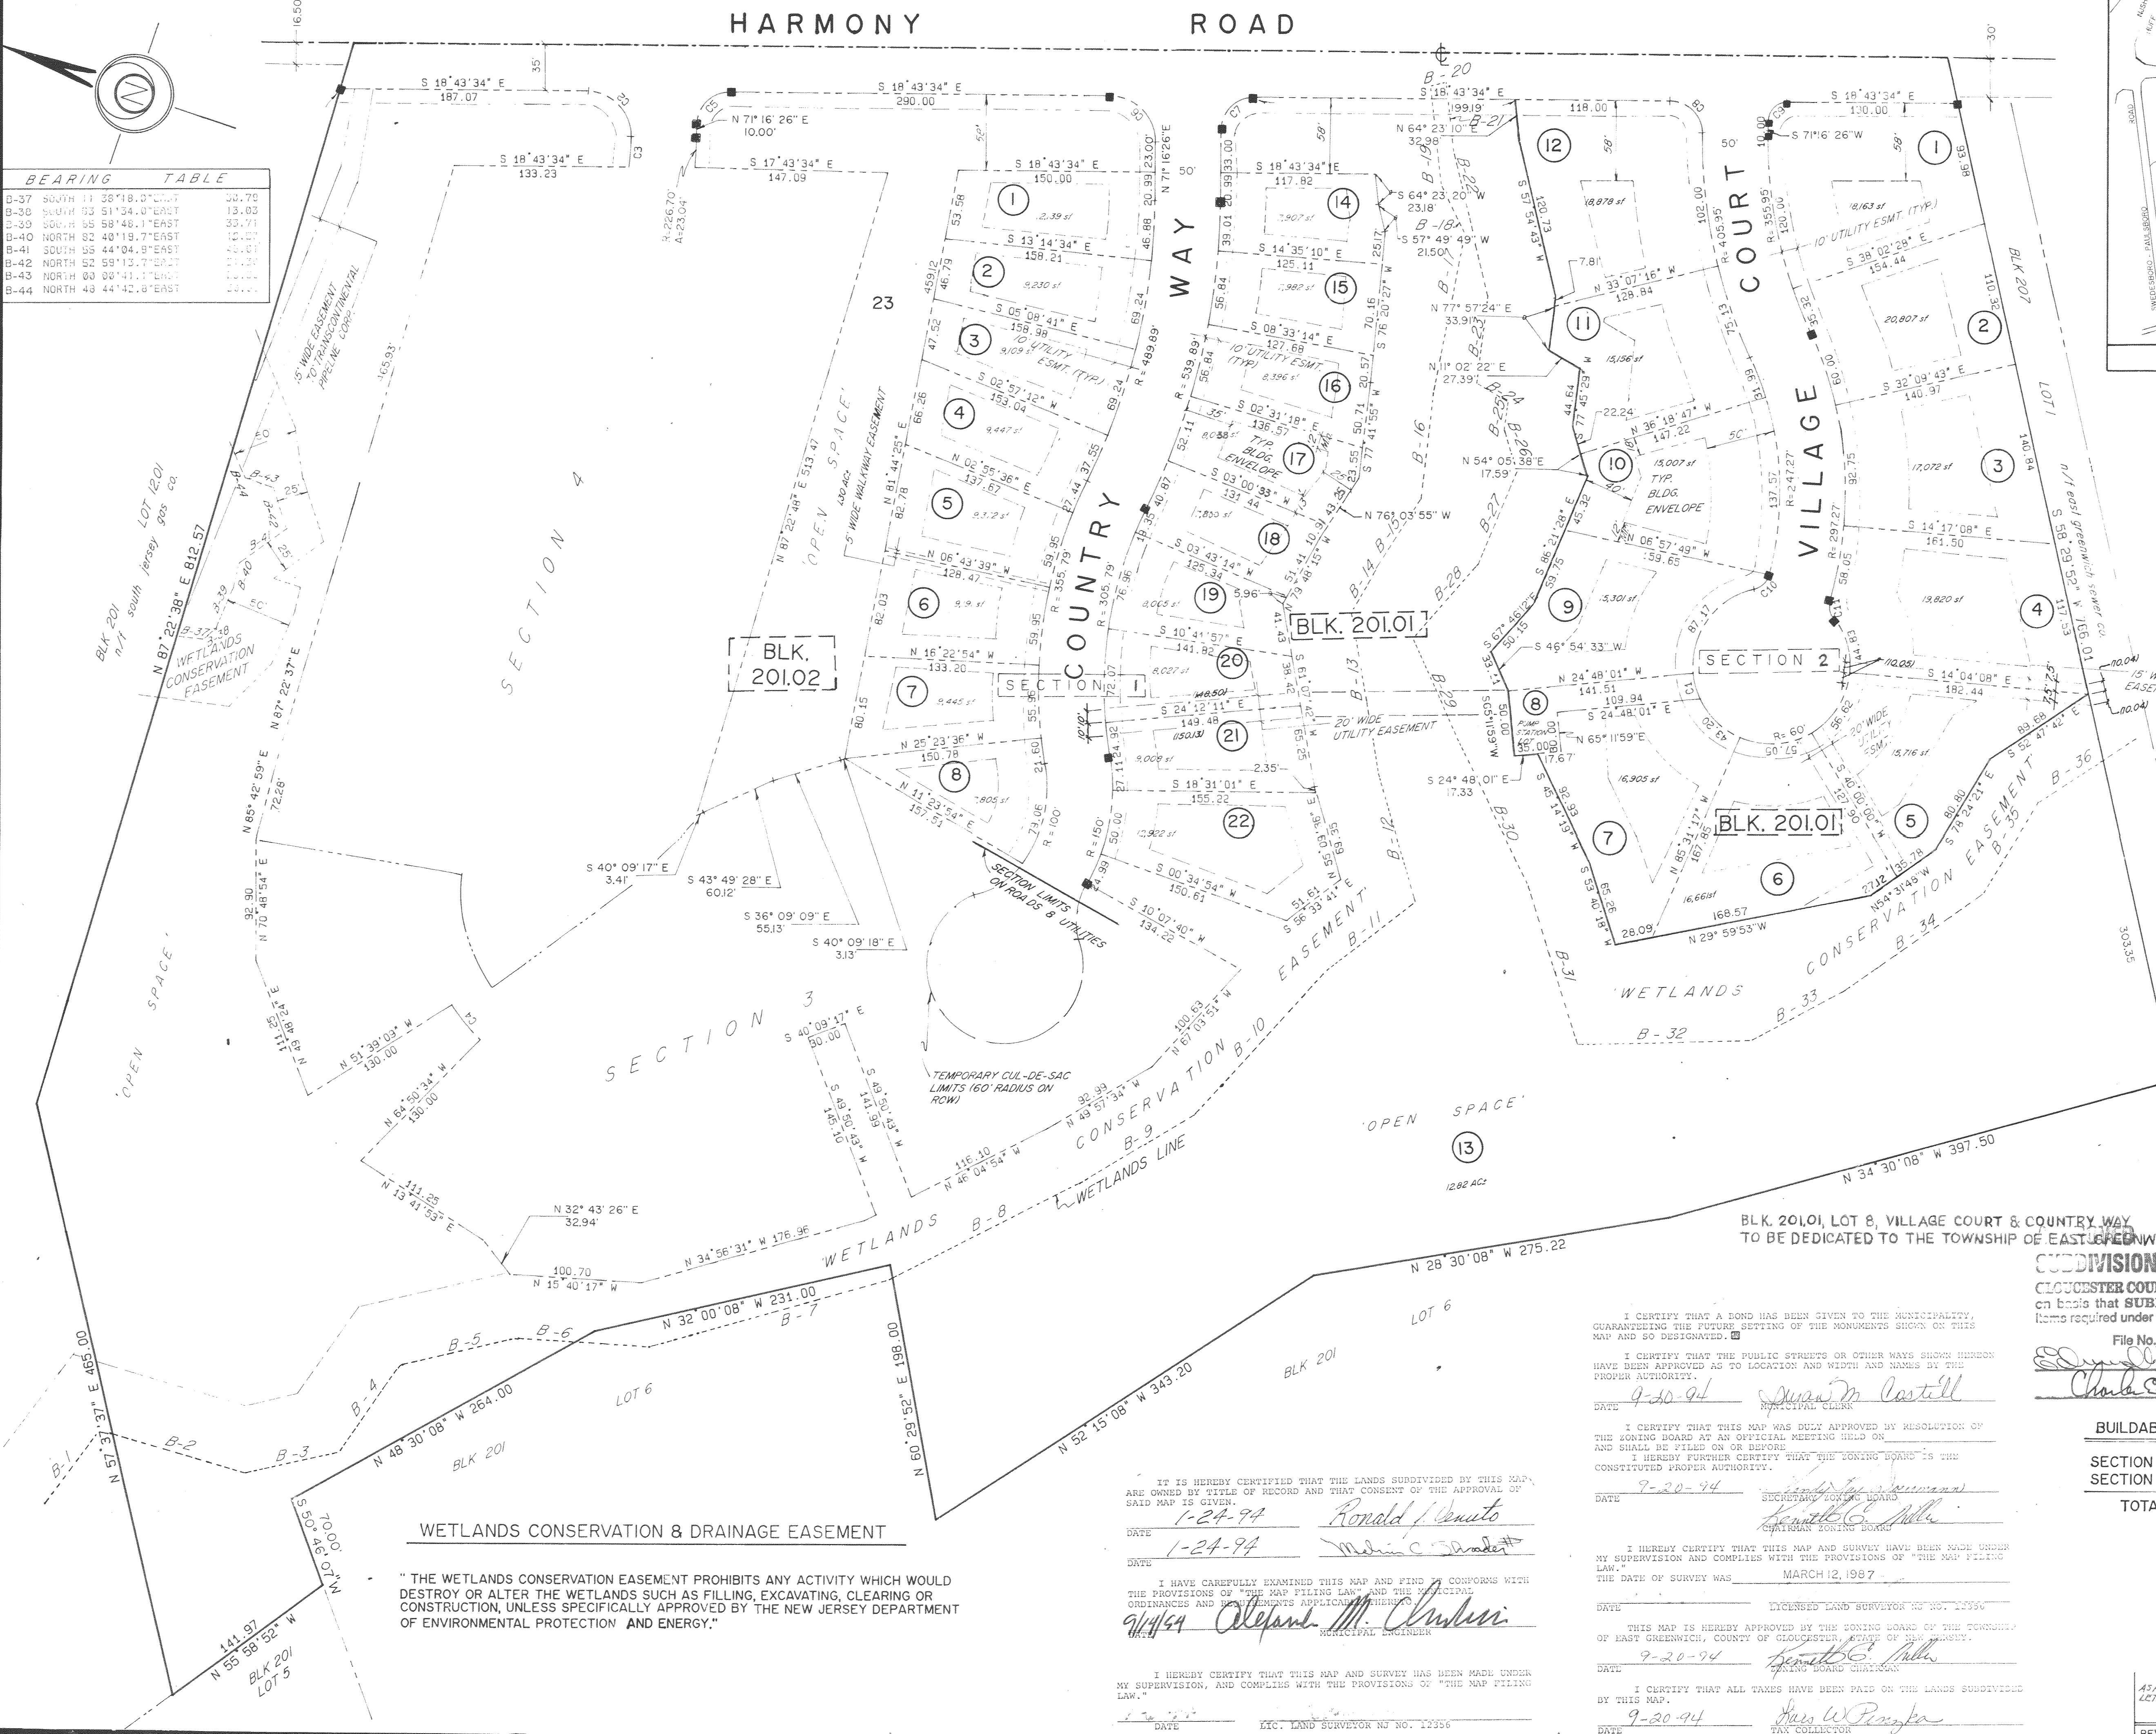

BEARING TABLE

BRG-	1	S 74°11'05" E	101.31	BRG-	19	N 64°33'20" E	76.44
BRG-	2	S 03°04'54" E	115.85	BRG-	20	S 30°55'32" E	12.36
BRG-	3	S 31°48'39" E	73.95	BRG-	21	S 64°23'06" E	53.68
BRG-	4	S 74°02'39" E	81.71	BRG-	22	S 57°54'43" E	114.72
BRG-	5	S 32°47'37" E	90.86	BRG-	23	S 77°57'24" E	65.93
BRG-	6	S 15°40'17" E	101.66	BRG-	24	S 11°02'22" E	27.51
BRG-	7	S 34°56'31" E	190.33	BRG-	25	S 77°45'29" E	22.20
BRG-	8	S 46°04'55" E	162.27	BRG-	26	S 54°05'36" E	32.32
BRG-	9	S 49°57'34" E	102.20	BRG-	27	S 85°21'28" E	78.92
BRG-	10	S 67°03'55" E	150.18	BRG-	28	S 87°46'12" E	74.52
BRG-	11	S 56°33'41" E	85.69	BRG-	29	S 46°54'33" E	92.59
BRG-	12	N 55°09'36" E	102.99	BRG-	30	S 45°14'19" E	116.19
BRG-	13	N 61°07'42" E	124.75	BRG-	31	S 53°40'18" E	128.21
BRG-	14	S 79°48'15" E	35.04	BRG-	32	S 20°59'48" E	133.49
BRG-	15	S 76°03'55" E	84.18	BRG-	33	S 46°55'32" E	78.47
BRG-	16	N 77°41'55" E	84.10	BRG-	34	S 54°35'02" E	131.68
BRG-	17	N 81°50'40" E	122.76	BRG-	35	S 78°24'24" E	79.98
BRG-	18	N 45°23'36" E	41.46	BRG-	36	S 52°47'42" E	90.01

CURVE TABLE

CURVE NO.	RADIUS	DELTA	LENGTH	TANGENT	CHORD BEG.	CHORD DIST.
1	60.00	019°28'16"	20.39	10.29	S 55°27'51" W	20.29
2	35.00	030°00'00"	54.98	35.00	N 26°16'26" E	49.50
3	176.70	007°28'45"	23.07	11.55	N 75°00'48" E	23.05
4	150.00	013°11'25"	34.53	17.34	S 31°45'09" W	34.46
5	25.00	090°00'00"	39.27	25.00	N 63°43'34" W	35.36
6	35.00	090°00'00"	54.98	35.00	N 26°16'26" E	49.50
7	25.00	090°00'00"	39.27	25.00	N 63°43'34" W	35.36
8	25.00	090°00'00"	39.27	25.00	N 26°16'26" E	35.36
9	15.00	030°00'00"	23.56	18.00	N 63°43'34" W	21.21
10	15.00	062°52'39"	16.46	9.17	S 62°59'53" E	15.65
11	15.00	053°46'35"	14.08	7.61	S 60°00'52" W	13.57

BLOCK 201.01, LOT 13, SECTION 1 & BLOCK 201.02, LOT 23, SECTION 1 TO BE OWNED BY A HOMEOWNER'S ASSOCIATION.

BLOCK 201.01, LOTS 14 THRU 22 & BLOCK 201.02 LOTS 1 THRU 8 = SECTION 1

BLOCK 201.01, LOTS 1 THRU 12 = SECTION 2

BLK. 201.01, LOT 8, VILLAGE COURT & COUNTRY WAY TO BE DEDICATED TO THE TOWNSHIP OF EAST GREENWICH.

AUG 30 1994

on basis that SUBDIVISION portrays all items required under review resolution.
File No. EG-03457-11
Edmund J. Smith
Charles J. Smith

I CERTIFY THAT A BOND HAS BEEN GIVEN TO THE MUNICIPALITY, GUARANTEEING THE FUTURE SETTING OF THE MONUMENTS SHOWN ON THIS MAP AND SO DESIGNATED.

I CERTIFY THAT THE PUBLIC STREETS OR OTHER WAYS SHOWN HEREON HAVE BEEN APPROVED AS TO LOCATION AND WIDTH AND NAMES BY THE PROPER AUTHORITY.

DATE 9-20-94
Municipal Clerk: Susan M. Costello

I CERTIFY THAT THIS MAP WAS DULY APPROVED BY RESOLUTION OF THE ZONING BOARD AT AN OFFICIAL MEETING HELD ON AND SHALL BE FILED ON OR BEFORE

I HEREBY FURTHER CERTIFY THAT THE ZONING BOARD IS THE CONSTITUTED PROPER AUTHORITY.

DATE 9-20-94

I HEREBY CERTIFY THAT THIS MAP AND SURVEY HAVE BEEN MADE UNDER MY SUPERVISION AND COMPLY WITH THE PROVISIONS OF "THE MAP FILING LAW."


DATE 9-20-94
Licensed Land Surveyor No. 12356

THIS MAP IS HEREBY APPROVED BY THE ZONING BOARD OF THE TOWNSHIP OF EAST GREENWICH, COUNTY OF GLOUCESTER, STATE OF NEW JERSEY.

DATE 9-20-94

I CERTIFY THAT ALL TAXES HAVE BEEN PAID ON THE LANDS SUBDIVIDED BY THIS MAP.
DATE 9-20-94

IT IS HEREBY CERTIFIED THAT THE LANDS SUBDIVIDED BY THIS MAP, ARE OWNED BY TITLE OF RECORD AND THAT CONSENT OF THE APPROVAL OF SAID MAP IS GIVEN.

DATE 1-24-94




I HEREBY CERTIFY THAT THIS MAP AND SURVEY HAVE BEEN MADE UNDER MY SUPERVISION AND COMPLY WITH THE PROVISIONS OF "THE MAP FILING LAW."

DATE 9-20-94
Lic. Land Surveyor No. 12356

WETLANDS CONSERVATION & DRAINAGE EASEMENT

"THE WETLANDS CONSERVATION EASEMENT PROHIBITS ANY ACTIVITY WHICH WOULD DESTROY OR ALTER THE WETLANDS SUCH AS FILLING, EXCAVATING, CLEARING OR CONSTRUCTION, UNLESS SPECIFICALLY APPROVED BY THE NEW JERSEY DEPARTMENT OF ENVIRONMENTAL PROTECTION AND ENERGY."

AS PER REVIEW LETTER 2/17/94	2-28-94
1	1-21-94
REVISION	DATE

SCALE 1" = 60'
0 20 40 60 200
JANUARY 5, 1993

ENGINEERING ASSOCIATES
PROFESSIONAL ENGINEERS - PLANNERS - LAND SURVEYORS
900 HOLLY DELL COURT
SEWELL, NEW JERSEY 08080
(609) 589-0614

WILLIAM C. KIRSCH
LAND SURVEYOR #12356
PROFESSIONAL PLANNER #1923