



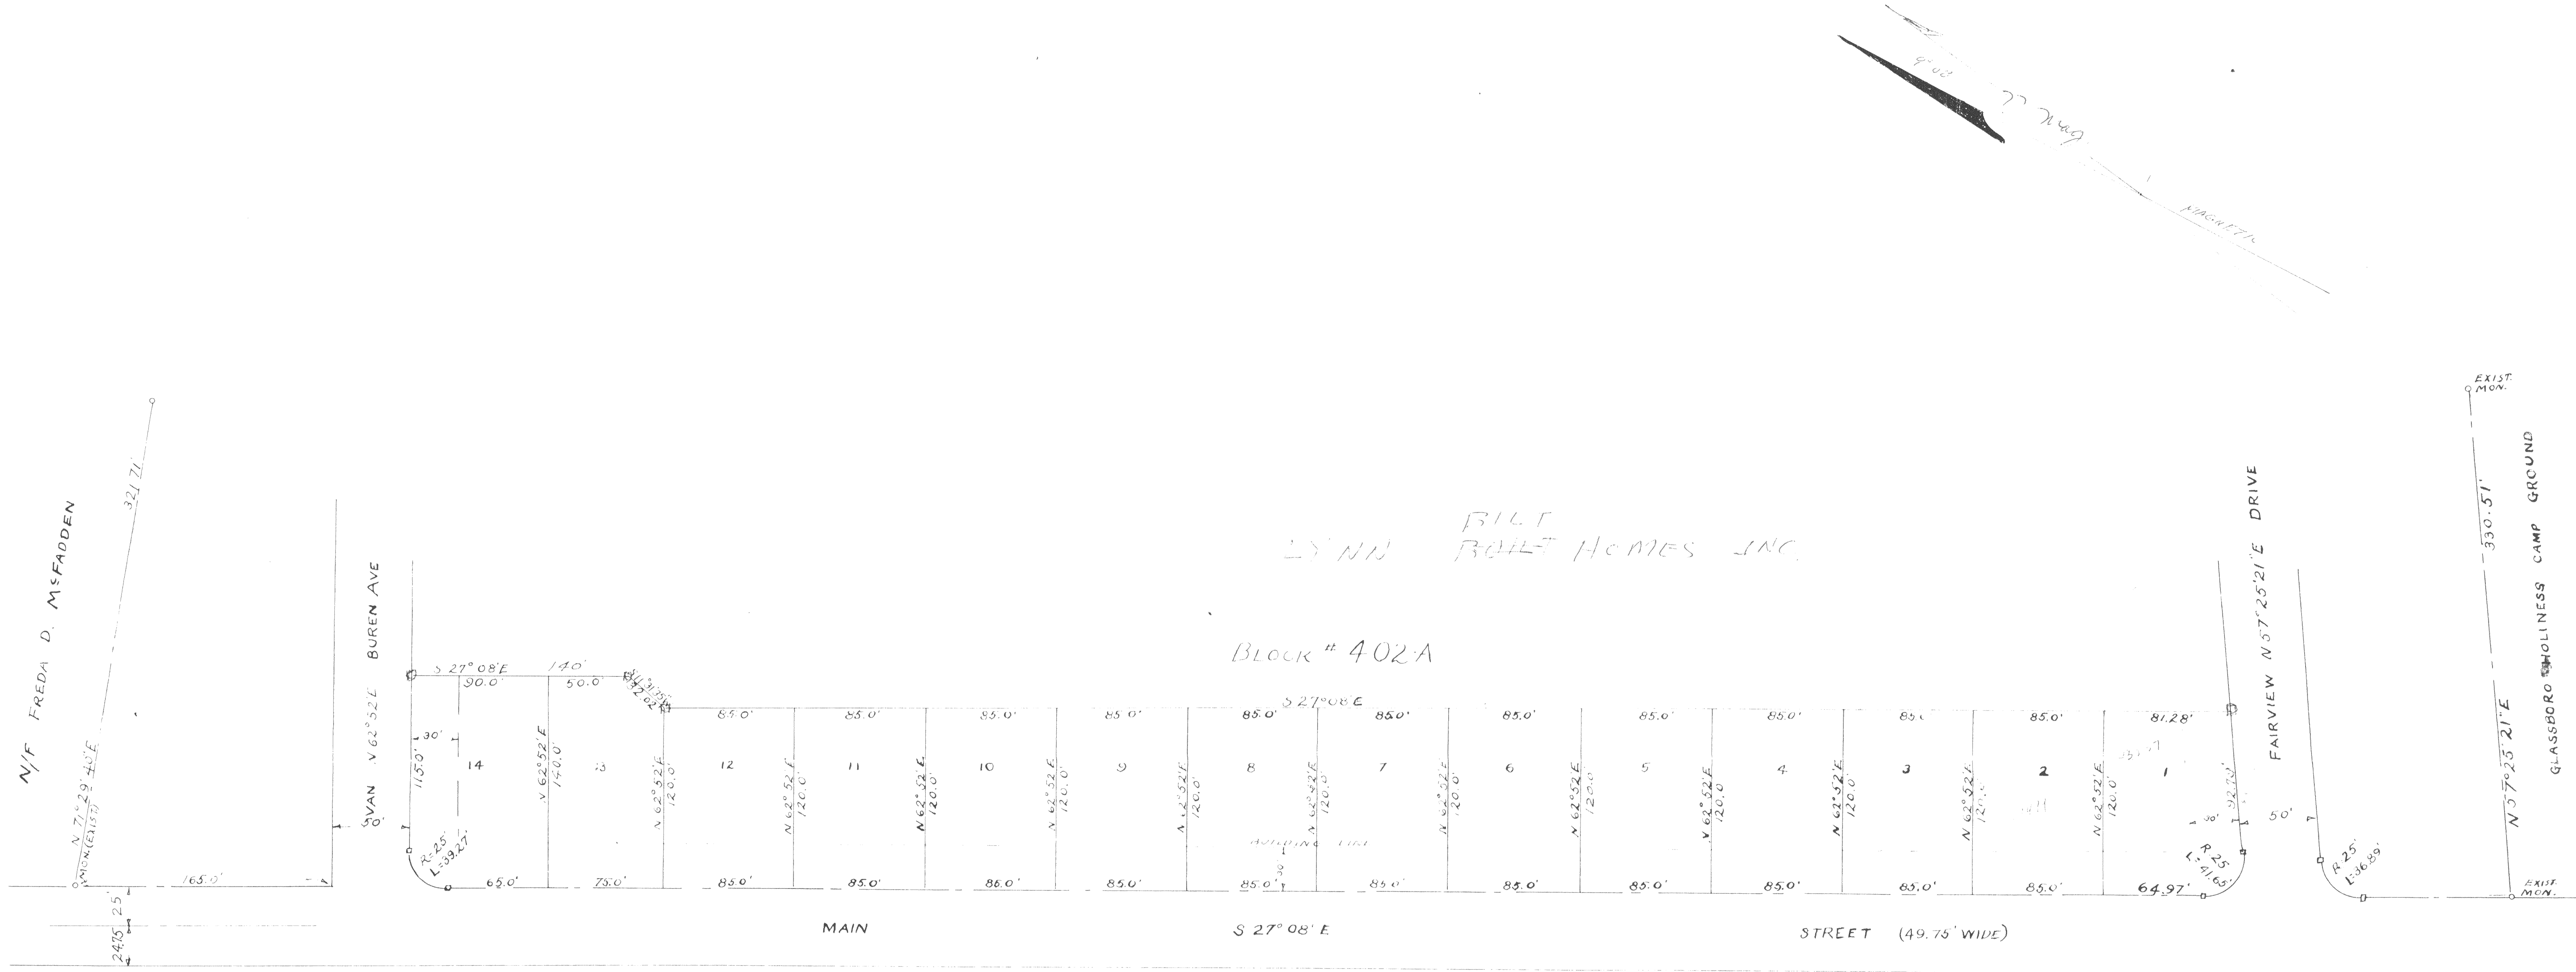

APPROVED BY BOROUGH COUNCIL June 17, 1955
DATE Frank L. Tonghill MAYOR
DATE Arman K. Smith CLERK

APPROVED BY PLANNING BOARD June 10, 1955
DATE Marion J. Leonard CHAIRMAN
DATE June 10, 1955 SECRETARY

PLAN OF LOTS
GLEN RIDGE
SITUATED IN
BOROUGH OF GLASSBORO
COUNTY OF GLOUCESTER, N. J.

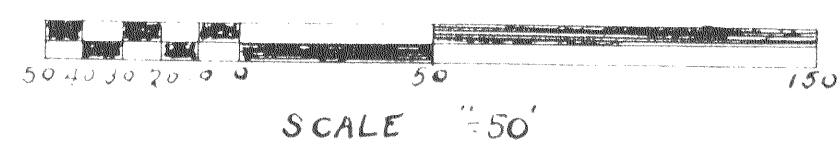

NOT: The governing body of the Borough of Glassboro, by approving this plan, in no way warrants the maintenance of the streets shown hereon.

I HAVE CAREFULLY EXAMINED THIS MAP AND FIND IT CONFORMS WITH ALL THE LAWS OF THE STATE AND THE MUNICIPAL ORDINANCES AND REQUIREMENTS APPLICABLE THERETO

June 14, 1955 John G. Reutter
DATE MUNICIPAL ENGINEER

NOTE: □ DENOTES CONCRETE MONUMENT.

NOTE:
I hereby certify that this map and the survey has been made under my immediate supervision and complies with the laws of the State of New Jersey. I further certify that all monuments have been accurately set under my supervision.

John G. Reutter June 14, 1955
PROF. ENGR. & L.S. N.J. LIC. # 3671 DATE

NOTE:
The undersigned states that he is the owner of the land shown, and hereby approves this plan for filing.
LYNN-BILT HOMES INC. By William J. Bilt PRESIDENT
OWNER DATE 6/14/55

J.G. REUTTER
PROF. ENGR. & L.S.
N.J. LICENSE 3671
JUNE 3, 1955