

I CERTIFY THAT THIS MAP WAS DULY APPROVED BY RESOLUTION OF THE PLANNING BOARD AT AN OFFICIAL MEETING HELD ON 9-20-88 AND SHALL BE FILED ON OR BEFORE 11-3-88.
I HEREBY FURTHER CERTIFY THAT THE PLANNING BOARD IS THE CONSTITUTED PROPER AUTHORITY.

11-3-88 Edna M. Hartz
DATE SECRETARY OF PLANNING BOARD

IT IS HEREBY CERTIFIED THAT THE LANDS SUBDIVIDED BY THIS MAP ARE OWNED BY TITLE OF RECORD AND THAT CONSENT TO THE APPROVAL OF SAID MAP IS GIVEN.

9-19-88 Thomas E. Redenberg
DATE

I CERTIFY THAT ALL TAXES HAVE BEEN PAID ON THE LANDS SUBDIVIDED BY THIS MAP.

11-2-88 Joan M. Bates
DATE TAX COLLECTOR

THIS MAP IS HEREBY APPROVED BY THE PLANNING BOARD OF THE BOROUGH OF GLASSBORO


11-2-88 Kenneth R. Chag
DATE PLANNING BOARD CHAIRMAN

2203

BLOCK	LOT	AREA (SQ. FT.)
408.21	8	8,000.05
	9	8,541.08
	10	9,131.60
	11	9,257.70
408.23	5	8,000.00
	6	8,000.00
	7	8,010.89
	8	8,218.84
	9	13,527.80

APPROVED Date Rec'd. 10-27-88
SUBDIVISION 10-27-88
GLOUCESTER COUNTY PLANNING BOARD
In basis that SUBDIVISION portrays all
lands required under review resolution.
File Rec'd. 10-27-88 Final Sec'd
Edna M. Hartz

FINAL
PLAN of LOTS
for
SECTION 2
AUTUMN RIDGE
premises situate
BOROUGH of GLASSBORO
GLOUCESTER COUNTY
NEW JERSEY

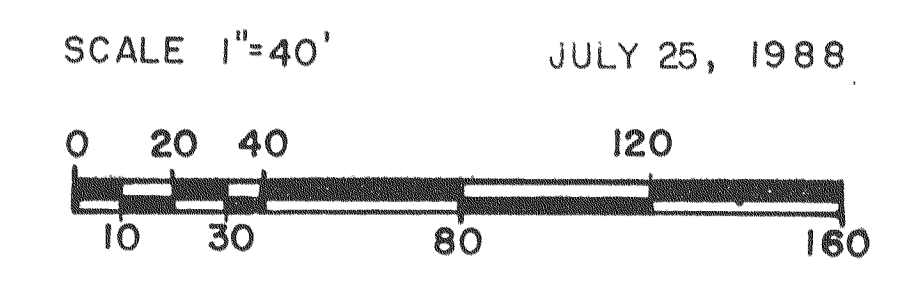


7-495
ENGINEERING ASSOCIATES (1693)
PROFESSIONAL ENGINEERS - PLANNERS - LAND SURVEYORS
900 HOLLY DELL COURT
SEWELL, NEW JERSEY 08080
(609) 888-0814


3384-A

John P. Houwen
JOHN P. HOUWEN
LAND SURVEYOR #33105

Curve No.	Radius	Delta	Length	Tangent	Chord
1	250.00	003 26 16	15.00	7.50	N 79 16 52 E 15.00
2	200.00	003 26 16	12.00	6.00	N 79 16 52 E 12.00
3	550.00	003 33 42	34.19	17.10	S 82 46 51 W 34.18
4	550.00	005 42 08	54.74	27.39	S 87 24 46 W 54.72
5	600.00	002 44 31	28.71	14.36	N 88 53 35 E 28.71
6	600.00	006 31 19	68.30	34.19	N 84 15 40 E 68.26
7	20.00	090 00 00	31.42	20.00	N 36 00 00 E 28.28
8	500.00	009 15 50	80.84	40.51	S 85 37 55 W 80.76
9	650.00	007 00 18	79.47	39.78	N 86 45 41 E 79.42
10	650.00	002 15 33	25.63	12.82	N 82 07 46 E 25.63
11	20.00	090 00 00	31.42	20.00	S 54 00 00 E 28.28

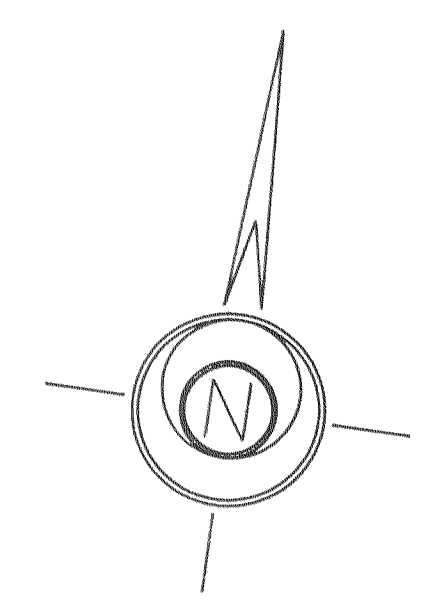

BLOCK 408
LOT 4

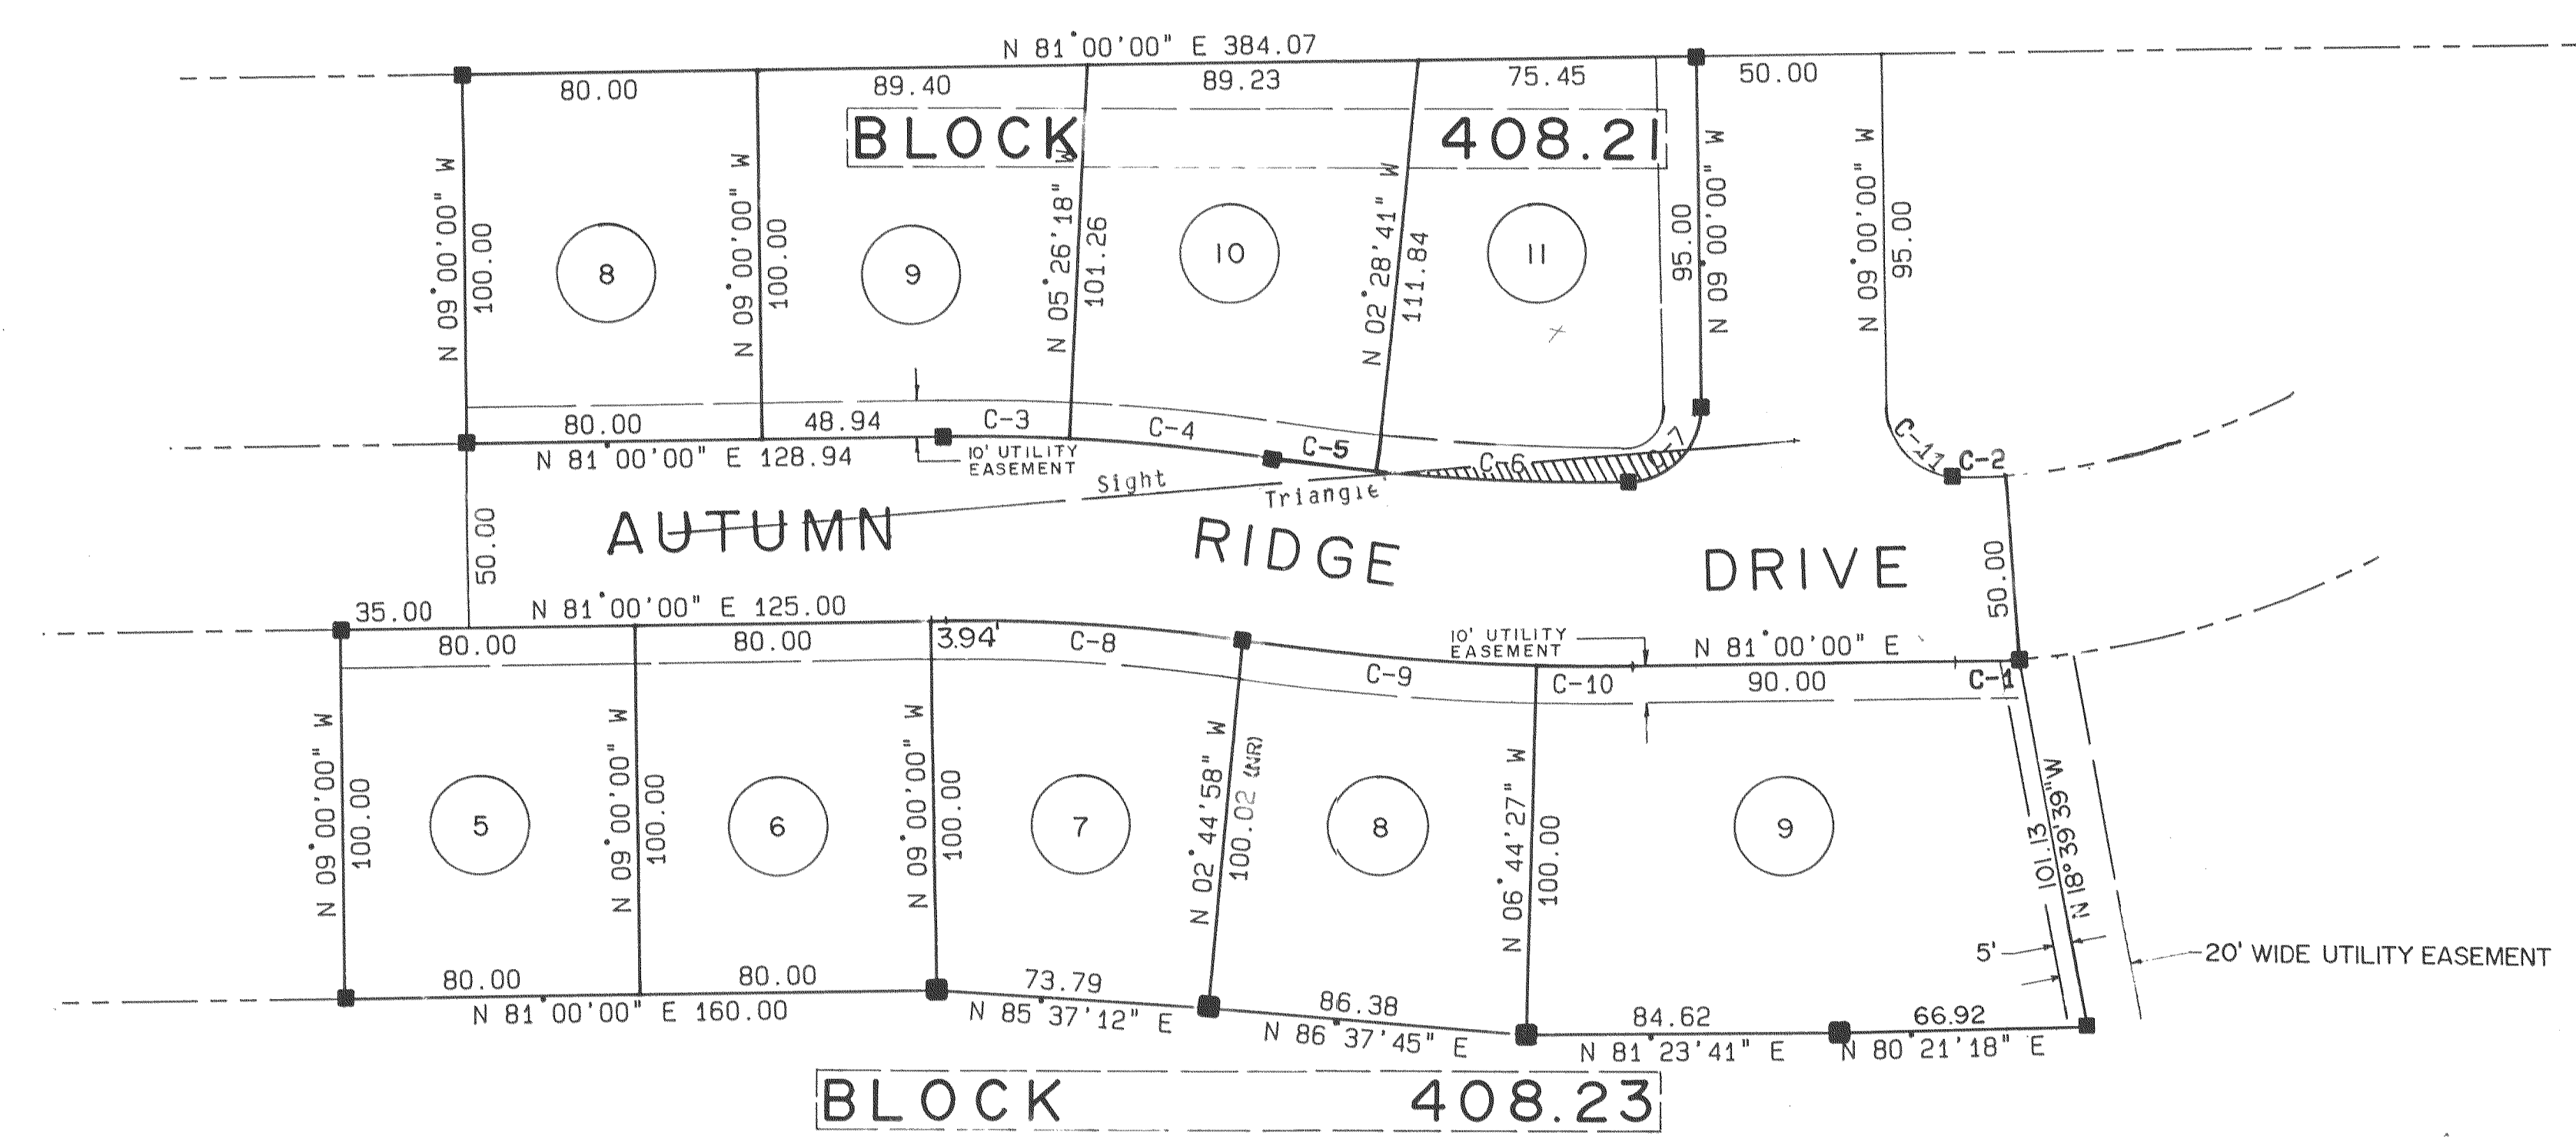

I HAVE CAREFULLY EXAMINED THIS MAP AND FIND IT CONFORMS WITH THE PROVISIONS OF "THE MAP FILING LAW" AND THE MUNICIPAL ORDINANCES AND REQUIREMENTS APPLICABLE THERETO.

10-27-88 Joseph J. Schuer PE
DATE MUNICIPAL ENGINEER

I HEREBY CERTIFY THAT THIS MAP AND SURVEY HAS BEEN MADE UNDER MY SUPERVISION, AND COMPLIES WITH THE PROVISIONS OF "THE MAP FILING LAW".
THE DATE OF SURVEY WAS 11-5-87.

John P. Houwen
LIC. LAND SURVEYOR NJ NO. 33105

I CERTIFY THAT A BOND HAS BEEN GIVEN TO THE MUNICIPALITY, GUARANTEEING THE FUTURE SETTING OF THE MONUMENTS SHOWN ON THIS MAP AND SO DESIGNATED.
I CERTIFY THAT THE PUBLIC STREETS OR OTHER WAYS SHOWN HEREON HAVE BEEN APPROVED AS TO LOCATION AND WIDTH AND NAMES BY THE PROPER AUTHORITY.

11-2-88 Mary Ann Redenberger
DATE MUNICIPAL CLERK

Owner and Applicant:
Carpenter Street Associates
RR3, 303 Hollydell Drive
Hurffville, NJ 08080
Phone: 609-582-1999