



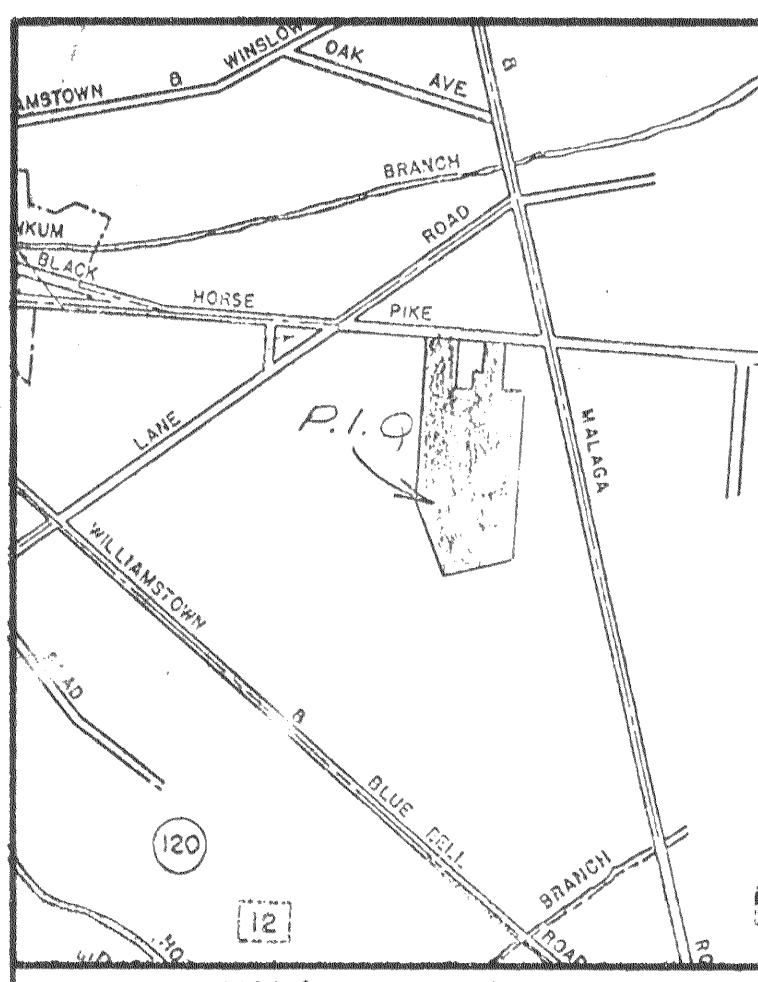

1515
1 OF 2

1515
2 OF 2

PLATE 7 - BLOCK 62
LOT 11
N/F JOSEPH & BARBARA LOSCALZO

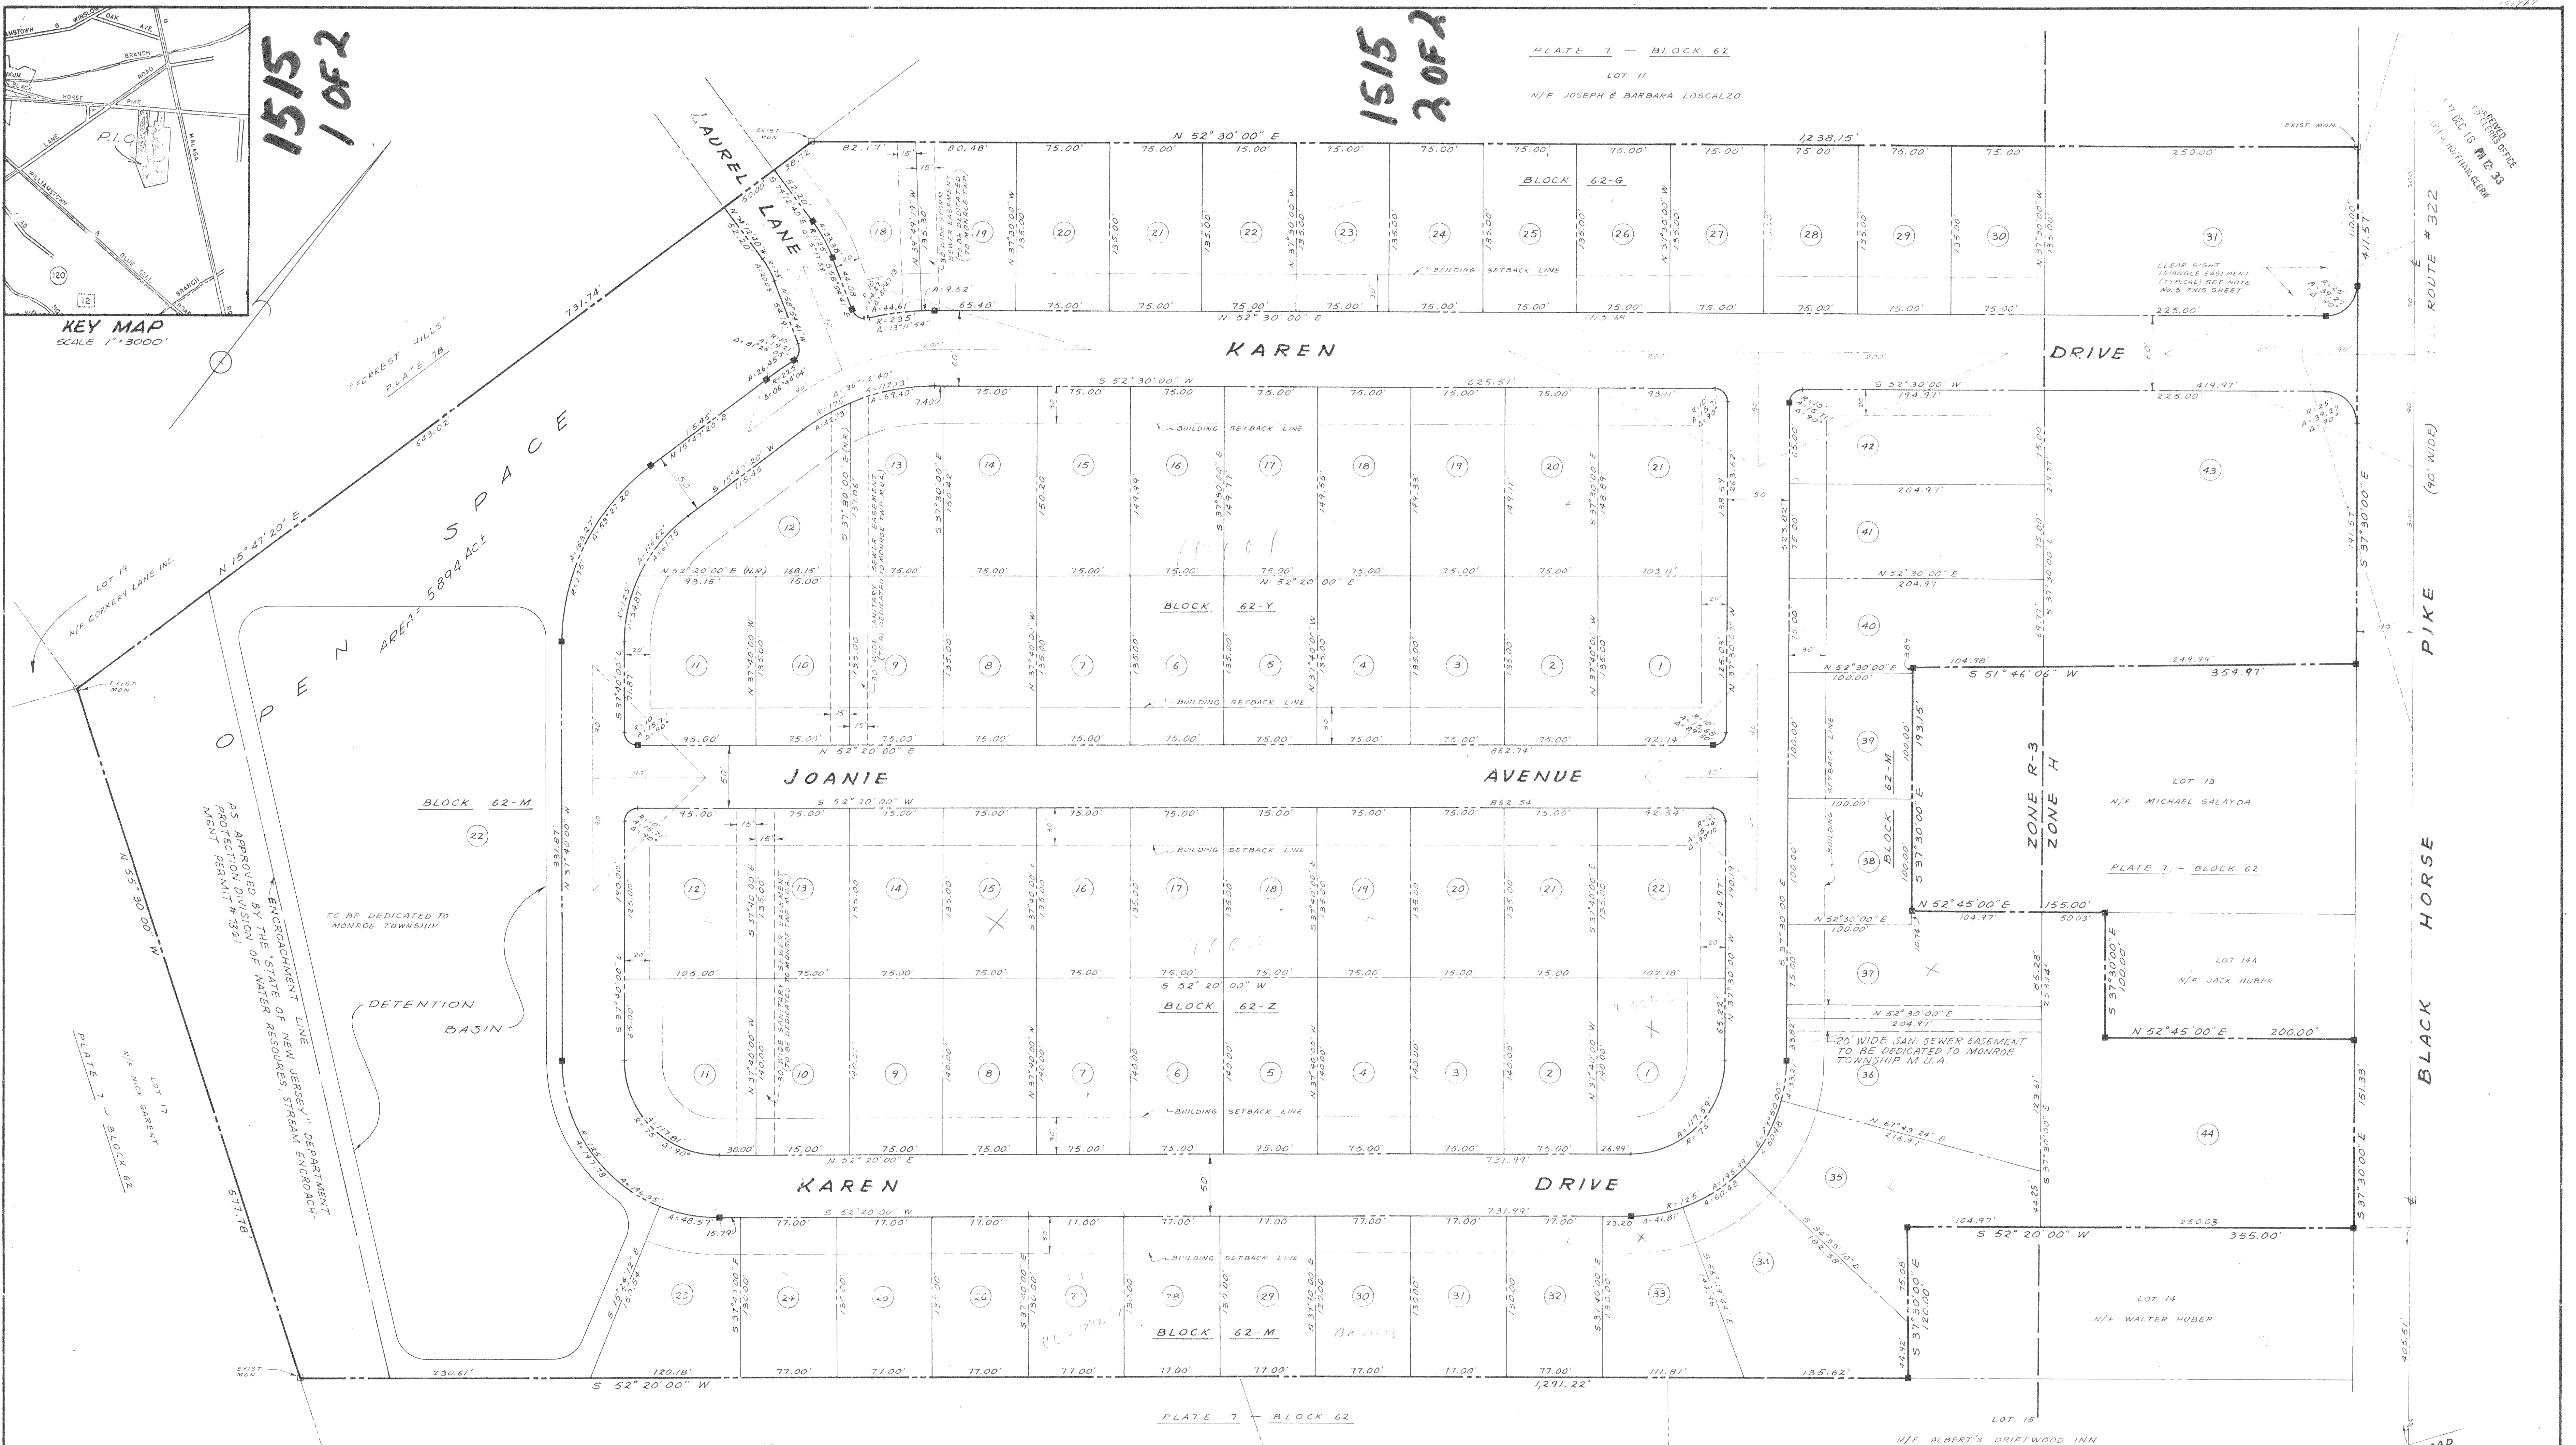

APPROVED SUBDIVISION
Date Rec'd OCT 25 1977
Date App. 10/27/77
GLOUCESTER COUNTY PLANNING BOARD
on basis that SUBDIVISION portrays all items required under review resolution.
File No. MO-0629 FINAL
PLANNING DIRECTOR
COUNTY ENGINEER

IT IS HEREBY CERTIFIED THAT THE LANDS SUBDIVIDED BY THIS MAP ARE OWNED BY TITLE OF RECORD AND THAT CONSENT TO THE APPROVAL OF SAID MAP IS GIVEN.

I HEREBY CERTIFY THAT THIS MAP AND SURVEY HAS BEEN MADE UNDER MY SUPERVISION AND COMPLIES WITH THE PROVISIONS OF "THE MAP FILING LAW".
JUNE 8, 1976
THE DATE OF THE SURVEY WAS REV. 78-6-28-77

8-3-77
DATE
PETER N. LIBERATO
N.J.L.S. No. 15546

I CERTIFY THAT A BOND HAS BEEN GIVEN TO THE MUNICIPALITY, GUARANTEEING THE FUTURE SETTING OF THE MONUMENTS SHOWN ON THIS MAP AND SO DESIGNATED.
I CERTIFY THAT THE PUBLIC STREETS OR OTHER WAYS SHOWN HEREON HEREON HAVE BEEN APPROVED AS TO LOCATION AND WIDTH AND NAMES BY THE PROPER AUTHORITY.

11/23/77
DATE
MUNICIPAL CLERK

I HAVE CAREFULLY EXAMINED THIS MAP AND FIND IT CONFORMS WITH THE PROVISIONS OF "THE MAP FILING LAW" AND THE MUNICIPAL ORDINANCES AND REQUIREMENTS APPLICABLE THEREON.

11/23/77
DATE
MUNICIPAL ENGINEER

THIS MAP IS HEREBY APPROVED BY THE PLANNING BOARD OF THE TOWNSHIP OF MONROE.
DATE
PLANNING BOARD CHAIRMAN
I CERTIFY THAT THIS MAP WAS DULY APPROVED BY RESOLUTION OF THE PLANNING BOARD AT AN OFFICIAL MEETING HELD ON 11/17/77 AND SHALL BE FILED ON OR BEFORE 11/23/77.
I HEREBY FURTHER CERTIFY THAT THE PLANNING BOARD IS THE CONSTITUTED PROPER AUTHORITY.
DATE
SECRETARY OF PLANNING BOARD

THIS MAP HAS BEEN REVIEWED AS PRESCRIBED BY R.S. 40:27-6.2 AND HAS BEEN APPROVED AS REQUIRED BY R.S. 40:27-6.3 ON 11/23/77 BY THE GLOUCESTER COUNTY PLANNING BOARD.
DATE
PLANNING DIRECTOR
ATTEST
THIS MAP IS CERTIFIED TO THE REGISTER OF DEEDS AS CONFORMING TO THE PROVISIONS OF "THE MAP FILING LAW" FOR THE GLOUCESTER COUNTY PLANNING BOARD.
DATE
PLANNING DIRECTOR

NOTES:

1. PLATE, BLOCK AND LOT NUMBERS REFER TO MONROE TOWNSHIP TAX MAP.
2. OUTBOUND SHOWN HEREON PLOTTED FROM A FIELD SURVEY PERFORMED BY DOUGLAS R. LONG, P.E. & L.S. DATED JUNE 8, 1976 - REVISED TO JUNE 28, 1977.
3. NUMBER OF LOTS IN ZONE R-3 = 76. LOTS 31, 43 & 44 TO BE RESERVED FOR FUTURE COMMERCIAL DEVELOPMENT.
4. TOTAL AREA = 34.145[±] ACRES.
5. GRANTED TO THE TOWNSHIP OF MONROE FOR THE PURPOSES PROVIDED FOR AND EXPRESSED IN THE LAND SUBDIVISION ORDINANCE OF THE TOWNSHIP OF MONROE.

GRAPHIC SCALE
0 50 100 150

PLAN OF MAJOR SUBDIVISION
STONE FOREST
SITUATE: MONROE TOWNSHIP, GLOUCESTER COUNTY, NEW JERSEY
PETER N. LIBERATO
LAND SURVEYOR, NEW JERSEY LIC. NO. 15546
PREPARED BY
CONSULTING ENGINEER SERVICES
PROFESSIONAL ENGINEERS & PLANNERS
SEWELL, N.J. 08080
DRAWN BY: P.M.M. CHNO. B.H.L. BHT. NO. 1 OF 2
DATE: AUG. 3, 1977 SCALE: 1" = 60' C.E.S. - 941