


1365  
1 OF 2

1365  
2 OF 2

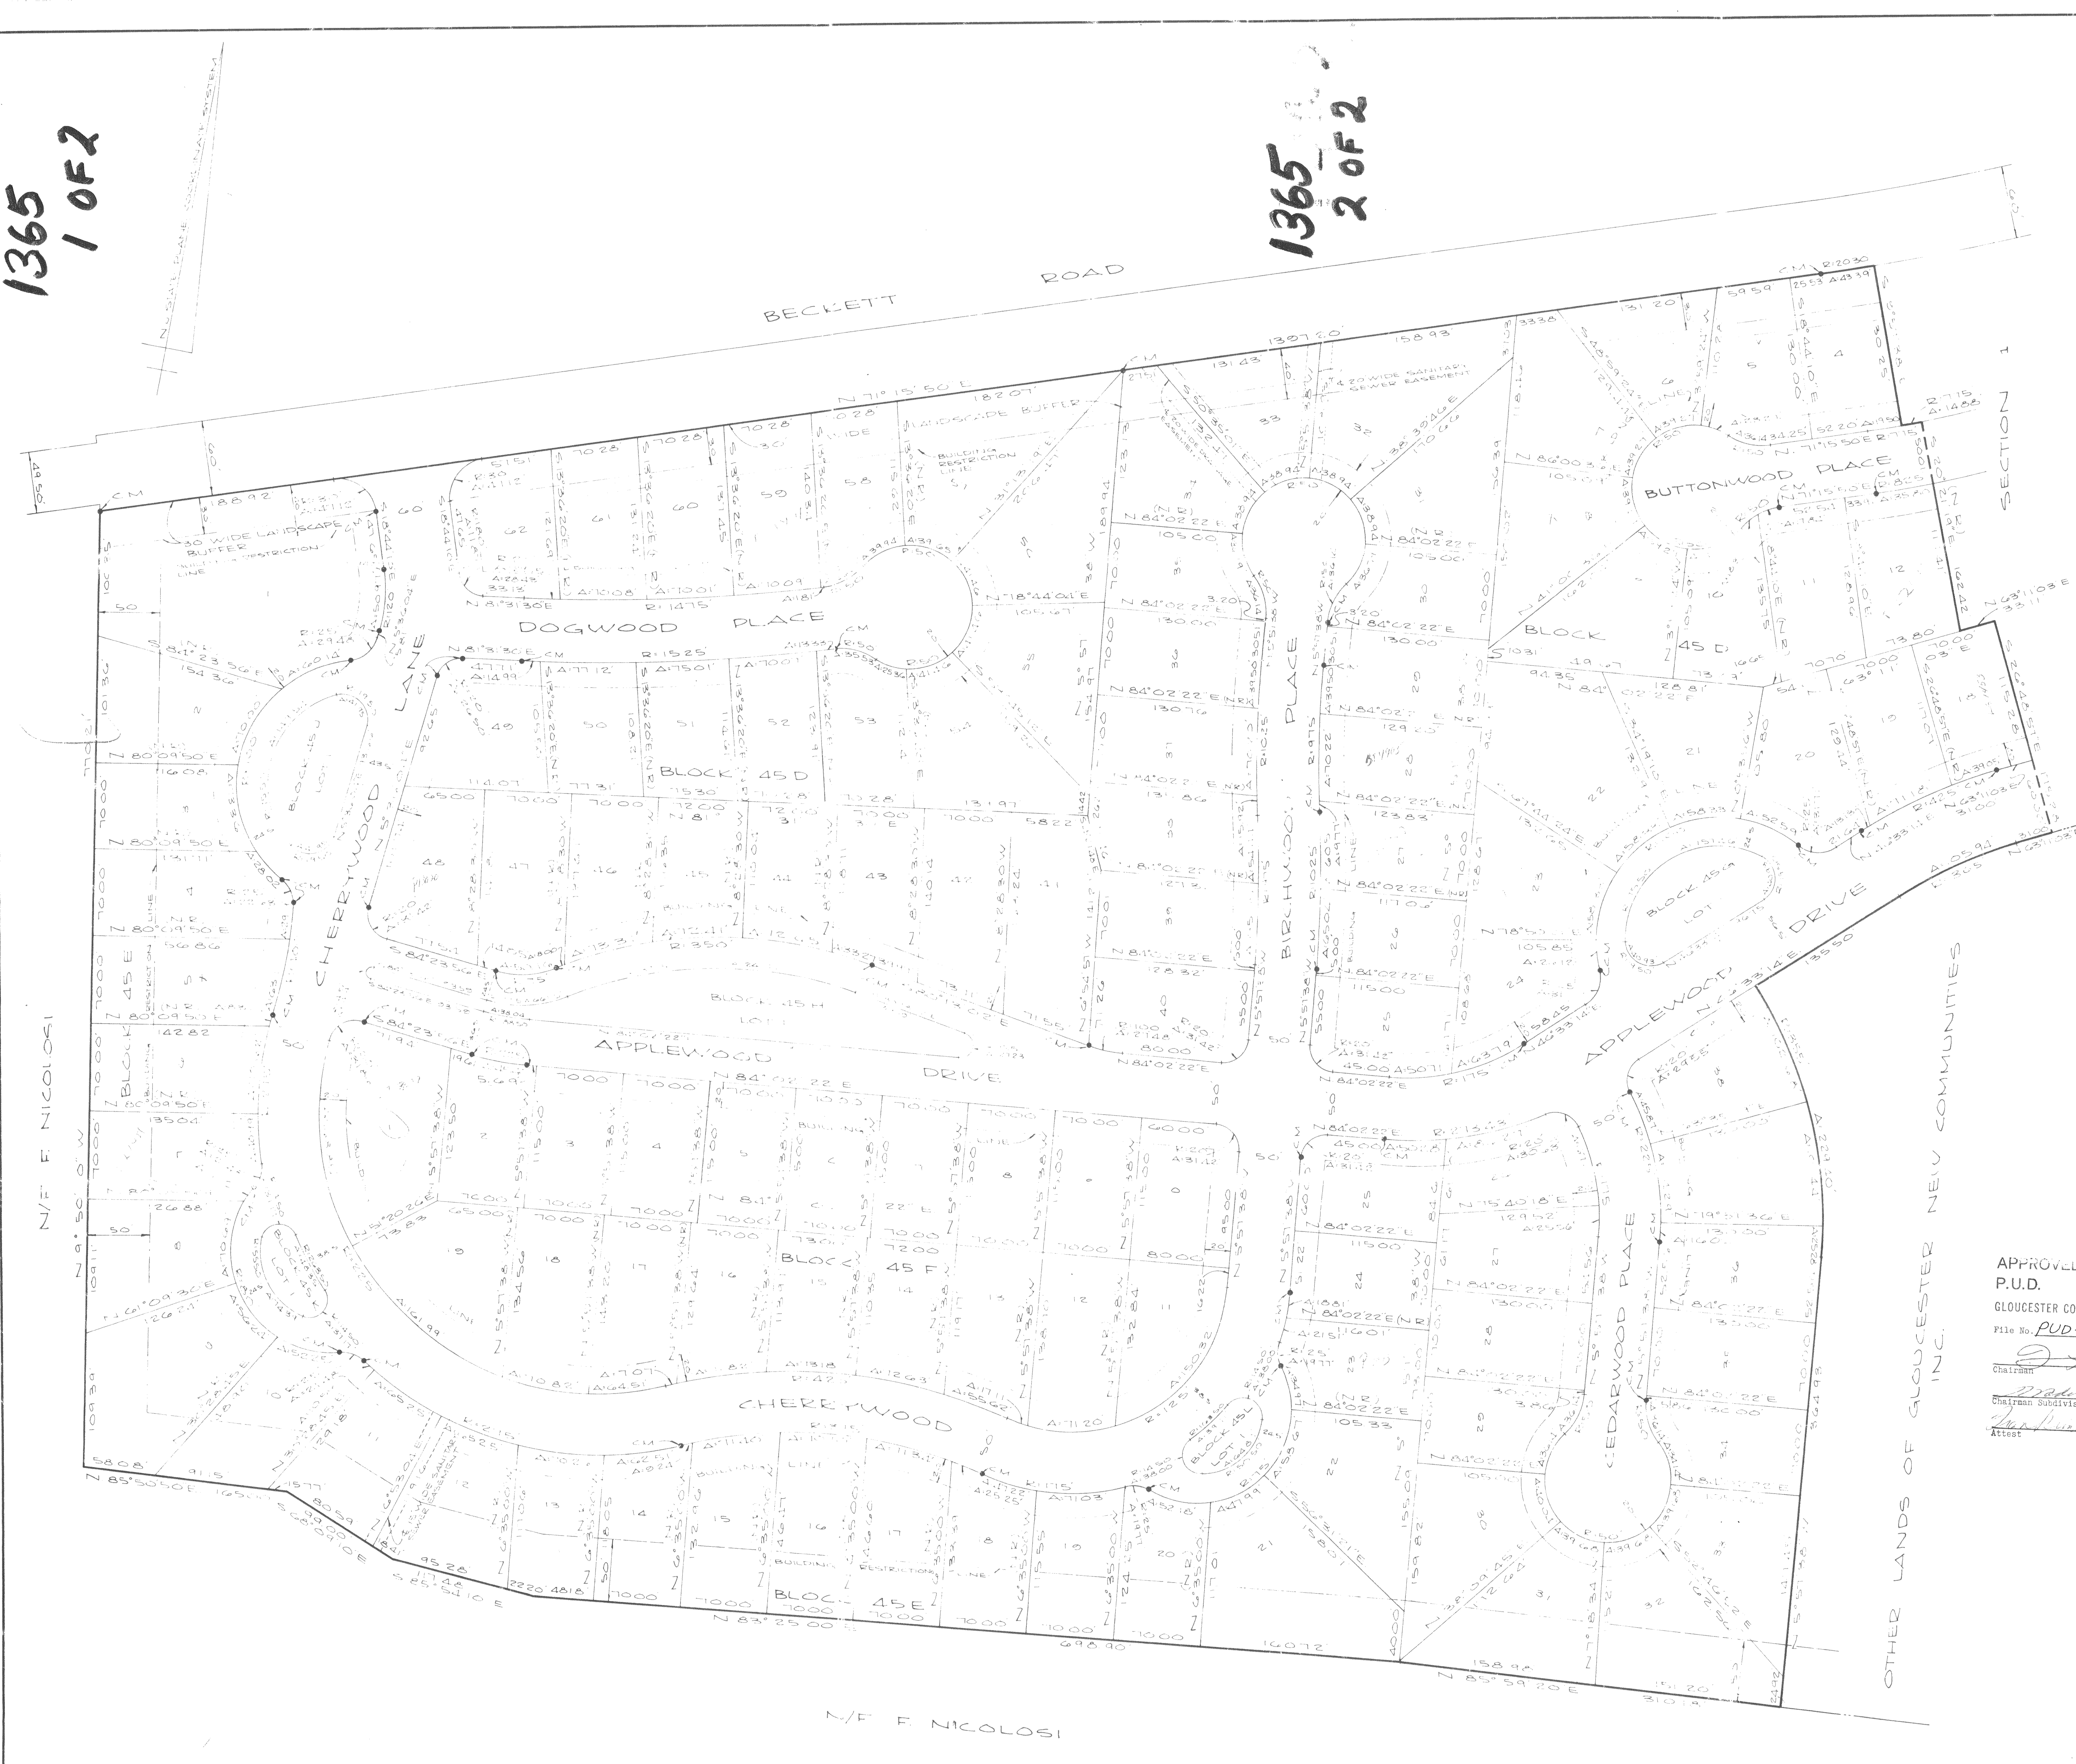

THIS PLAN DULY APPROVED AS TO LAYOUT BY THE PLANNING AND ZONING COMMISSION, THE TOWNSHIP COMMITTEE AND THE TOWNSHIP ENGINEER OF LOGAN TOWNSHIP, GLOUCESTER COUNTY, NEW JERSEY.

4/1/75 DATE  
3/22/75 DATE  
3/21/75 DATE  
4.8.75 DATE  
3-22-75 DATE

Chairman - Planning & Zoning Committee  
Chairman - Township Committee  
Township Engineer  
Secretary  
Clerk

I HAVE CAREFULLY EXAMINED THIS MAP AND FIND IT CONFORMS WITH THE PROVISIONS OF "THE MAP FILING LAW" AND THE TOWNSHIP ORDINANCES AND REQUIREMENTS APPLICABLE THERETO.

3/21/75 DATE  
Township Engineer

GLOUCESTER NEW COMMUNITIES COMPANY INC. DOES HEREBY RECIARE THAT THEY ARE THE ONLY RECORD TITLE HOLDERS OF INTEREST IN THIS TRACT OF LAND AND CONSENT TO THE FILING OF THIS PLAN.

4/1/75 DATE  
3/22/75 DATE

I HEREBY CERTIFY THAT THIS MAP HAS BEEN MADE UNDER MY SUPERVISION AND COMPLIES WITH THE PROVISIONS OF "THE MAP FILING LAW."

2/28/75 DATE  
N. J. LICENSED LAND SURVEYOR NO. 17775  
ROBERT R. HEGGAN

I HEREBY CERTIFY THAT THE OUTBOUND PROPERTY LINES ADJOINING LANDS OF F. NICOLASI WERE SURVEYED UNDER MY IMMEDIATE SUPERVISION AND ARE ACCURATE

DATE  
N. J. LICENSED LAND SURVEYOR NO. 10923  
ROBERT J. DROBILE

I HEREBY CERTIFY THAT A BOND HAS BEEN GIVEN TO THE MUNICIPALITY GUARANTEEING THE FUTURE SETTING OF THE MONUMENTS SHOWN ON THIS MAP AND SO DESIGNATED.

3-22-75 DATE  
Clerk

TOTAL AREA - 367.52 ACRES  
C.M. = CONCRETE MONUMENT TO BE SET.

APPROVED Date Rec'd MAR 5 1975  
P.U.D. Date App. APR 4 1975  
GLOUCESTER COUNTY PLANNING BOARD  
File No. PUD-10-1 FINAL SEC. 2

APPROVED Date Rec'd MAR 5 1975  
P.U.D. Date App.  
GLOUCESTER COUNTY PLANNING BOARD  
File No. PUD-10-1 FINAL SEC. 2

Chairman  
Chairman Subdivision Committee  
Attest

Chairman  
Chairman Subdivision Committee  
Attest

OLD ORCHARD VILLAGE  
BECKETT P.U.D.  
SECTION TWO  
LOGAN TOWNSHIP  
GLOUCESTER COUNTY, NEW JERSEY  
FEBRUARY, 1975 SCALE: 1" = 50'  
PREPARED BY  
TAYLOR, WISEMAN & TAYLOR  
ENGINEERS-PLANNERS-SURVEYORS  
306 FELLOWSHIP ROAD, MOUNT LAUREL, NEW JERSEY 08057

0 25 50 75 100 125 150 175 200  
FEET IN FEET