B-1-P 76

285
1 OF 2

PLAN OF SECTIONS A AND D
CHESTNUT RIDGE ESTATES

owned by

PENNSYLVANIA REALTY SECURITIES CO.

situated in

GLASSBORO T-WP, GLOUCESTER CO., N.J.

INVERTED IMAGE
see original image as map#-o

For sale by
A. E. MUELLER and CO.
1531 Chestnut St. Phila. Pa.

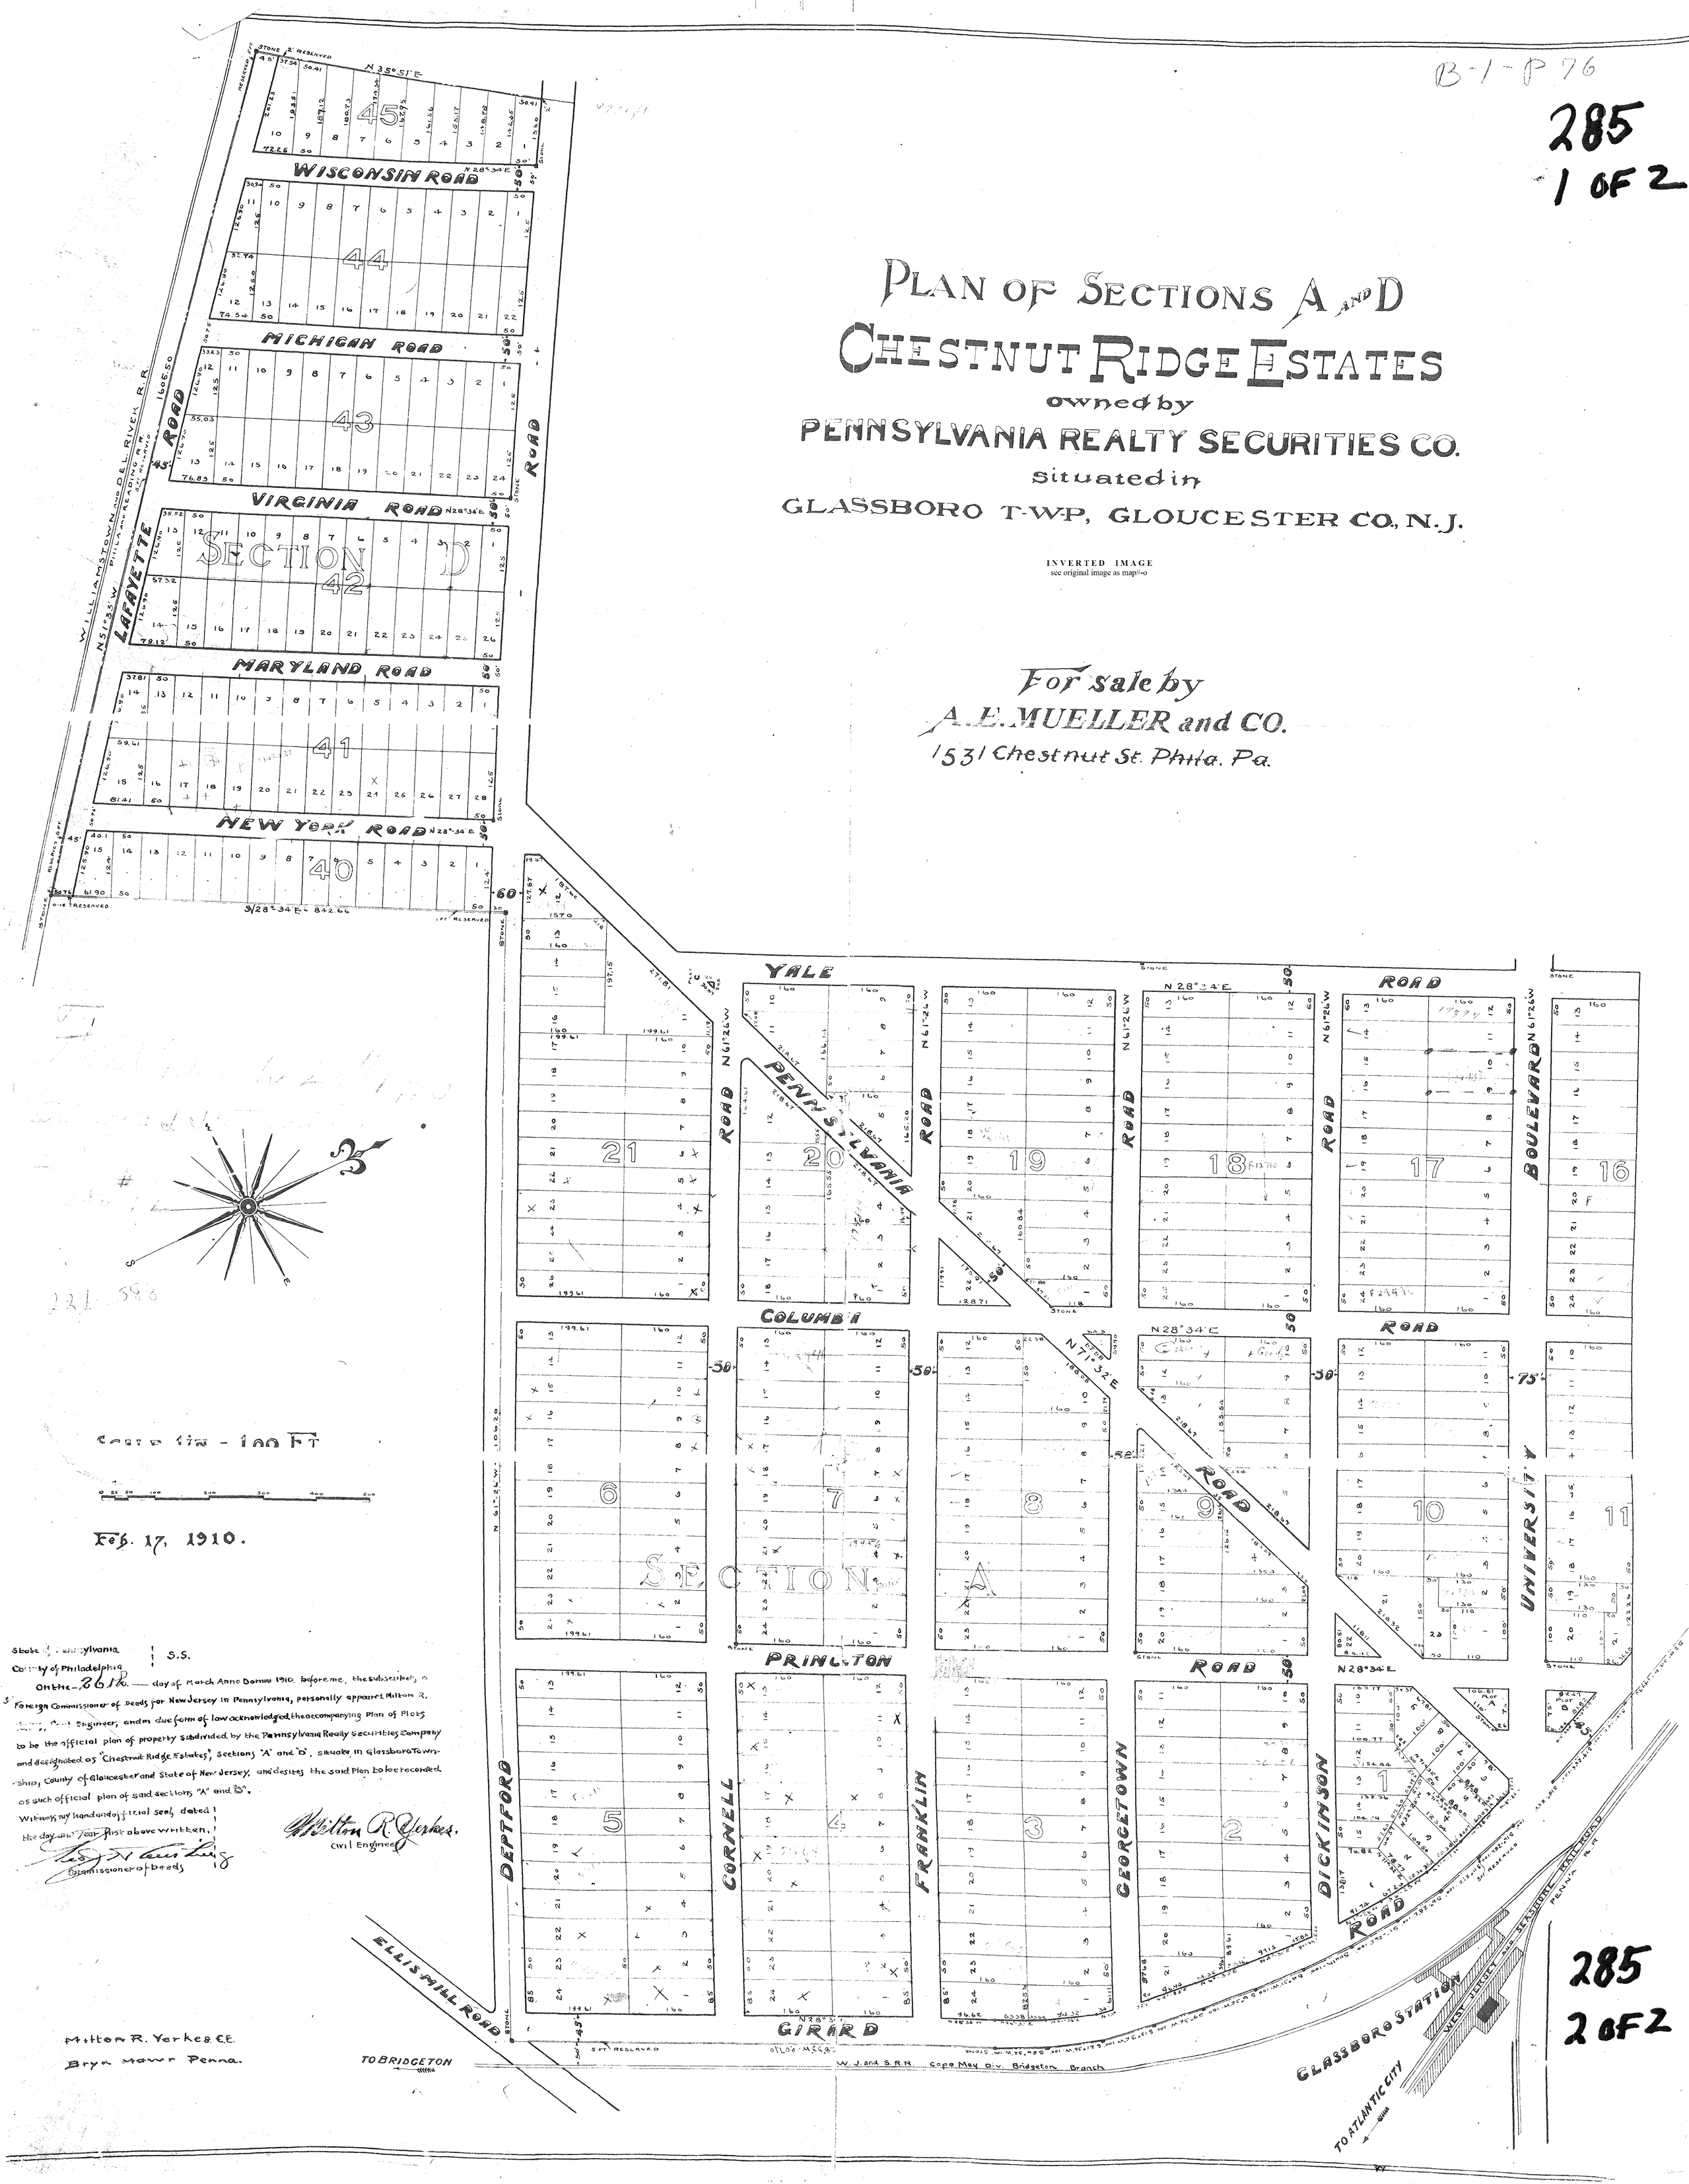

State of Pennsylvania } S.S.
County of Philadelphia

On the 26th day of March Anno Domini 1910, before me, the subscriber a Foreign Commissioner of Deeds for New Jersey in Pennsylvania, personally appeared Milton R. Yerkes, Civil Engineer, and in due form of law acknowledged the accompanying Plan of Plots to be the official plan of property subdivided by the Pennsylvania Realty Securities Company and designated as "Chestnut Ridge Estates", Sections "A" and "D", situate in Glassboro Township, County of Gloucester and State of New Jersey, and desires the said Plan to be recorded as such official plan of said sections "A" and "D".

Witness my hand and official seal, dated the day and year first above written.

Milton R. Yerkes.
Civil Engineer

Commissioner of Deeds

Milton R. Yerkes C.E.
Bryn Mawr Penna.

285
2 OF 2