
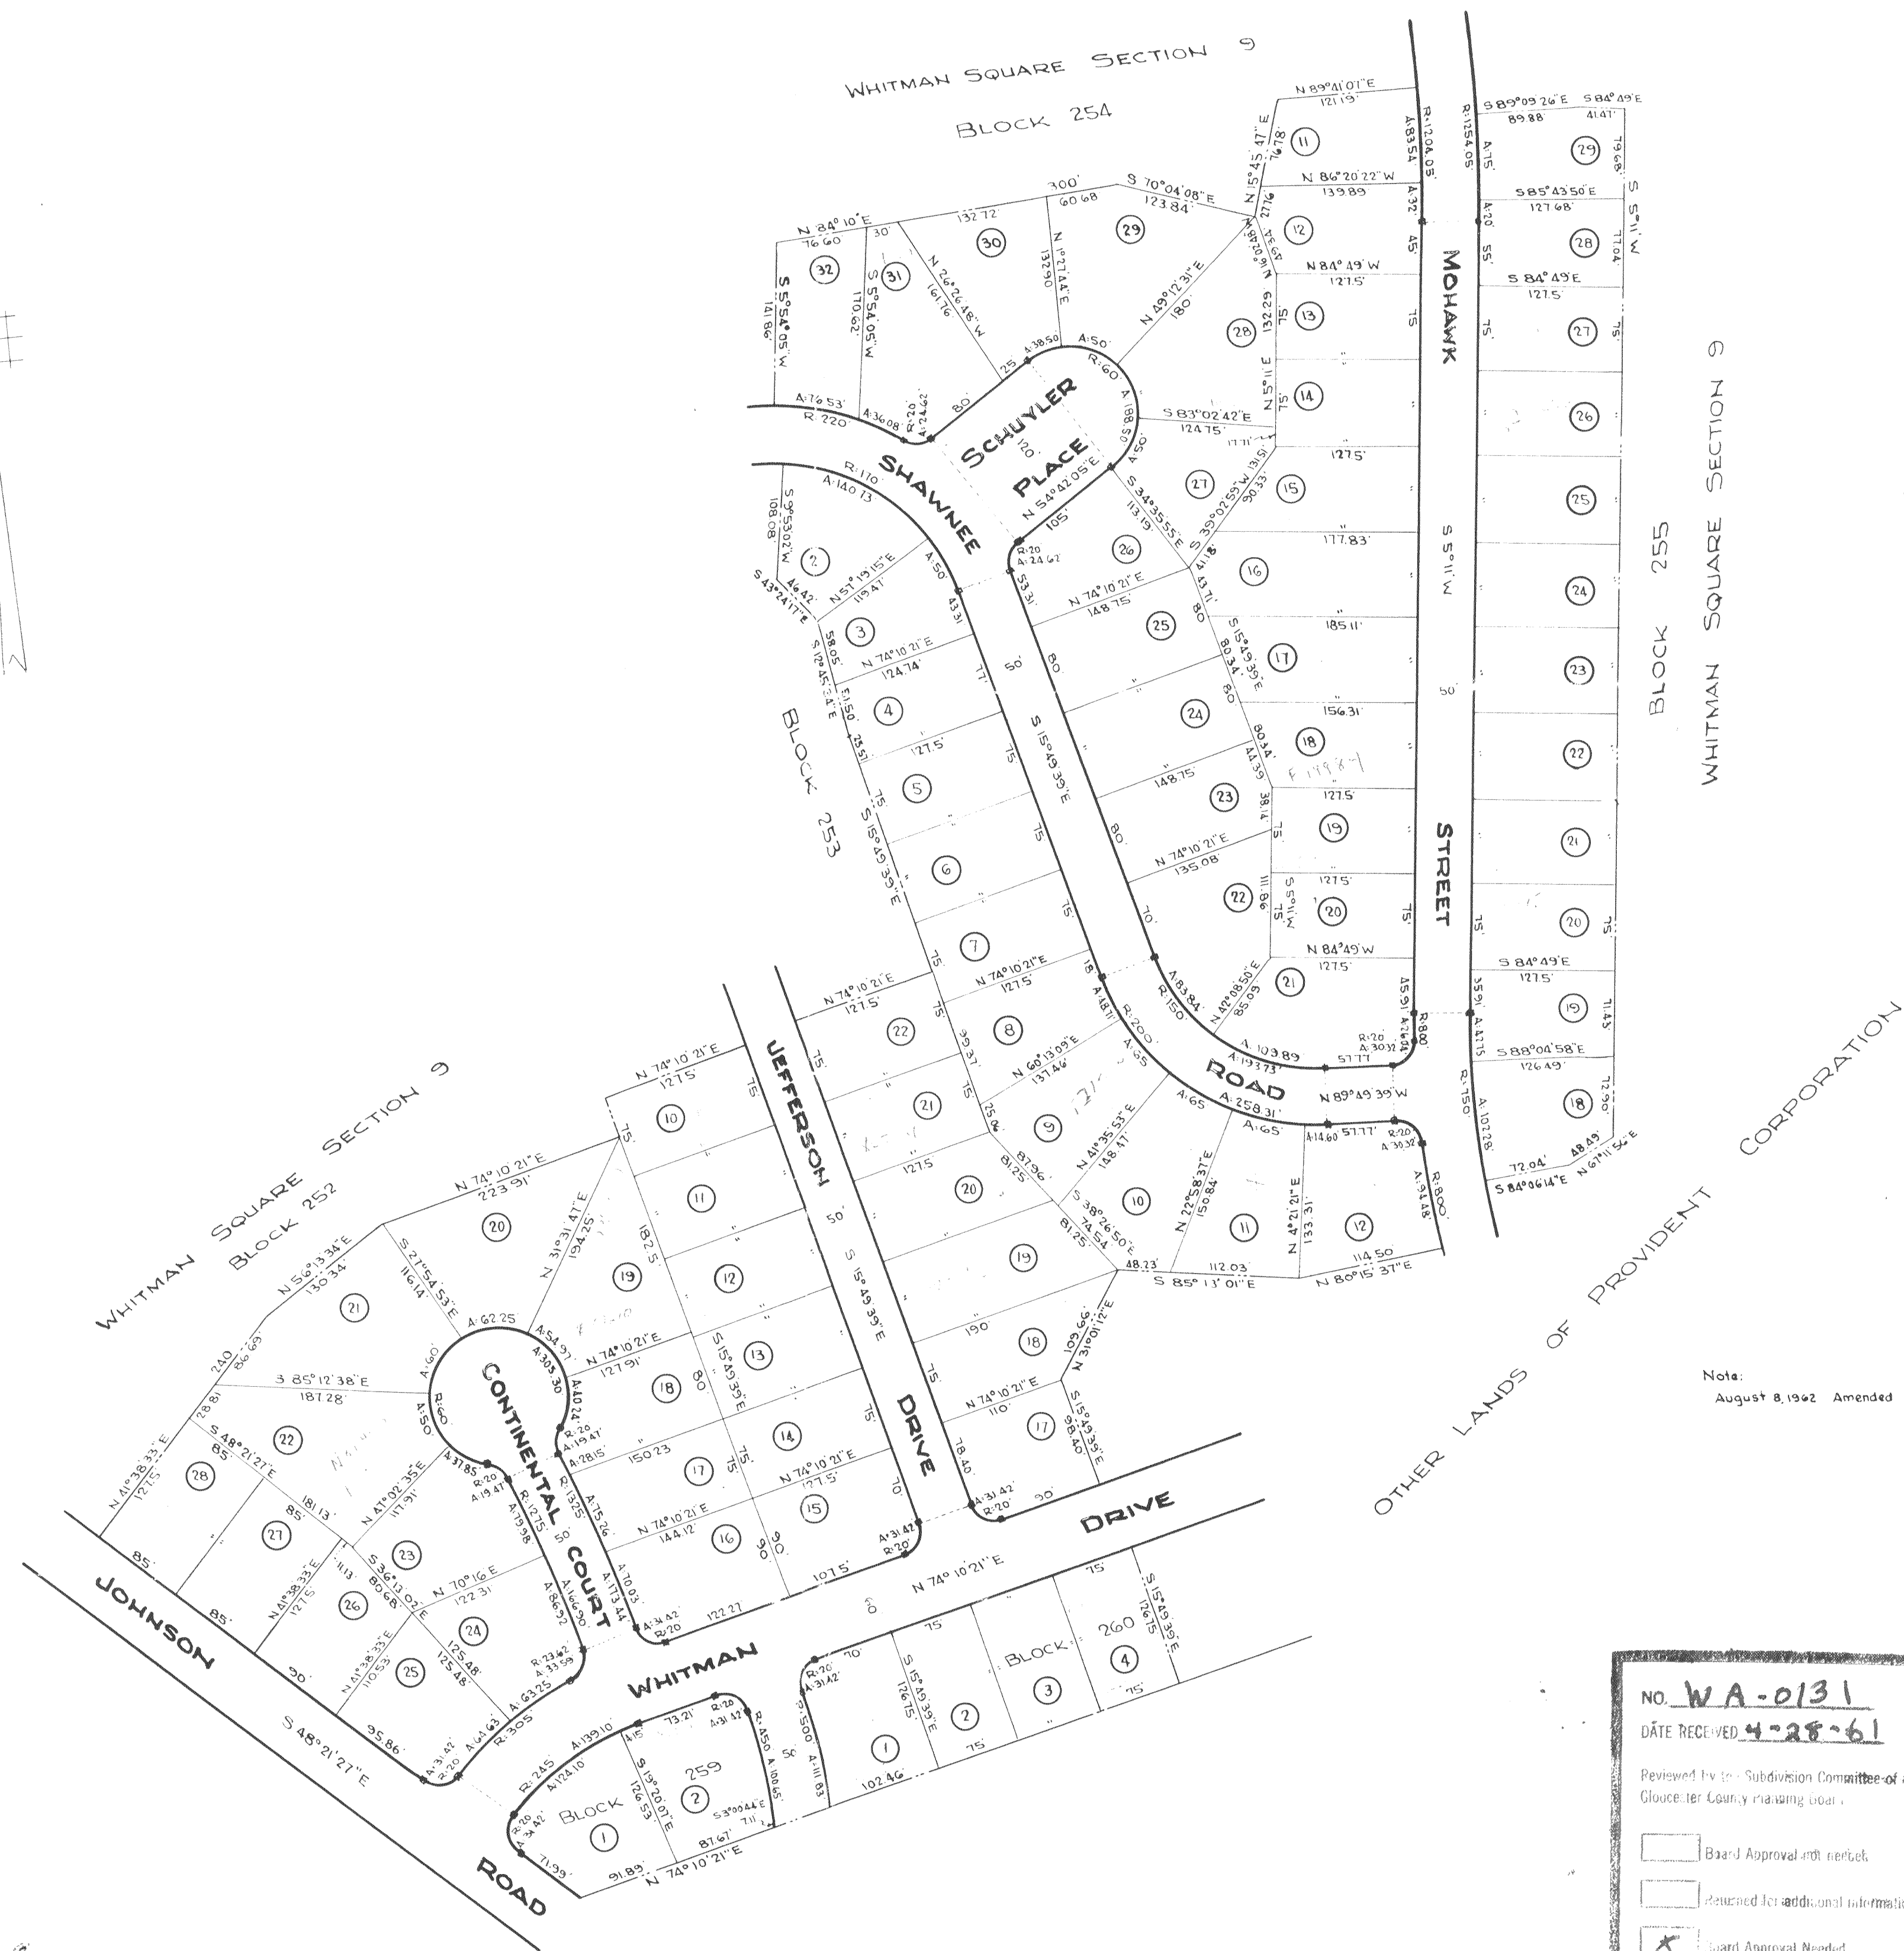


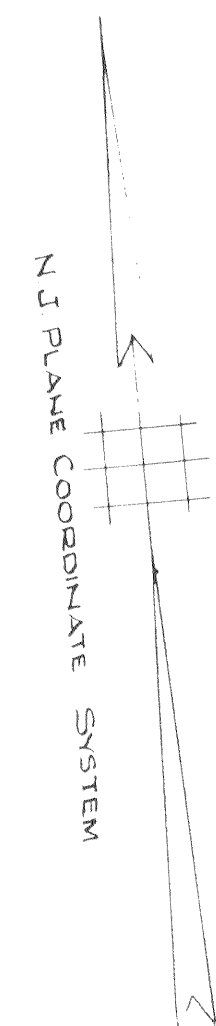

NO. WA-0131
 DATE RECEIVED 4-28-61
 Reviewed by the Subdivision Committee of the Gloucester County Planning Board.
☐ Board Approval with remarks
☐ Reduced for additional information
☒ Board Approval Needed

APPROVED DATE June 7, 1961
 GLOUCESTER COUNTY PLANNING BOARD
Walter D. Kille CHAIRMAN
W. H. Brown SECRETARY
 ATTEST WA-0131

NOTE:

I HAVE CAREFULLY EXAMINED THIS MAP AND FIND TO THE BEST OF MY KNOWLEDGE THAT IT CONFORMS WITH ALL PERTAINING LAWS OF THE STATE OF NEW JERSEY MUNICIPAL ORDINANCE AND REQUIREMENTS APPLICABLE THERETO.

MUNICIPAL ENGINEER

DATE

NOTE:

I HEREBY CERTIFY THAT THIS MAP AND THE SURVEY HAS BEEN MADE UNDER MY IMMEDIATE SUPERVISION AND TO THE BEST OF MY KNOWLEDGE COMPLIES WITH THE PERTAINING LAWS OF THE STATE OF NEW JERSEY. I FURTHER CERTIFY THAT A BOND HAS BEEN GIVEN TO THE MUNICIPALITY GUARANTEEING THE SETTING OF SUCH MONUMENTS WHICH IS BEING DEFERRED FOR A SPECIFIED PERIOD.

Calley C. Robertson
 PROF. ENGR. & L.S. N.J. Lic. No. 3256

Mar. 3, 1961
 DATE

NOTE:

THE UNDERSIGNED STATES THAT HE IS THE OWNER OF THE LAND SHOWN AND HEREBY APPROVES THIS PLAN FOR FILING.
 PROVIDENT CORPORATION

OWNER

Richard C. Goodwin Pres. 4/5/61
William J. Jennett Asst. Sec. 4/5/61
 DATE

NOTE:

30' MINIMUM BUILDING SETBACK LINE.
 ■ DENOTES CONCRETE MONUMENT

APPROVAL OF THE WASHINGTON TOWNSHIP PLANNING BOARD

APPROVED: Joseph F. Jozia CHAIRMAN
 ATTEST: Walter D. Kille SECRETARY
 DATE: 11/13/61
WA-0131

REAPPROVED 9/5/62
Joseph F. Jozia
William R. Hanes

FINAL PLAT OF LOTS
 SECTION 10
WHITMAN SQUARE
 SITUATE IN
 TOWNSHIP OF WASHINGTON
 COUNTY OF GLOUCESTER, N.J.
 SCALE 1" = 100'

Robertson & Johnson Civil Engineers & Surveyors
 221 Clements Bridge Rd., Barrington, N.J. Feb. 27, 1961