


1509
1 OF 2

1509
2 OF 2

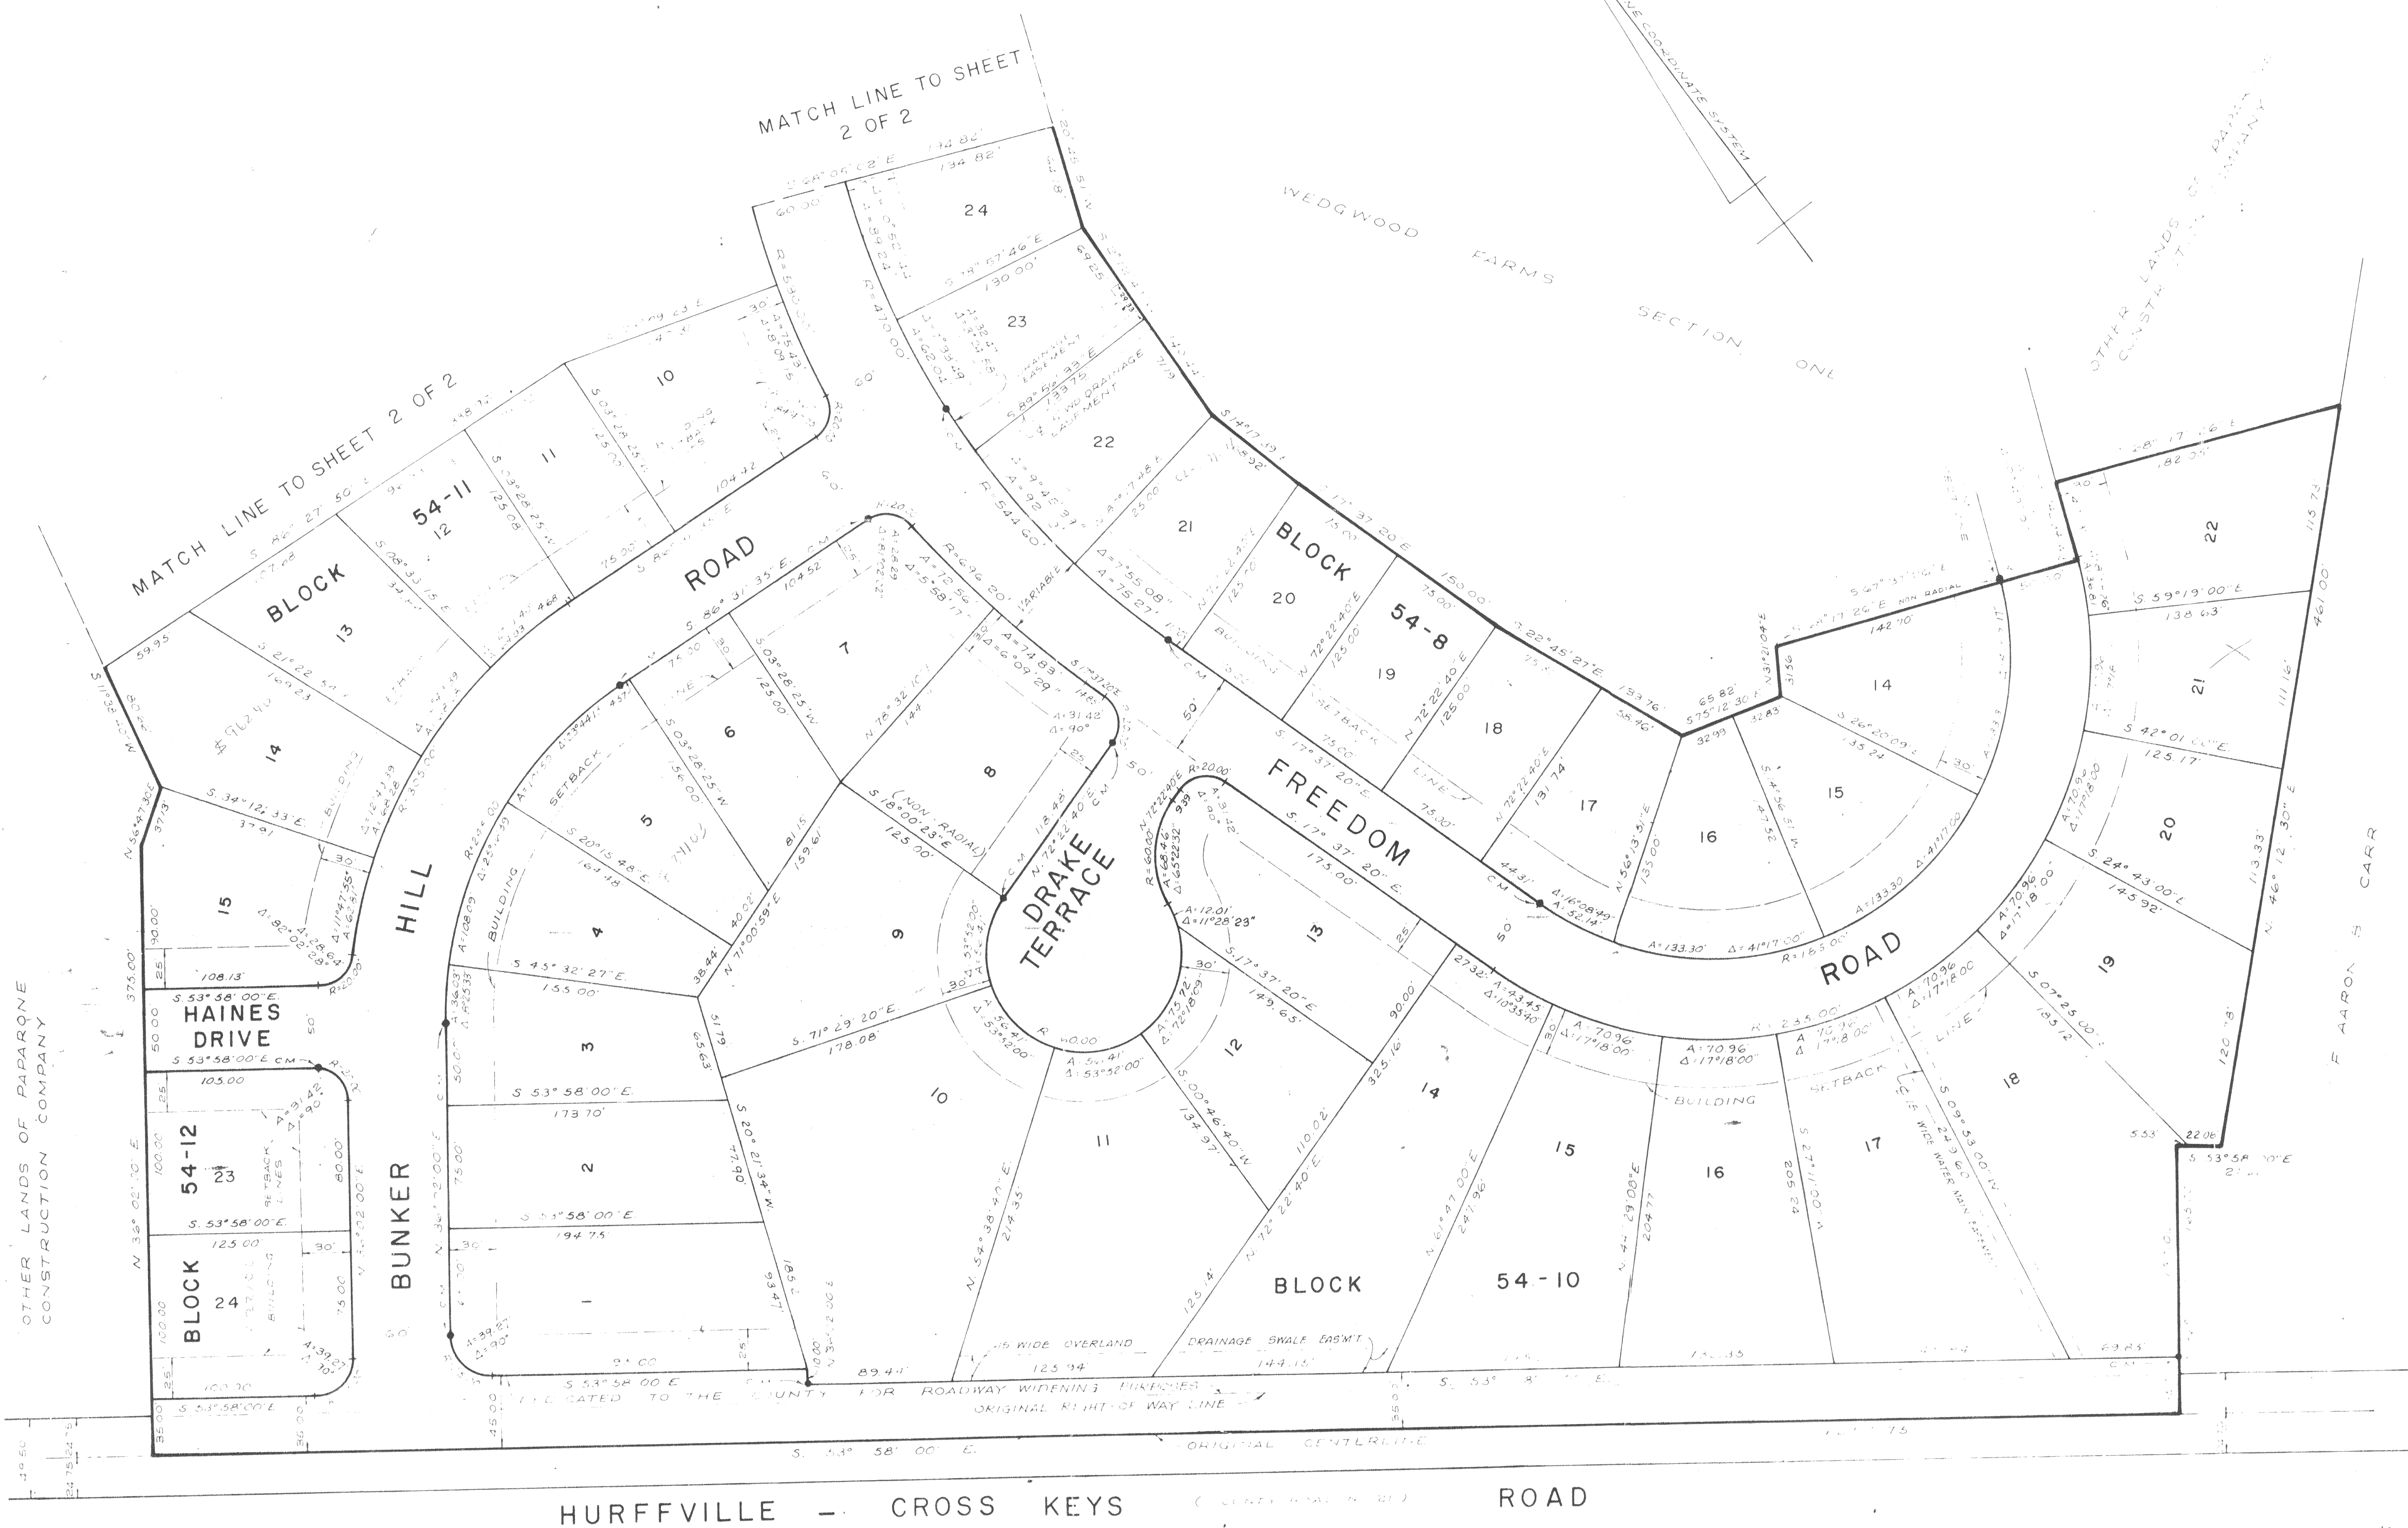

WE HEREBY CERTIFY THAT WE ARE THE OWNERS OF THE LANDS SHOWN HEREON AND APPROVE THE PLOTTING OF SAME FOR FILING WITH CLERK OF THE COUNTY OF GLOUCESTER.

DATE 10/10/76
DATE 10/10/76

APPROVAL OF THE WASHINGTON TOWNSHIP PLANNING BOARD.

DATE 10/10/76 CHAIRMAN [Signature]
DATE 10/10/76 SECRETARY [Signature]

I HEREBY CERTIFY THAT A BOND HAS BEEN GIVEN TO THE MUNICIPALITY GUARANTEEING THE FUTURE SETTING OF THE MONUMENTS SHOWN ON THIS MAP AND SO DESIGNATED.

DATE 10/10/76 TOWNSHIP CLERK [Signature]

I HAVE CAREFULLY EXAMINED THIS MAP AND FIND IT CONFORMS WITH THE PROVISIONS OF "THE MAP FILING LAW" AND THE MUNICIPAL ORDINANCES AND REQUIREMENTS APPLICABLE THERE TO

DATE 12/13/76 TOWNSHIP ENGINEER [Signature]

I HEREBY CERTIFY THAT THIS MAP AND SURVEY HAS BEEN MADE UNDER MY SUPERVISION AND COMPLIES WITH THE PROVISIONS OF "THE MAP FILING LAW"

DATE 6/30/76 Harry O. Bateman
N.J. LIC. LAND SURVEYOR NO. 10123
HARRY O. BATEMAN

NOTES
1. CM INDICATES CONCRETE MONUMENT TO BE SET.
2. TEMPORARY CUL-DE-SAC DEDICATED TO PUBLIC USE UNTIL FINAL PLAT OF ADJOINING SECTION IS APPROVED AT WHICH TIME CUL-DE-SAC IS AUTOMATICALLY VACATED

Washington Township Planning Board
APPROVES A STREET NAME CHANGE FROM
INDEPENDENCE DRIVE TO FREEDOM ROAD
[Signature] 7-5-77
[Signature] 7-5-77

WEDGWOOD FARMS
SECTION TWO

WASHINGTON TOWNSHIP
GLOUCESTER COUNTY, NEW JERSEY
PREPARED BY
TAYLOR - WISEMAN & TAYLOR
MT. LAUREL, NEW JERSEY

JUNE, 1976 SCALE 1" = 50'
DATE & SCALE

REVISED APRIL 20, 1977, CHANGED
INDEPENDENCE DRIVE TO FREEDOM ROAD