


707
2 OF 2

HURFVILLE CROSS KEYS ROAD

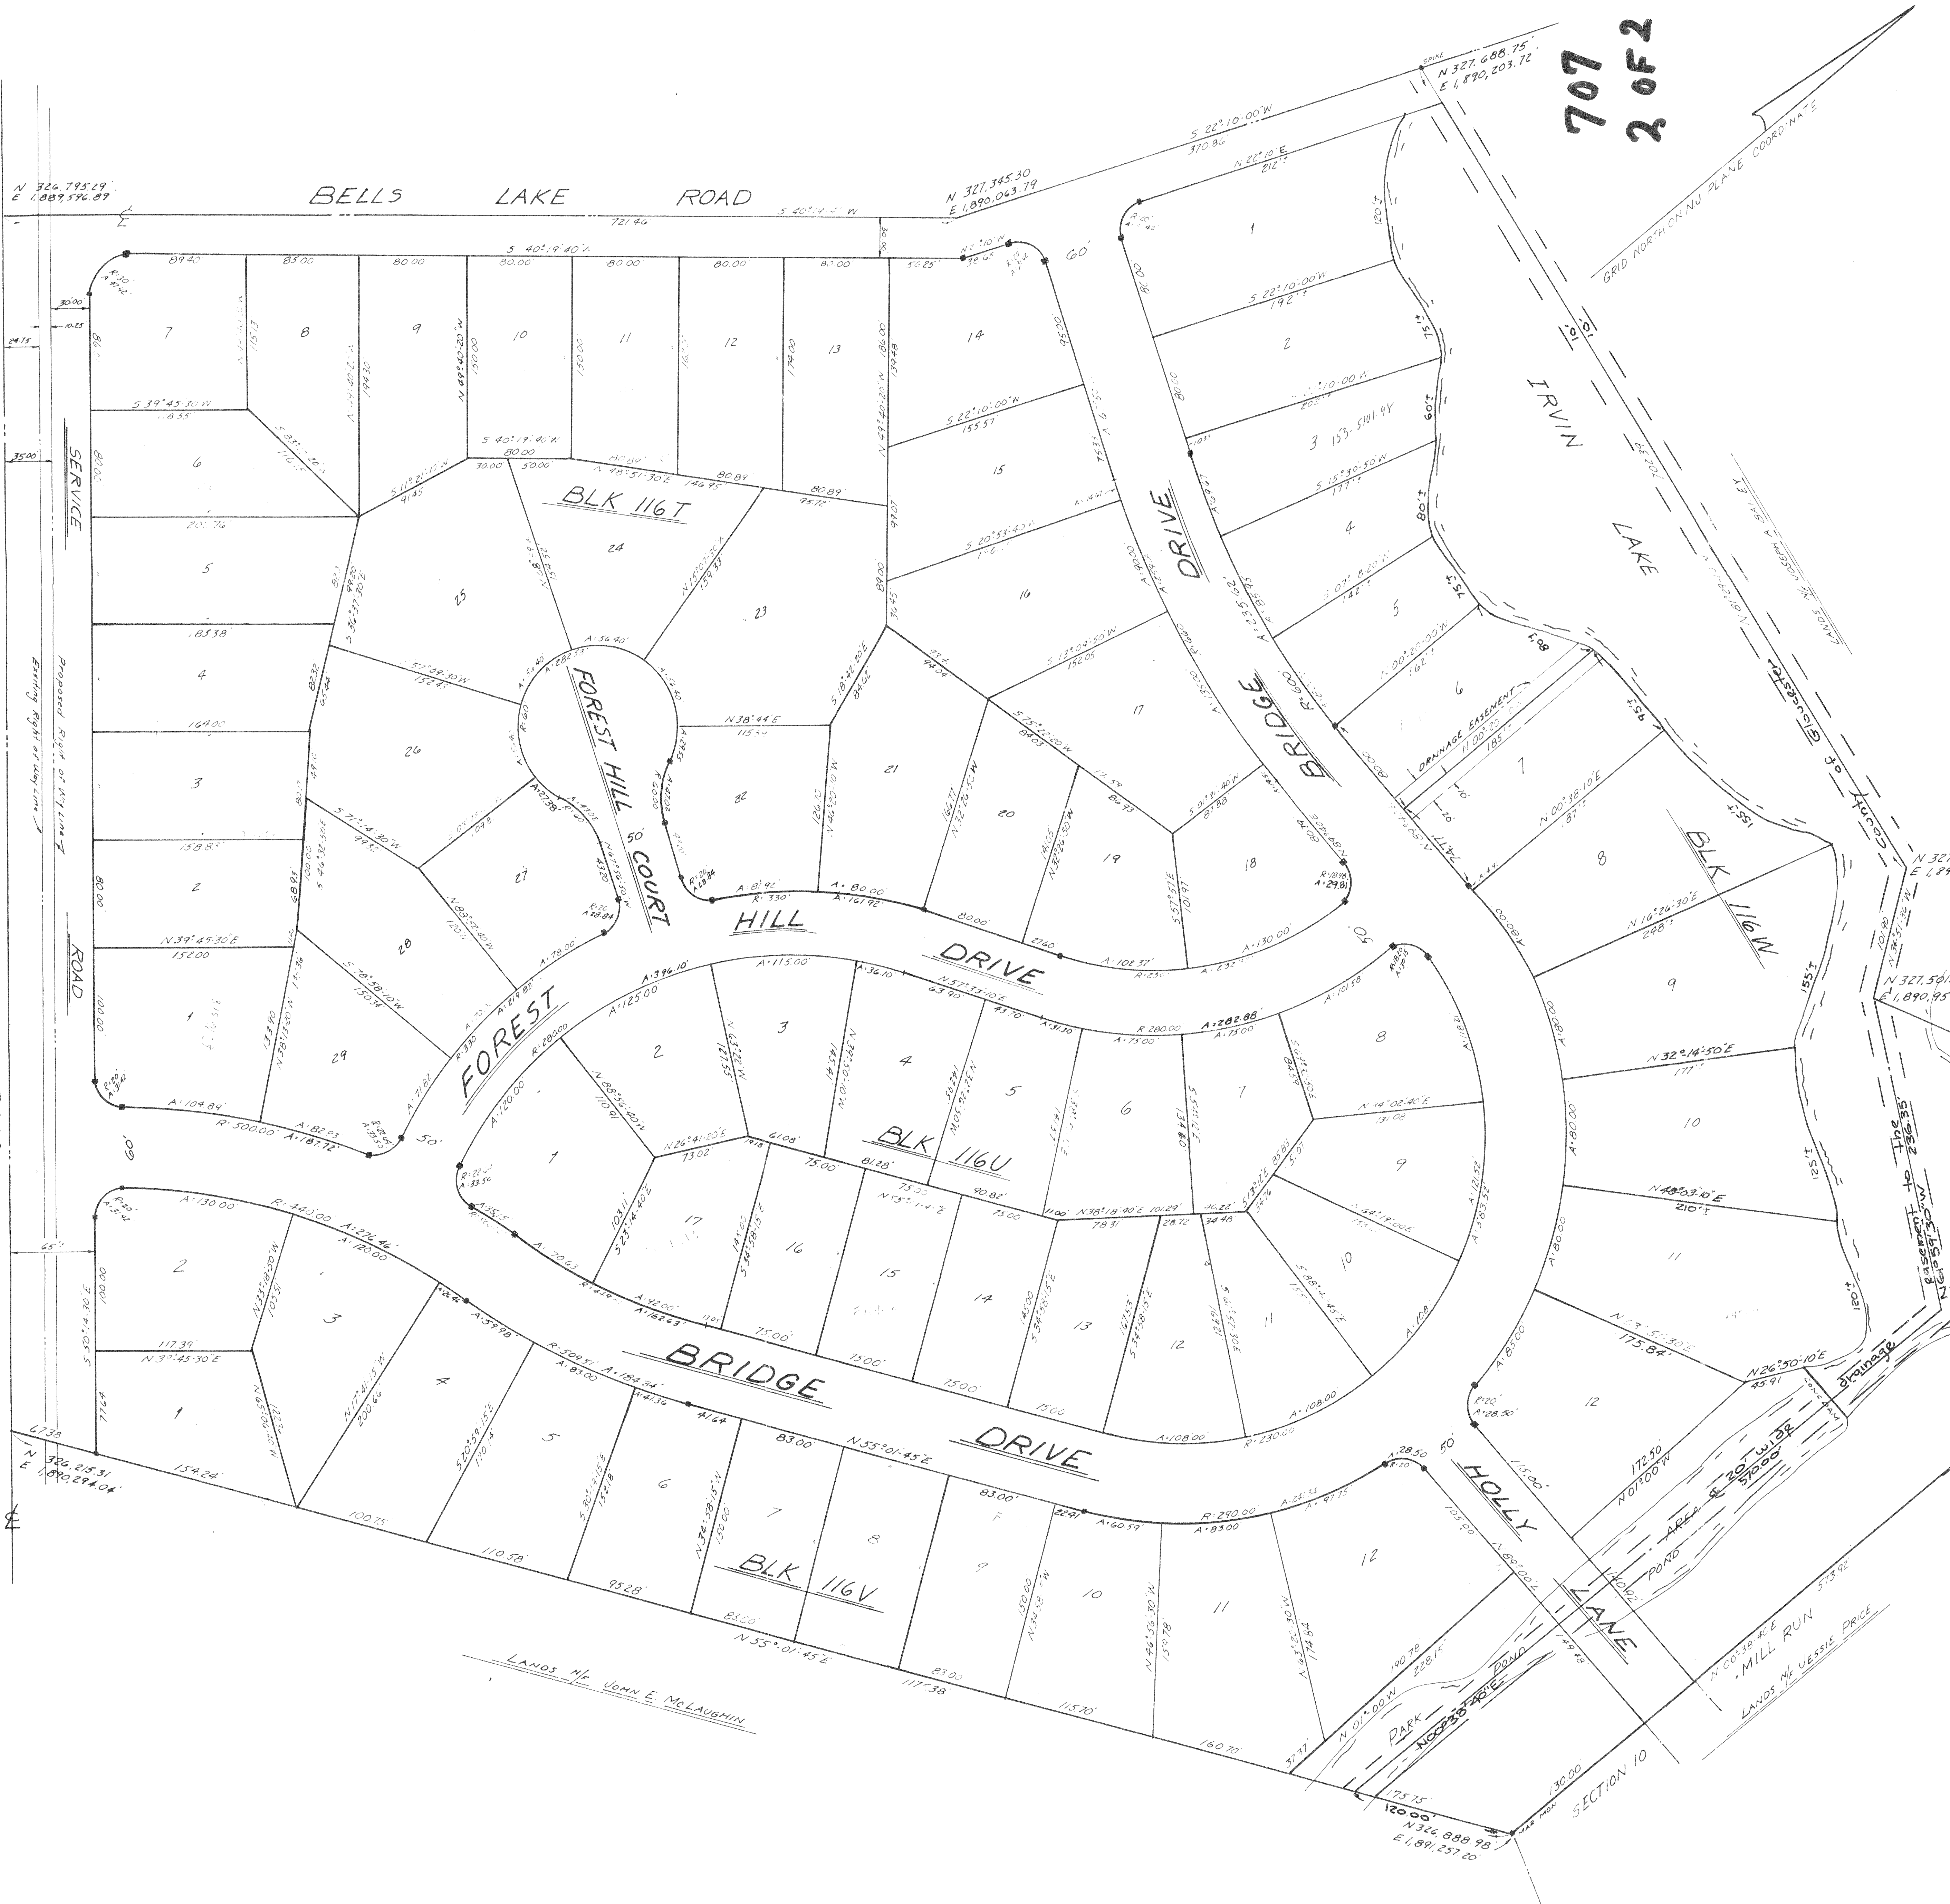

707
2 OF 2

PLAN OF LOTS
TIMBER HILLS
AT
THE BIRCHES
WASHINGTON TOWNSHIP GLOUCESTER CO. N.J.
SCALE 1"=50' JANUARY 2, 1968
ENGINEERING SURVEYS, INC.
247 MAIN STREET
MANTUA, N.J.
468 - 2000

I hereby certify that this map and survey has been made under my supervision and complies with the provisions of the map filing laws.
W. R. Probst
BE 15 NEW JERSEY LIC #8508

CASH
I hereby certify that a cash has been given to the Township guaranteeing the future setting of the monuments shown on this map and so designated.
5-24-68 *Christina J. Probst*
DATE TOWNSHIP CLERK

I have carefully examined this map and find it conforms with the provisions of the map filing law and the Township ordinances and regulations applicable thereto.
3-1-68 *James J. Probst*
DATE TOWNSHIP ENGINEER

The undersigned hereby states that he is the owner of the lands plotted hereon and hereby approves this plan for filing in the office of the clerk of Gloucester County.
1-25-68 *Jon E. McLaughlin*
DATE OWNER

SCALE IN FEET
0 100 200 300 400

NOTE: ■ denotes future Monument to be Set.

Designation WA-0249 Revised Final
DATE RECEIVED MAY 5 1968
APPROVED DATE 5-1-1968
GLOUCESTER COUNTY PLANNING BOARD
THE PLANNING BOARD ON THE BASIS
OF THE MAP AND SURVEY SHOWN WITH
THIS PLAT AND HAS BEEN SHOWN WITH
THE PLANNING BOARD AND INSPECTION
ATTEST *Robert G. Edmunds* CHAIRMAN
Robert G. Edmunds SECRETARY

APPROVAL OF THE WASHINGTON
TOWNSHIP PLANNING BOARD
DATE 3/1/68 CHAIRMAN Joe A. Wenzel
DATE 3/1/68 SECRETARY William J. McLaughlin